PROJECT REFERENCE NO.	SHEET NO.
38404	Sig. 1

PHASING DIAGRAM

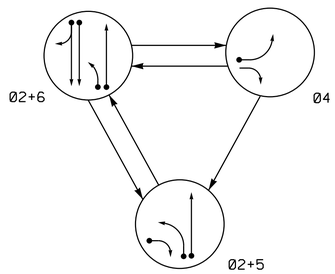

TABLE OF OPERATION

SIGNAL FACE	PHASE Ø2+5	PHASE Ø2+6	PHASE Ø4	FLASH
21, 22	G	G	R	Y
41	R	R	G	R
42	R/	R	G	R
51	←	5 Y	~~R~~	~~Y~~
61, 62	R	G	R	Y

SIGNAL FACE I.D.

All Heads L.E.D.

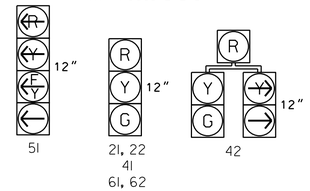

OASIS 2070 LOOP & DETECTOR INSTALLATION CHART

INDUCTIVE LOOPS					DETECTOR PROGRAMMING							
LOOP	SIZE (FT)	DISTANCE FROM STOPBAR (FT)	TURNS	NEW LOOP	PHASE	CALLING	EXTENSION	FULL TIME DELAY	STRETCH TIME	DELAY TIME	SYSTEM LOOP	NEW CARD
2A	6X40	0	2-4-2	Y	2	Y	Y	-	-	-	-	Y
4A	6X40	0	2-4-2	-	4	Y	Y	-	-	3	-	Y
4B	6X60	+5	2-4-2	-	5	Y	Y	-	-	15	-	Y
4C	6X6	0	4	Y	5	Y	Y	-	-	15	-	Y
5A	6X40	0	2-4-2	Y	5	Y	Y	-	-	15	-	Y
					2	Y	Y	-	-	-	-	Y
6A	6X60	+15	EXIST	-	DISCONNECT							
6B	6X60	+15	2-4-2	-	6	Y	Y	-	-	-	-	Y
6C	6X60	+15	2-4-2	-	6	Y	Y	-	-	-	-	Y
8A	6X60	+5	EXIST	-	DISCONNECT/ABANDON							
8B	6X60	+5	EXIST	-	DISCONNECT/ABANDON							

3 Phase
Fully Actuated
(Isolated)

NOTES

1. Refer to "Roadway Standard Drawings NCDOT" dated January 2012 and "Standard Specifications for Roads and Structures" dated January 2012.
2. Do not program signal for late night flashing operation unless otherwise directed by the Engineer.
3. Phase 5 may be lagged.
4. Disconnect loop 6A during temporary pattern.
5. Disconnect and abandon existing loops 8A and 8B.
6. Set all detector units to presence mode.
7. Locate new cabinet so as not to obstruct sight distance of vehicles turning right on red.
8. Pavement markings are existing unless otherwise shown.

PHASING DIAGRAM DETECTION LEGEND

- DETECTED MOVEMENT
- UNDETECTED MOVEMENT (OVERLAP)
- UNSIGNALIZED MOVEMENT
- PEDESTRIAN MOVEMENT

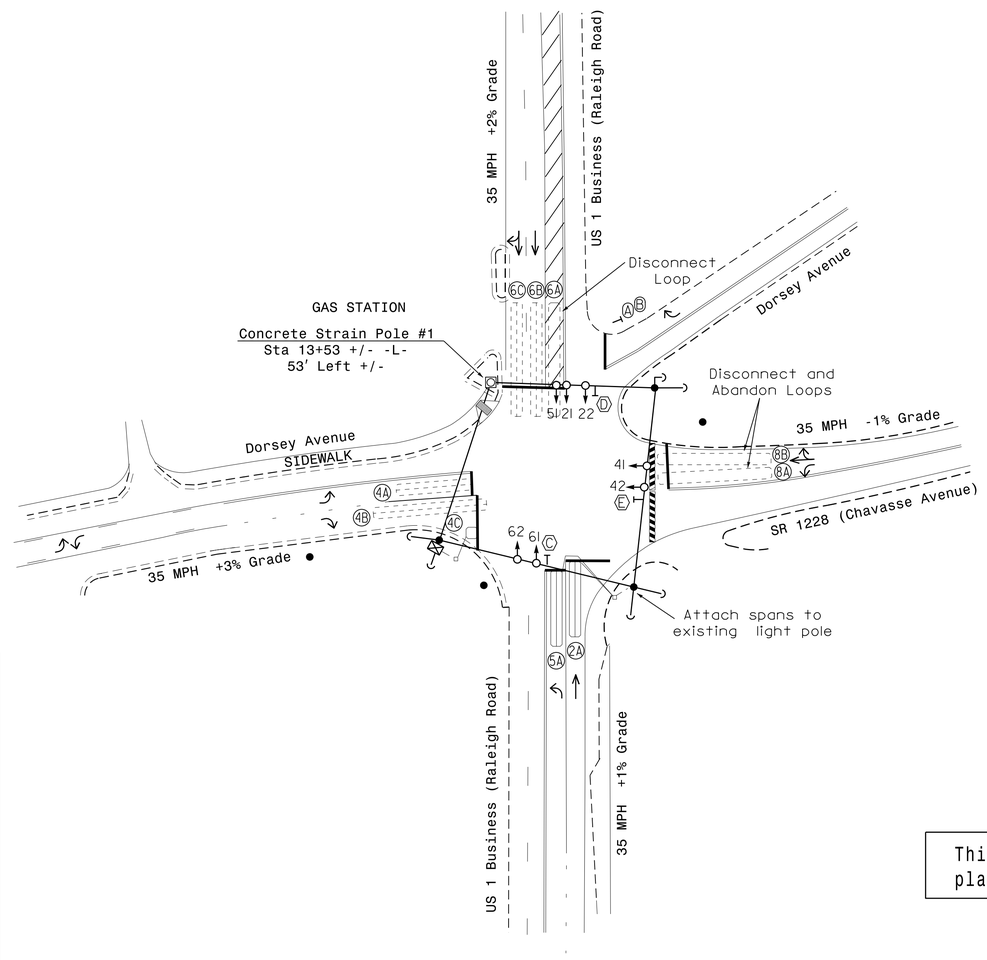

LEGEND

PROPOSED		EXISTING
	Traffic Signal Head	
	Modified Signal Head	N/A
	Sign	
	Pedestrian Signal Head With Push Button & Sign	
	Signal Pole with Guy	
	Signal Pole with Sidewalk Guy	
	Inductive Loop Detector	
	Controller & Cabinet	
	Junction Box	
	2-in Underground Conduit	
N/A	Right of Way	
	Directional Arrow	
N/A	Wheelchair Ramp	
	Concrete Strain Pole	
Ⓐ	"STOP" Sign (R1-1)	Ⓐ
Ⓑ	"RIGHT TURN ONLY" Sign	Ⓑ
Ⓒ	No Left Turn Sign (R3-2)	Ⓒ
Ⓓ	No Right Turn Sign (R3-1)	Ⓓ
Ⓔ	Right Arrow "ONLY" Sign (R3-5R)	Ⓔ

OASIS 2070 TIMING CHART

FEATURE	PHASE 2	PHASE 4	PHASE 5	PHASE 6
Min Green 1 *	10	7	7	10
Extension 1 *	2.0	2.0	2.0	2.0
Max Green 1 *	35	25	15	35
Yellow Clearance	3.8	3.0	3.0	3.8
Red Clearance	1.6	2.1	2.3	1.6
Red Revert	2.0	2.0	2.0	2.0
Walk 1 *	-	-	-	-
Don't Walk 1	-	-	-	-
Seconds Per Actuation *	-	-	-	-
Max Variable Initial *	-	-	-	-
Time Before Reduction *	-	-	-	-
Time To Reduce *	-	-	-	-
Minimum Gap	-	-	-	-
Recall Mode	MIN RECALL	-	-	MIN RECALL
Vehicle Call Memory	-	-	-	-
Dual Entry	-	-	-	-
Simultaneous Gap	ON	ON	ON	ON

* These values may be field adjusted. Do not adjust Min Green and Extension times for phases 2 and 6 lower than what is shown. Min Green for all other phases should not be lower than 4 seconds.

This plan supersedes the plan sealed on 4/9/14.

Signal Upgrade - Temporary Design

Prepared in the Offices of:
Transportation Mobility and Safety Division
Signal Design Section
750 N.Greenfield Pkwy,Garner,NC 27529

US 1 Business (Raleigh Road) at SR 1228 (Chavasse Avenue) and Dorsey Avenue

Division 5 Vance County Henderson

PLAN DATE:	March 2015	REVIEWED BY:	
PREPARED BY:	C.E. Carter	REVIEWED BY:	

SCALE 0 40 1"=40'

REVISIONS	INIT.	DATE

SEAL
NORTH CAROLINA PROFESSIONAL SEAL 036833 ENGINEER RYAN W. HOUGH
Ryan W. Hough 3/30/2015
DATE
SIG. INVENTORY NO. 05-0548T

30-MAR-2015 07:50
S:*TISGUI\TIS Signals\Signal Design Section\Central Region\Div 5\Chavasse Ave\05-0548\050548_sig_dsn_2015mad.dgn
rwhough