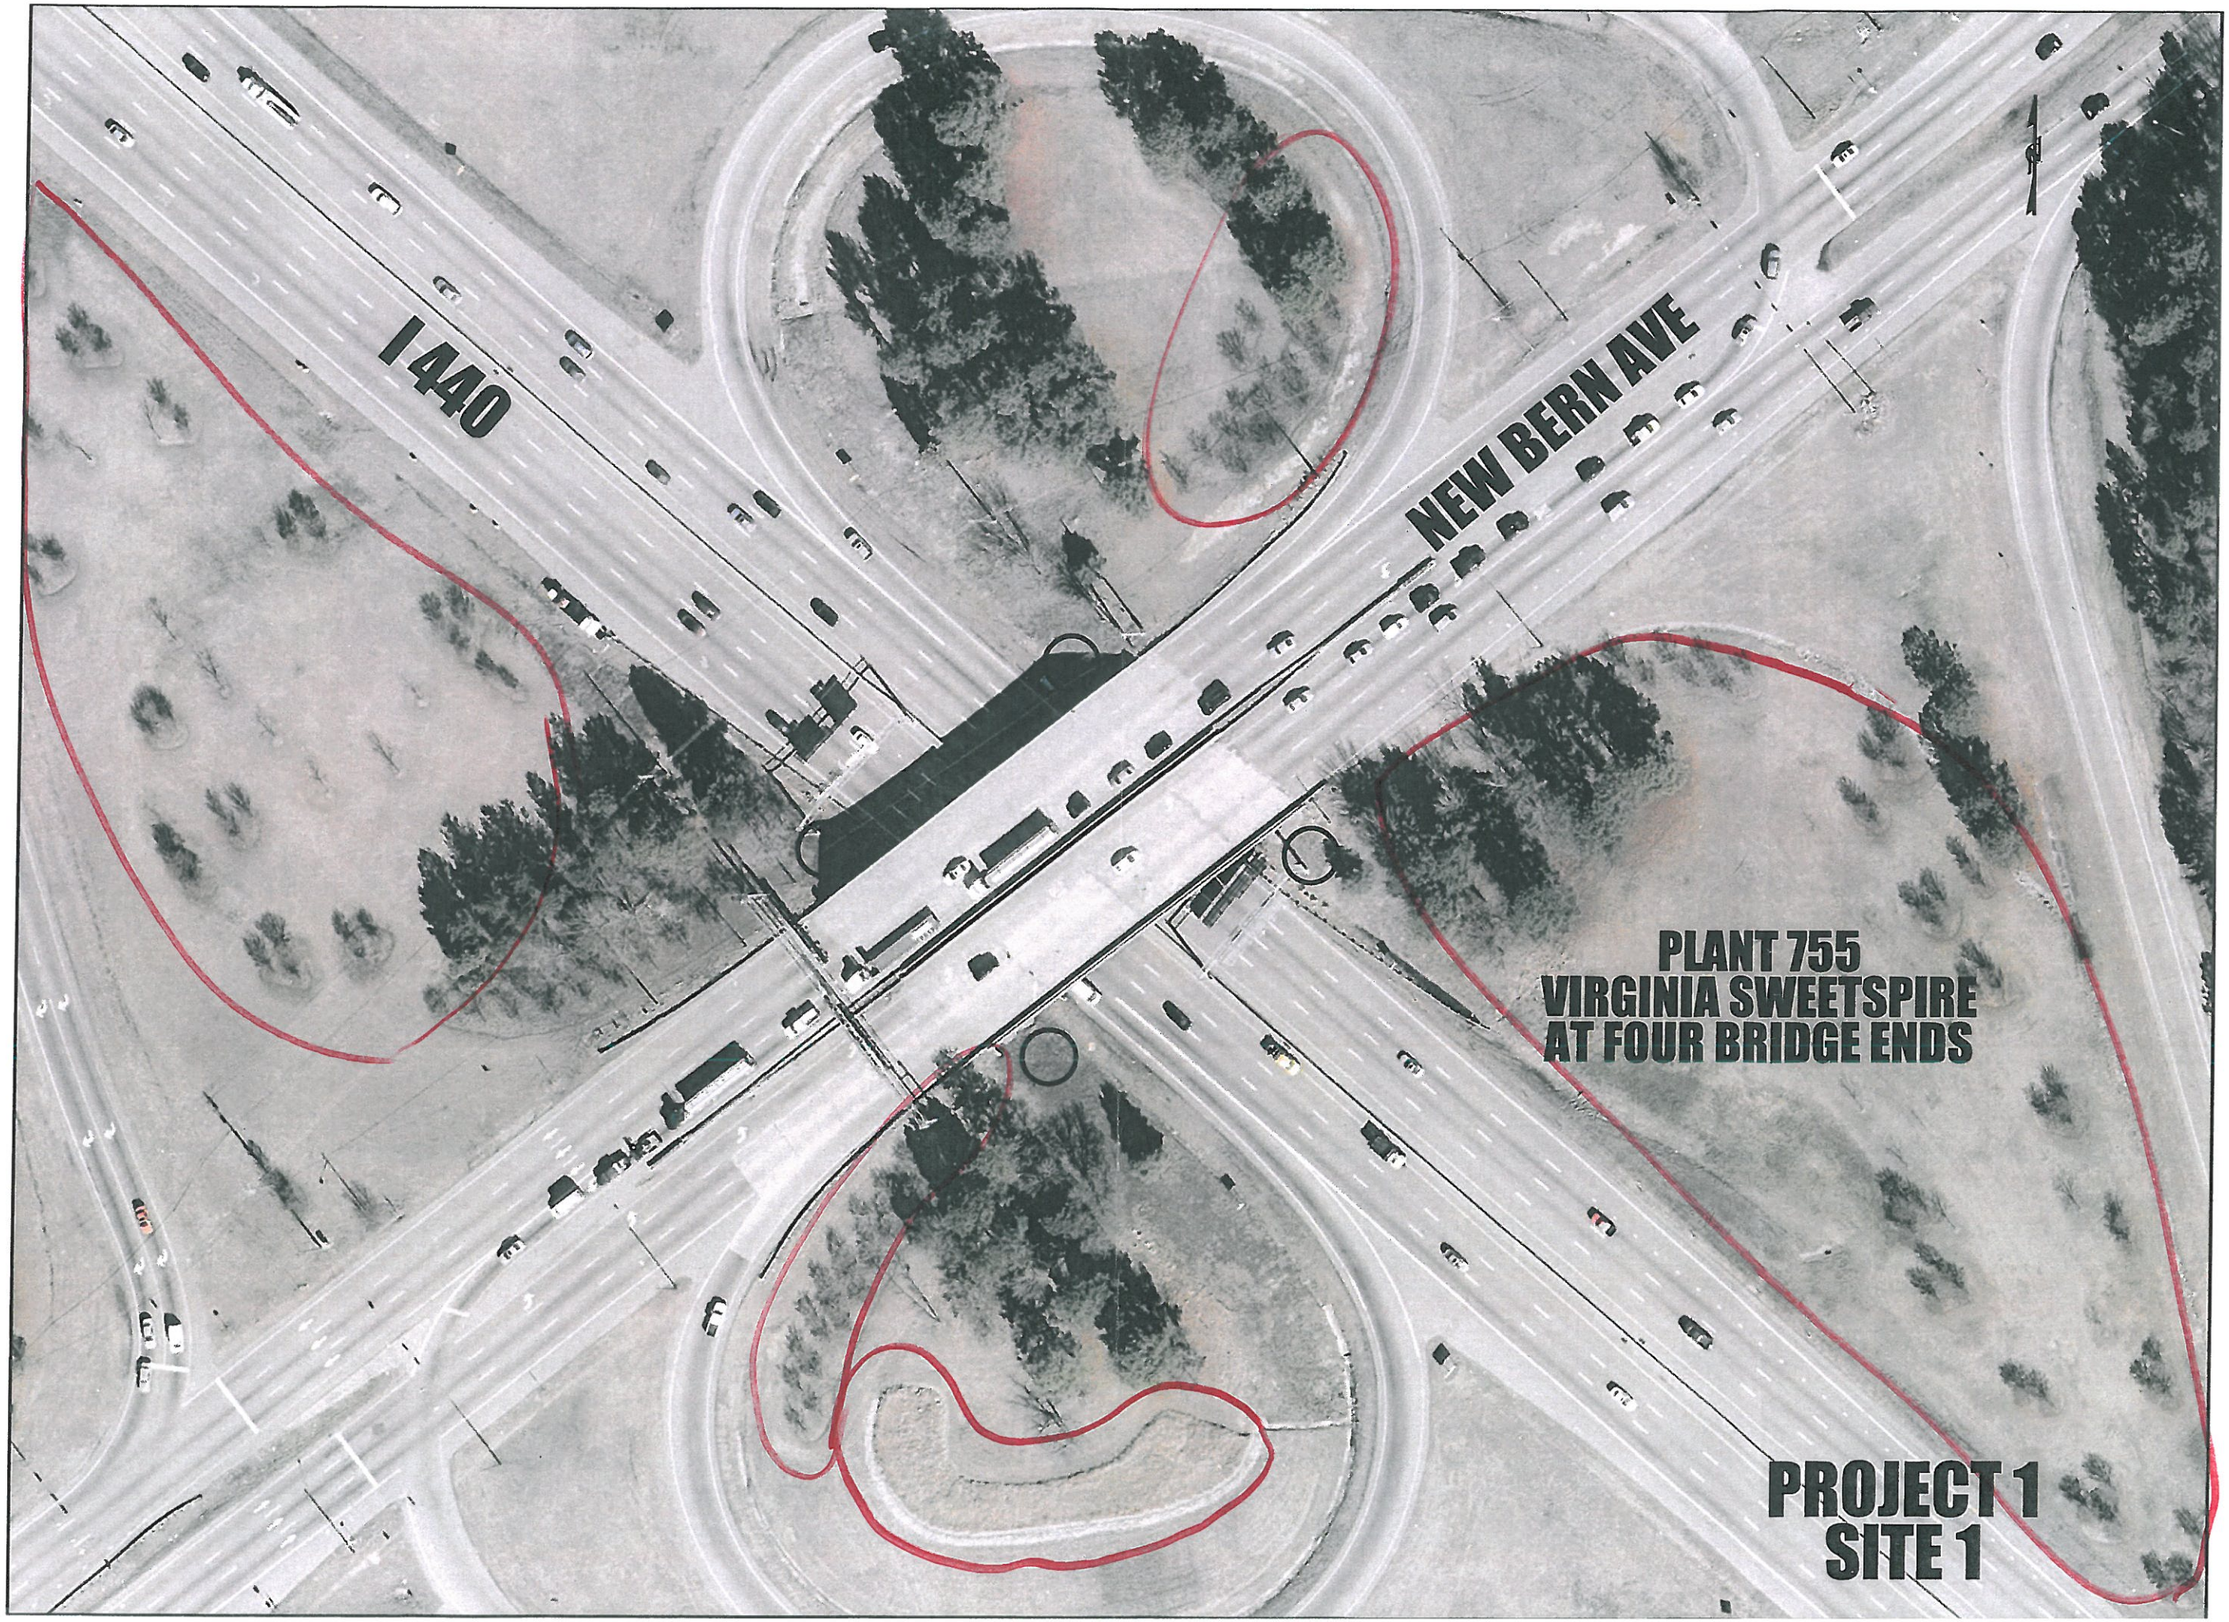
I440
NEW BERN AVE
PLANT 755
VIRGINIA SWEETSPIRE
AT FOUR BRIDGE ENDS
PROJECT 1
SITE 1

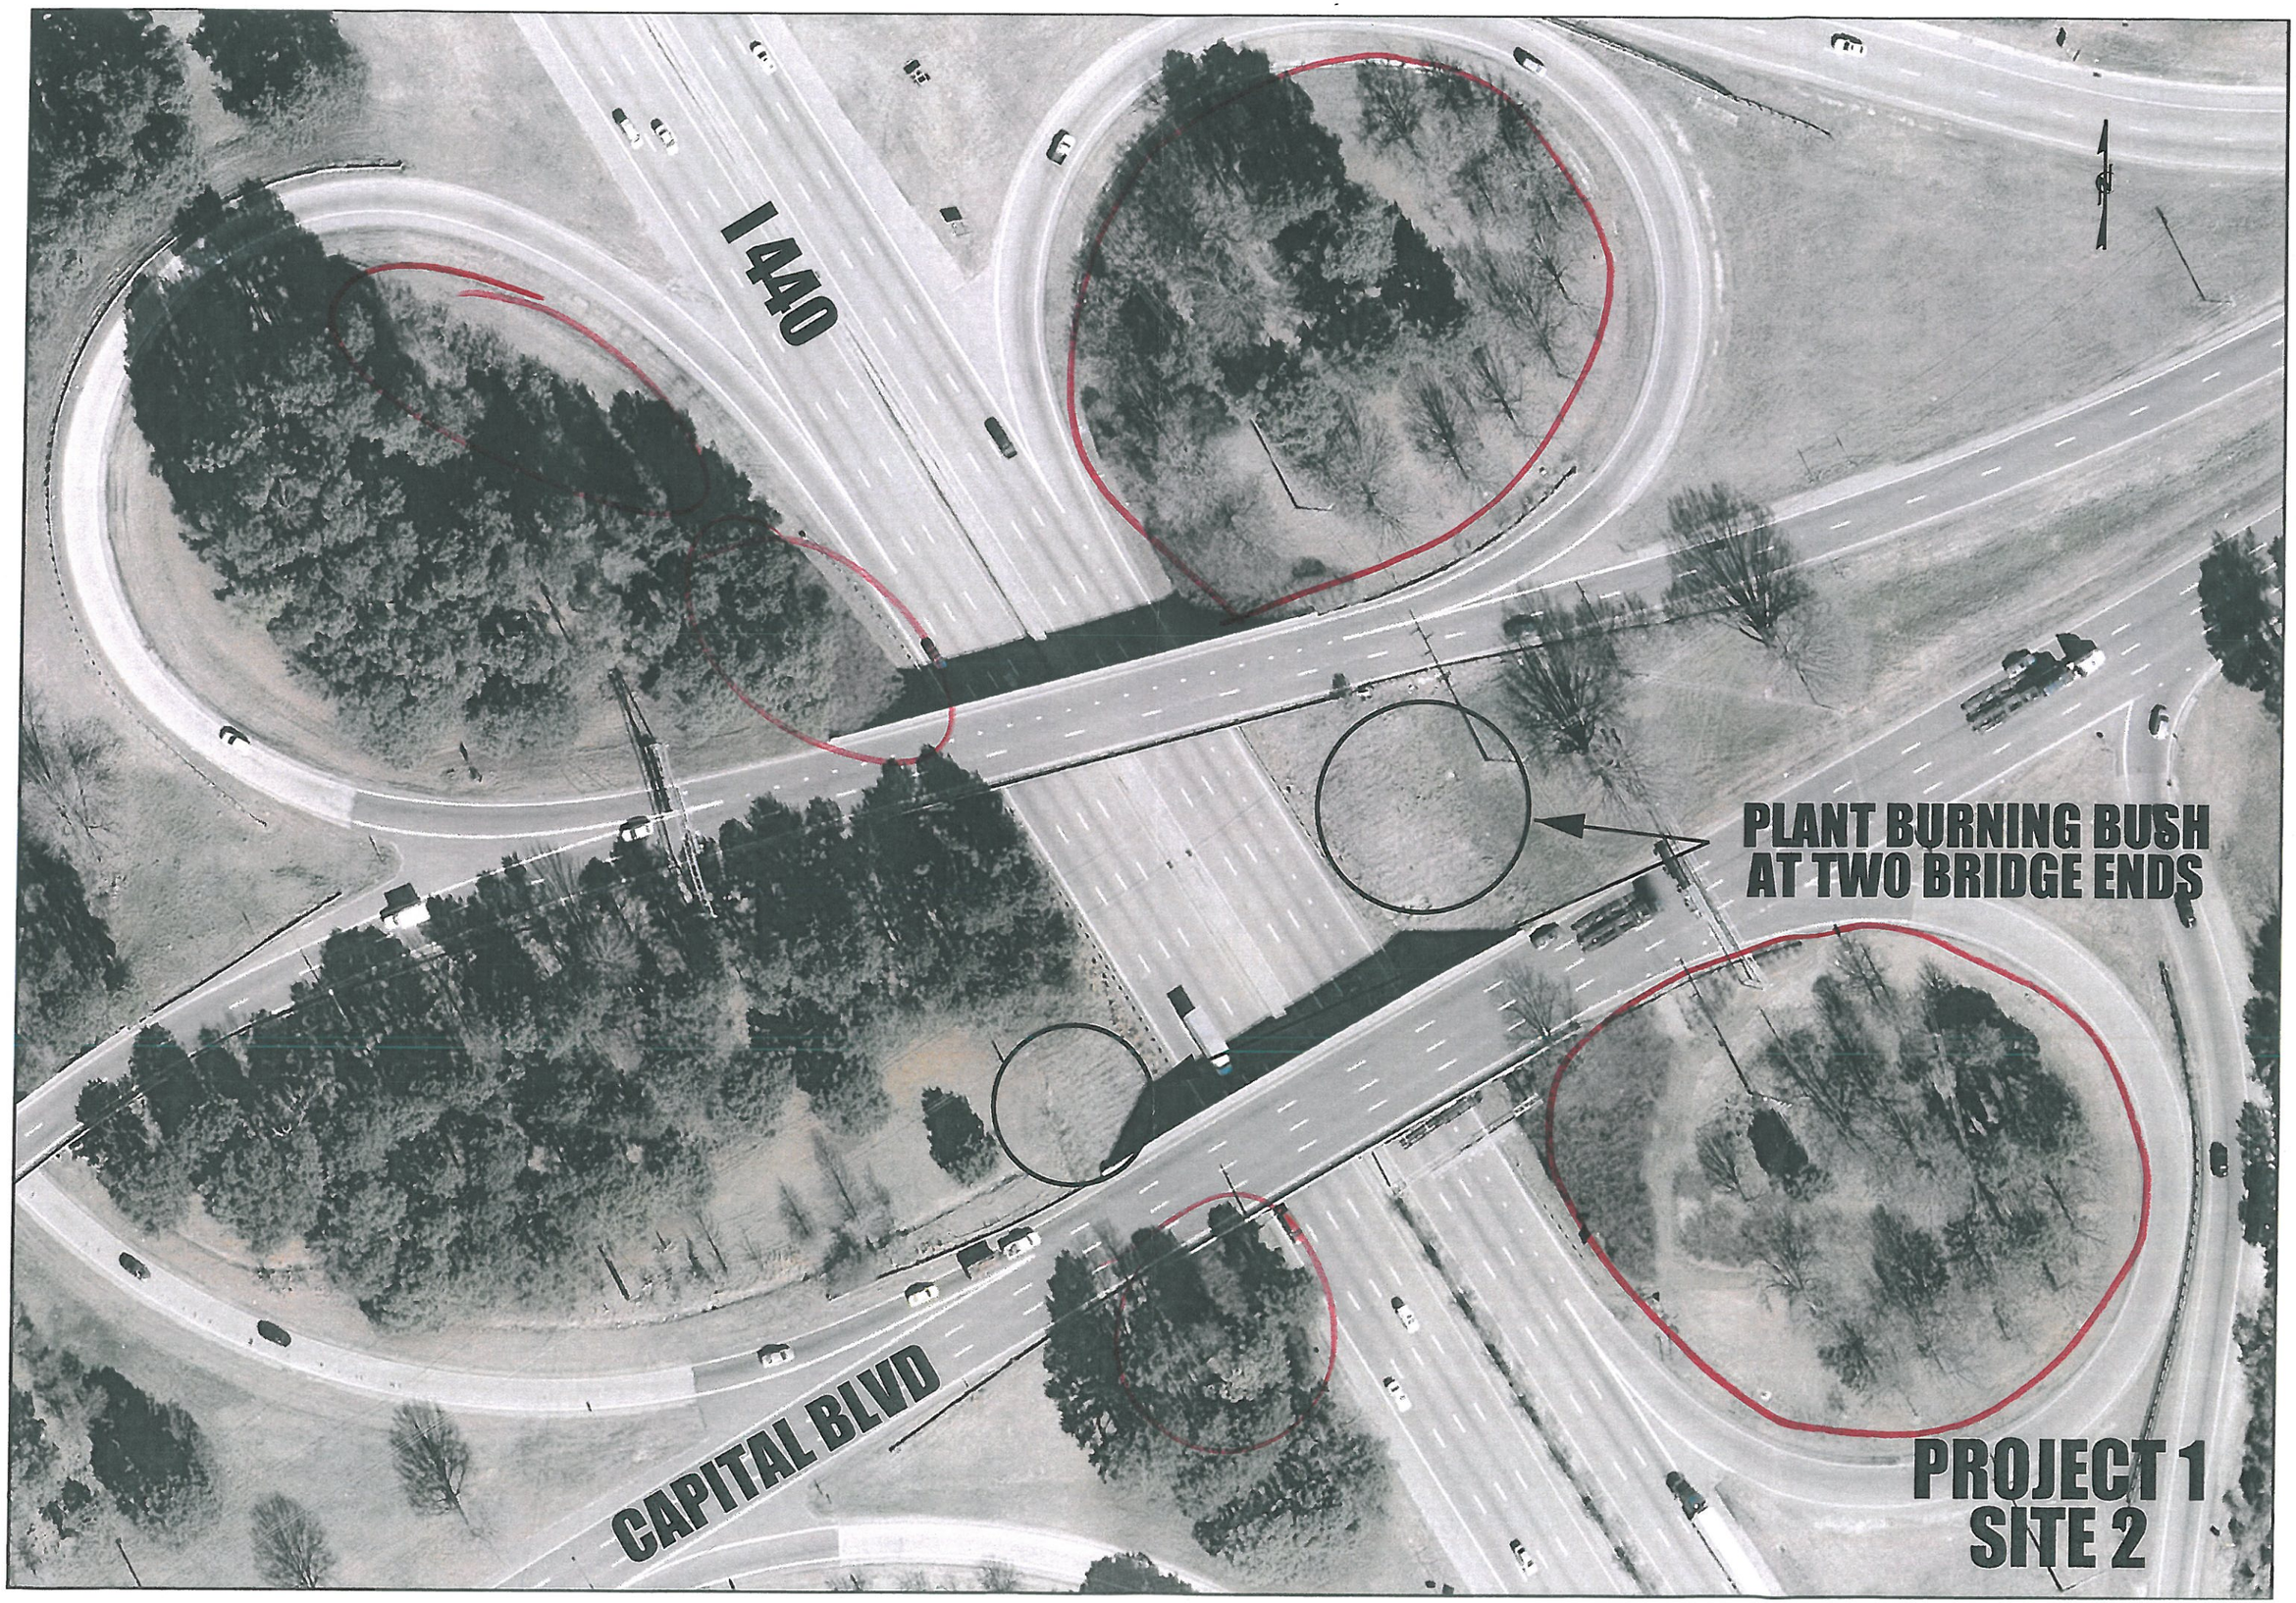
I440
PLANT BURNING BUSH
AT TWO BRIDGE ENDS
CAPITAL BLVD
PROJECT 1
SITE 2

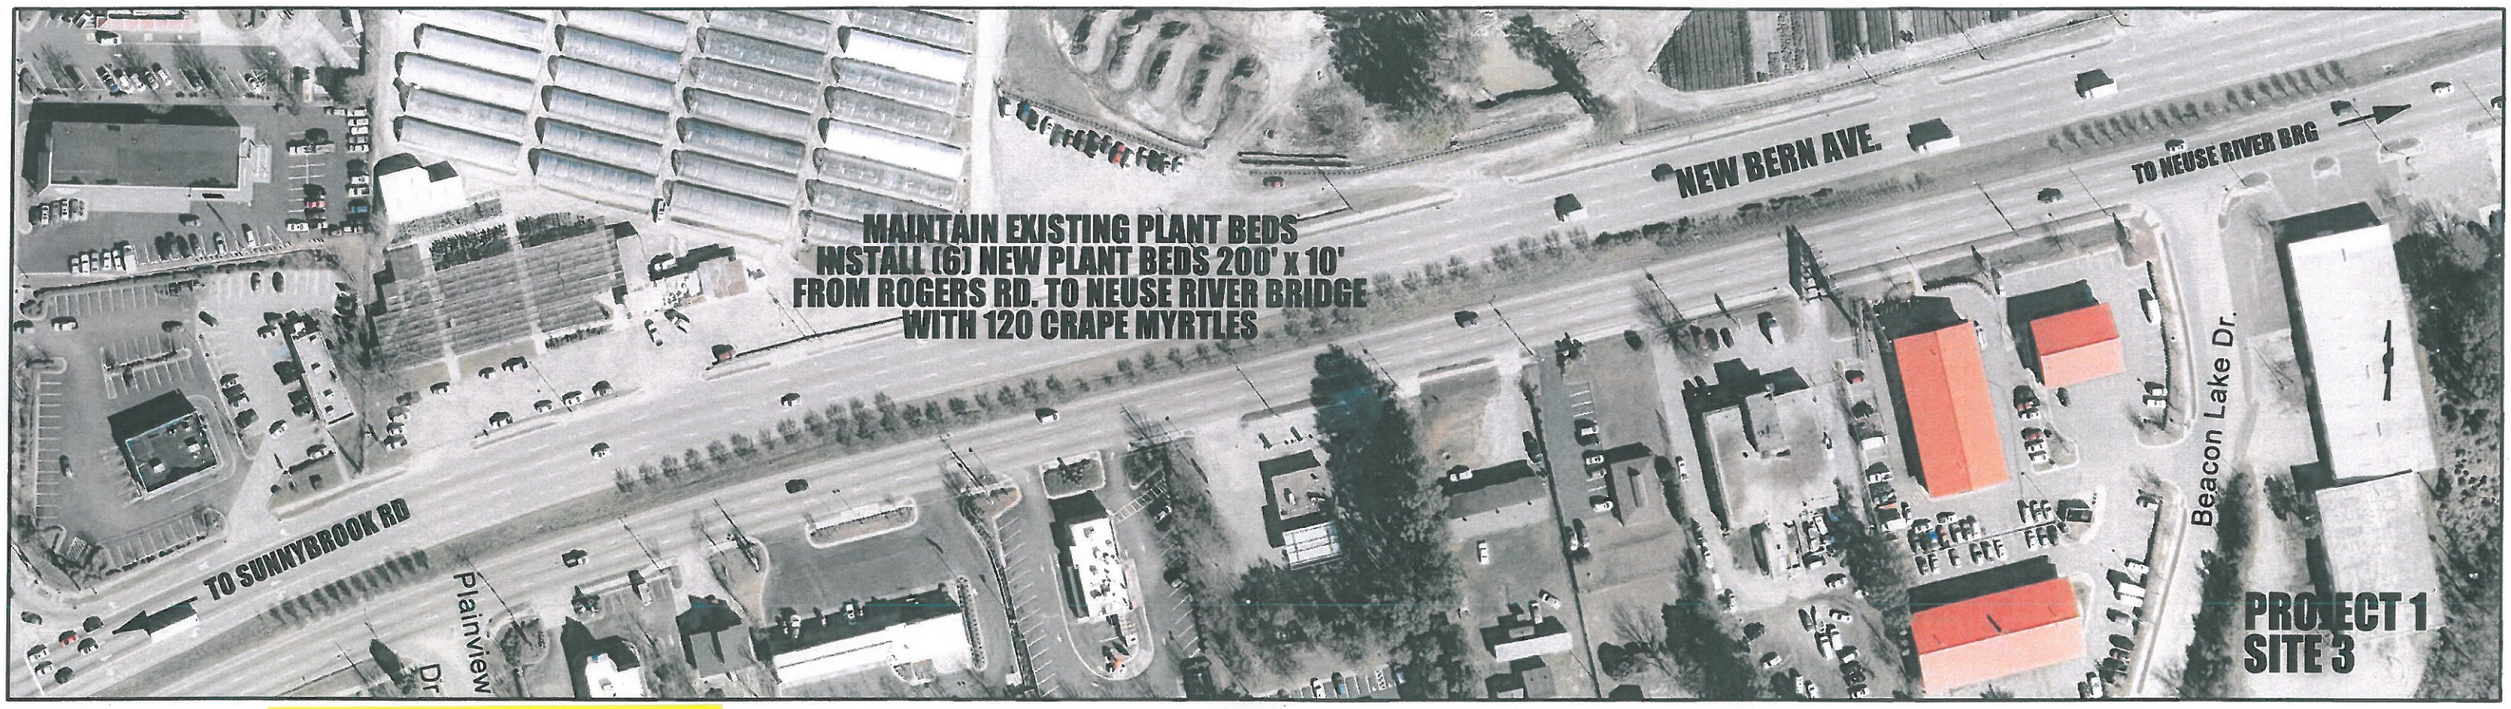

MOWING LIMITS EXTEND FROM CURB LINE TO CURB LINE FOR THIS ENTIRE MEDIAN

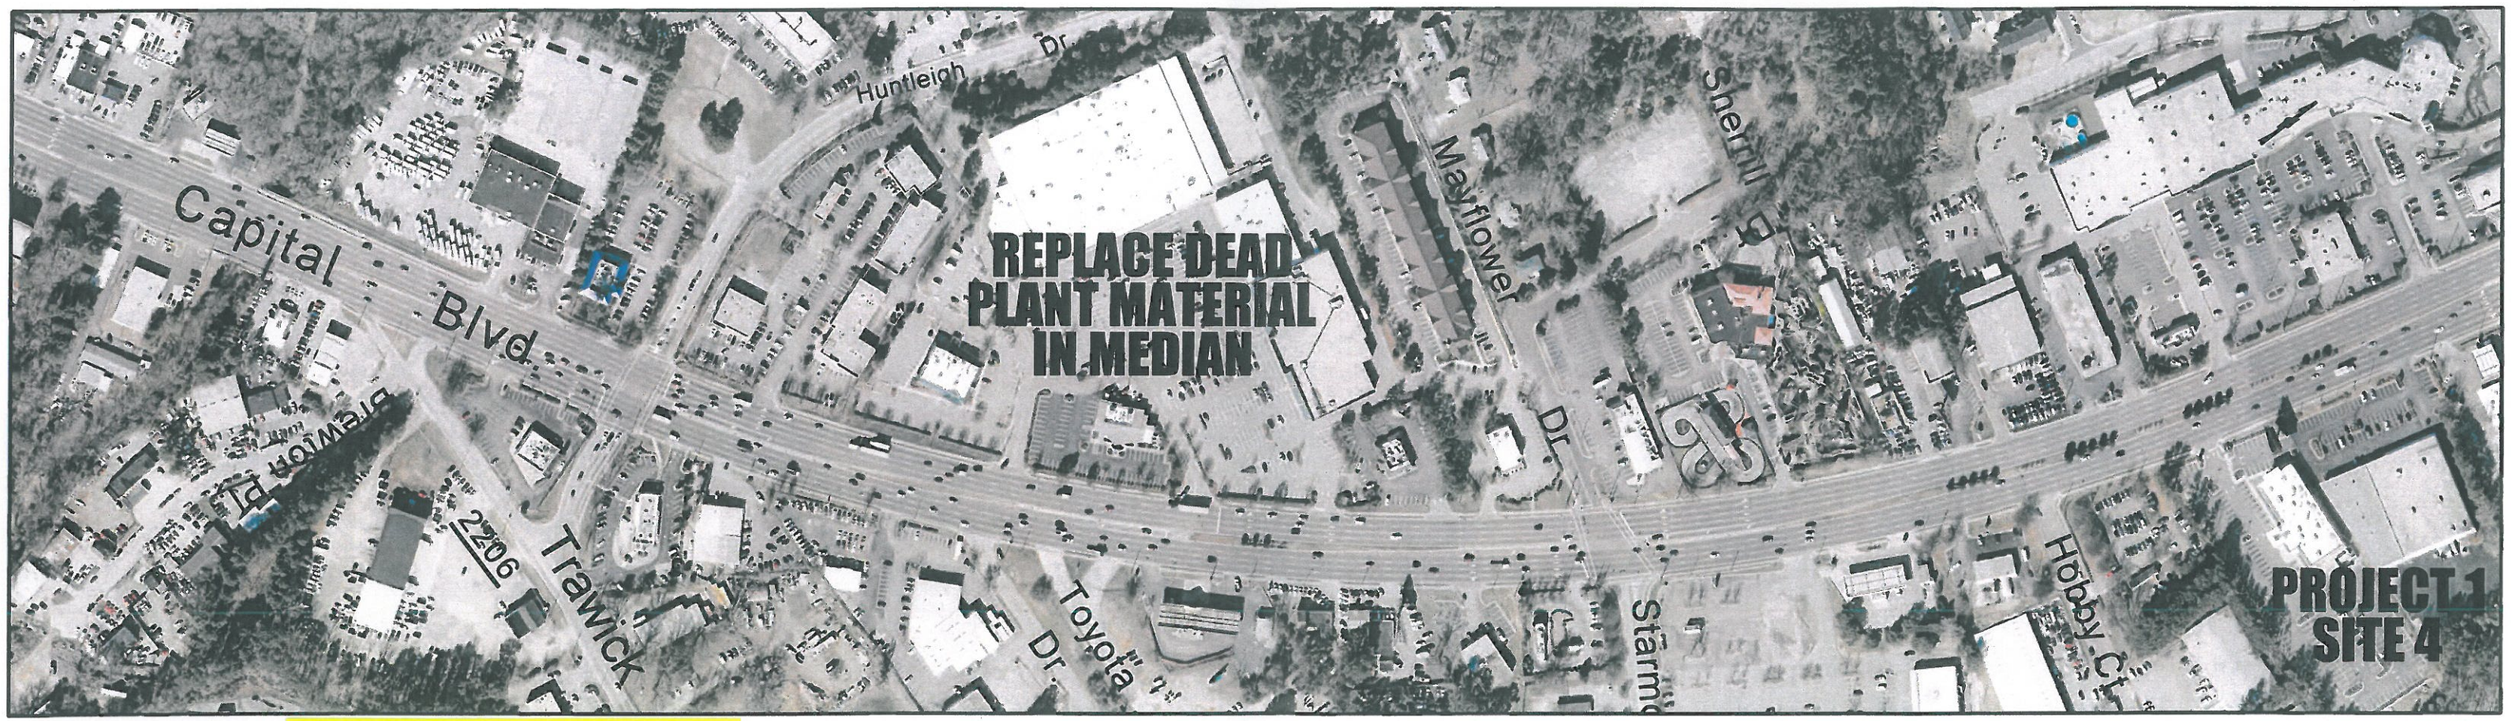

MOWING LIMITS EXTEND FROM CURB LINE TO CURB LINE ON MEDIAN BEDS IN THIS SECTION

96
64
264
INSTALL A ROW OF ILEX EMILY HOLLY TO
THE CENTER OF THE PLANT BED
INSTALL MIAMI CRAPE MYRTLES TO THE BACK
OF THE PLANT BED
IN THE SPRING SPLIT HEALTHY DAY LILIES
AND PLANT IN BARE AREAS
PROJECT 1
SITE 5

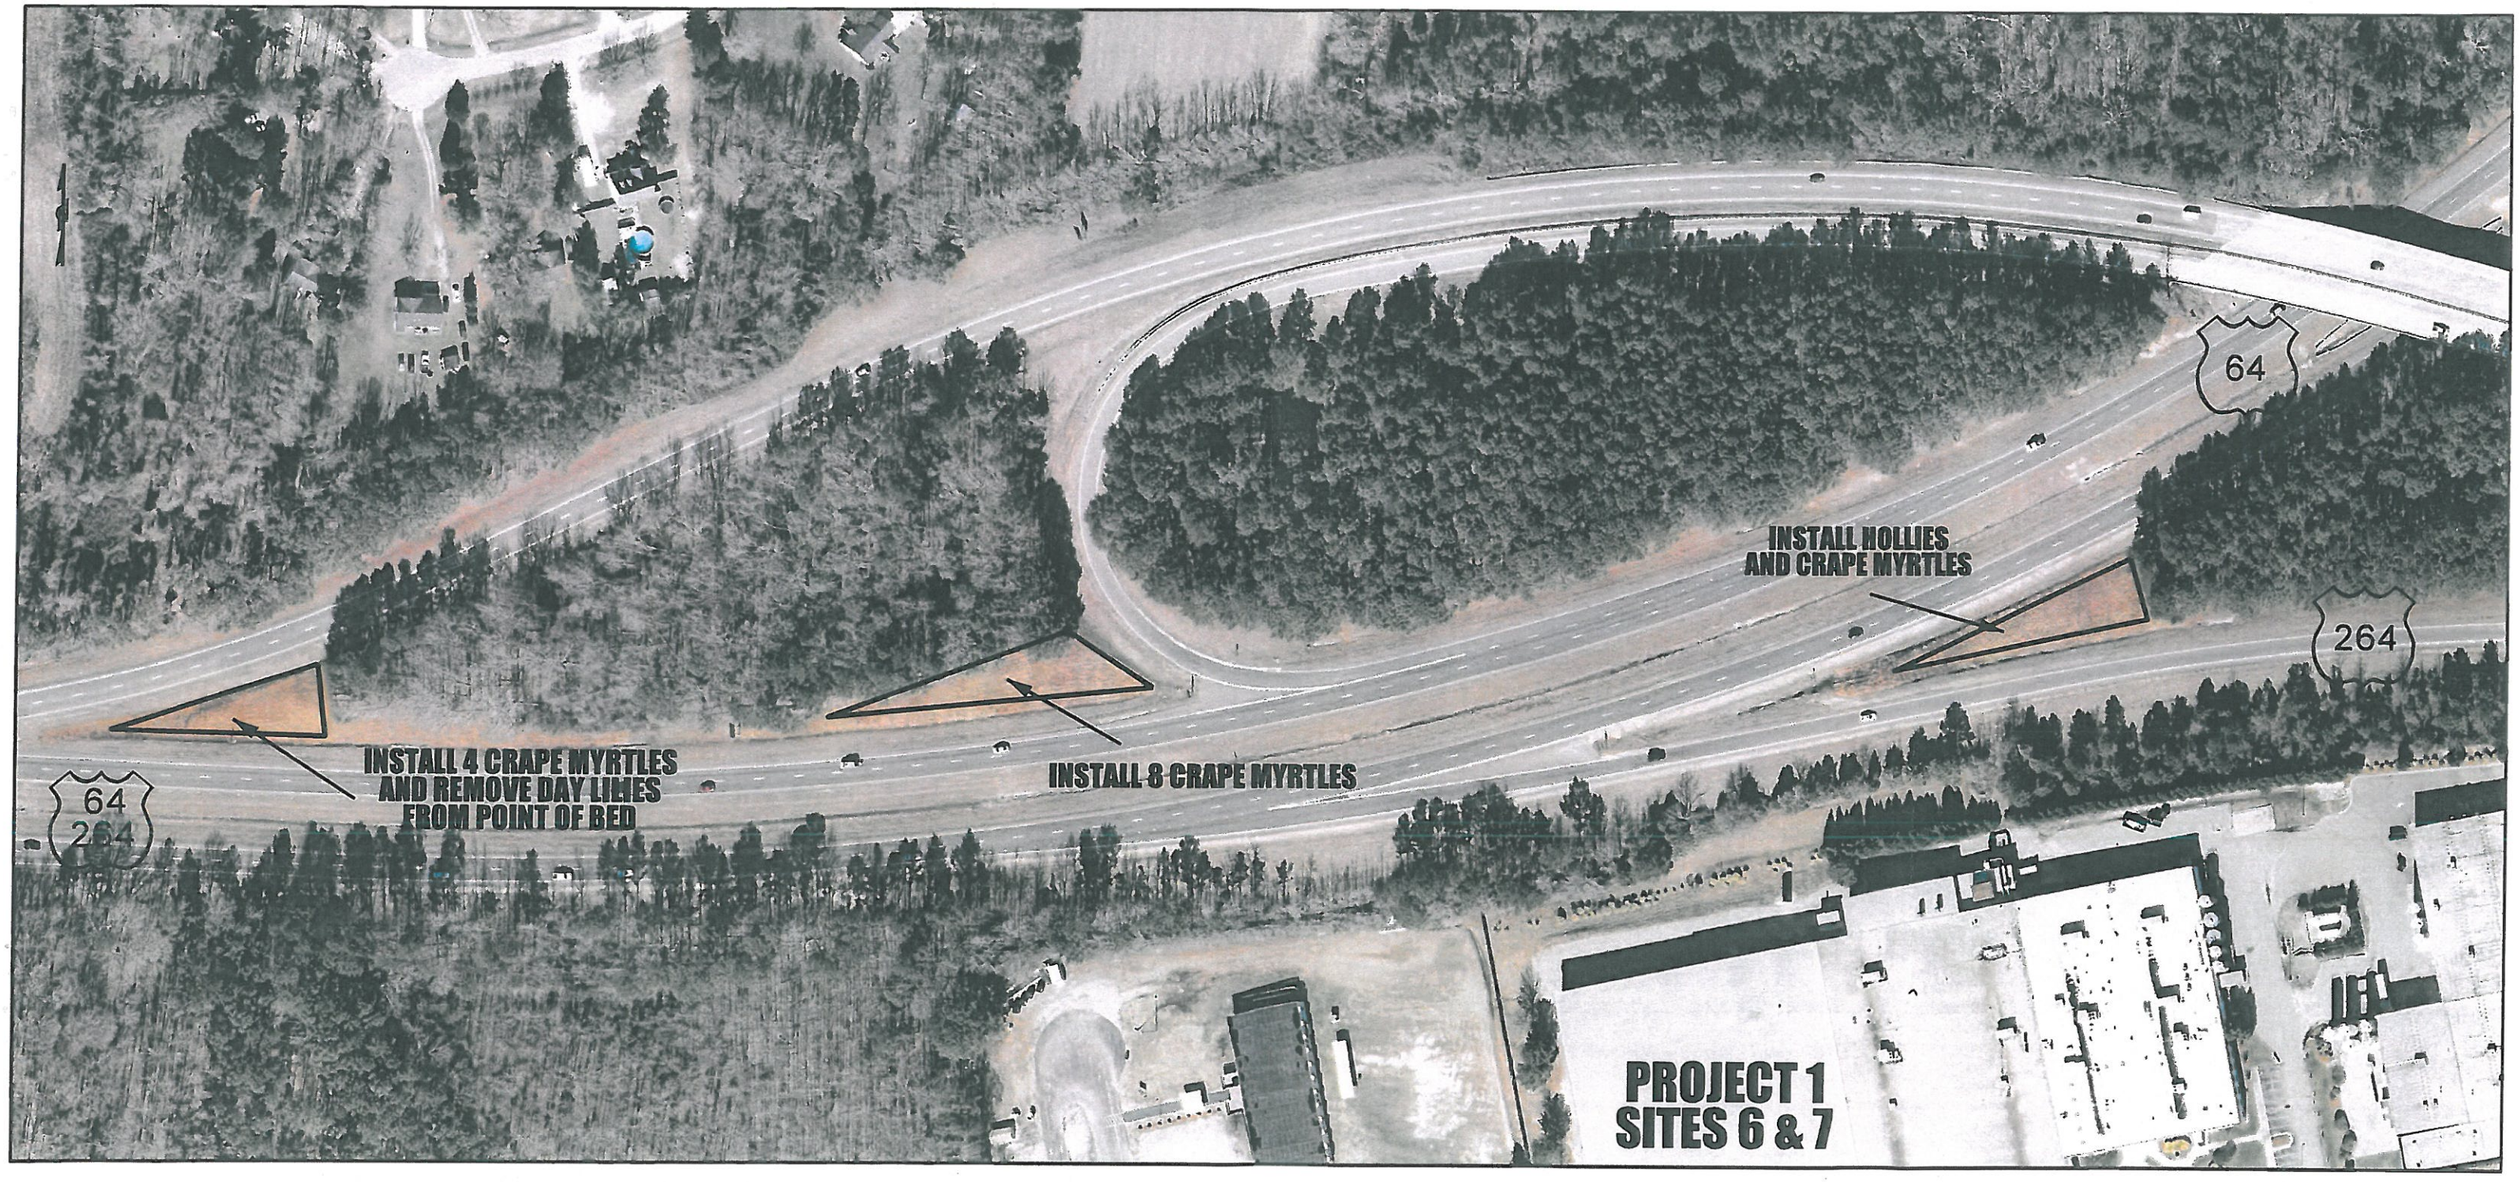
64
264
INSTALL HOLLIES
AND CRAPE MYRTLES
INSTALL 4 CRAPE MYRTLES
AND REMOVE DAY LILIES
FROM POINT OF BED
INSTALL 8 CRAPE MYRTLES
64
264
PROJECT 1
SITES 6 & 7

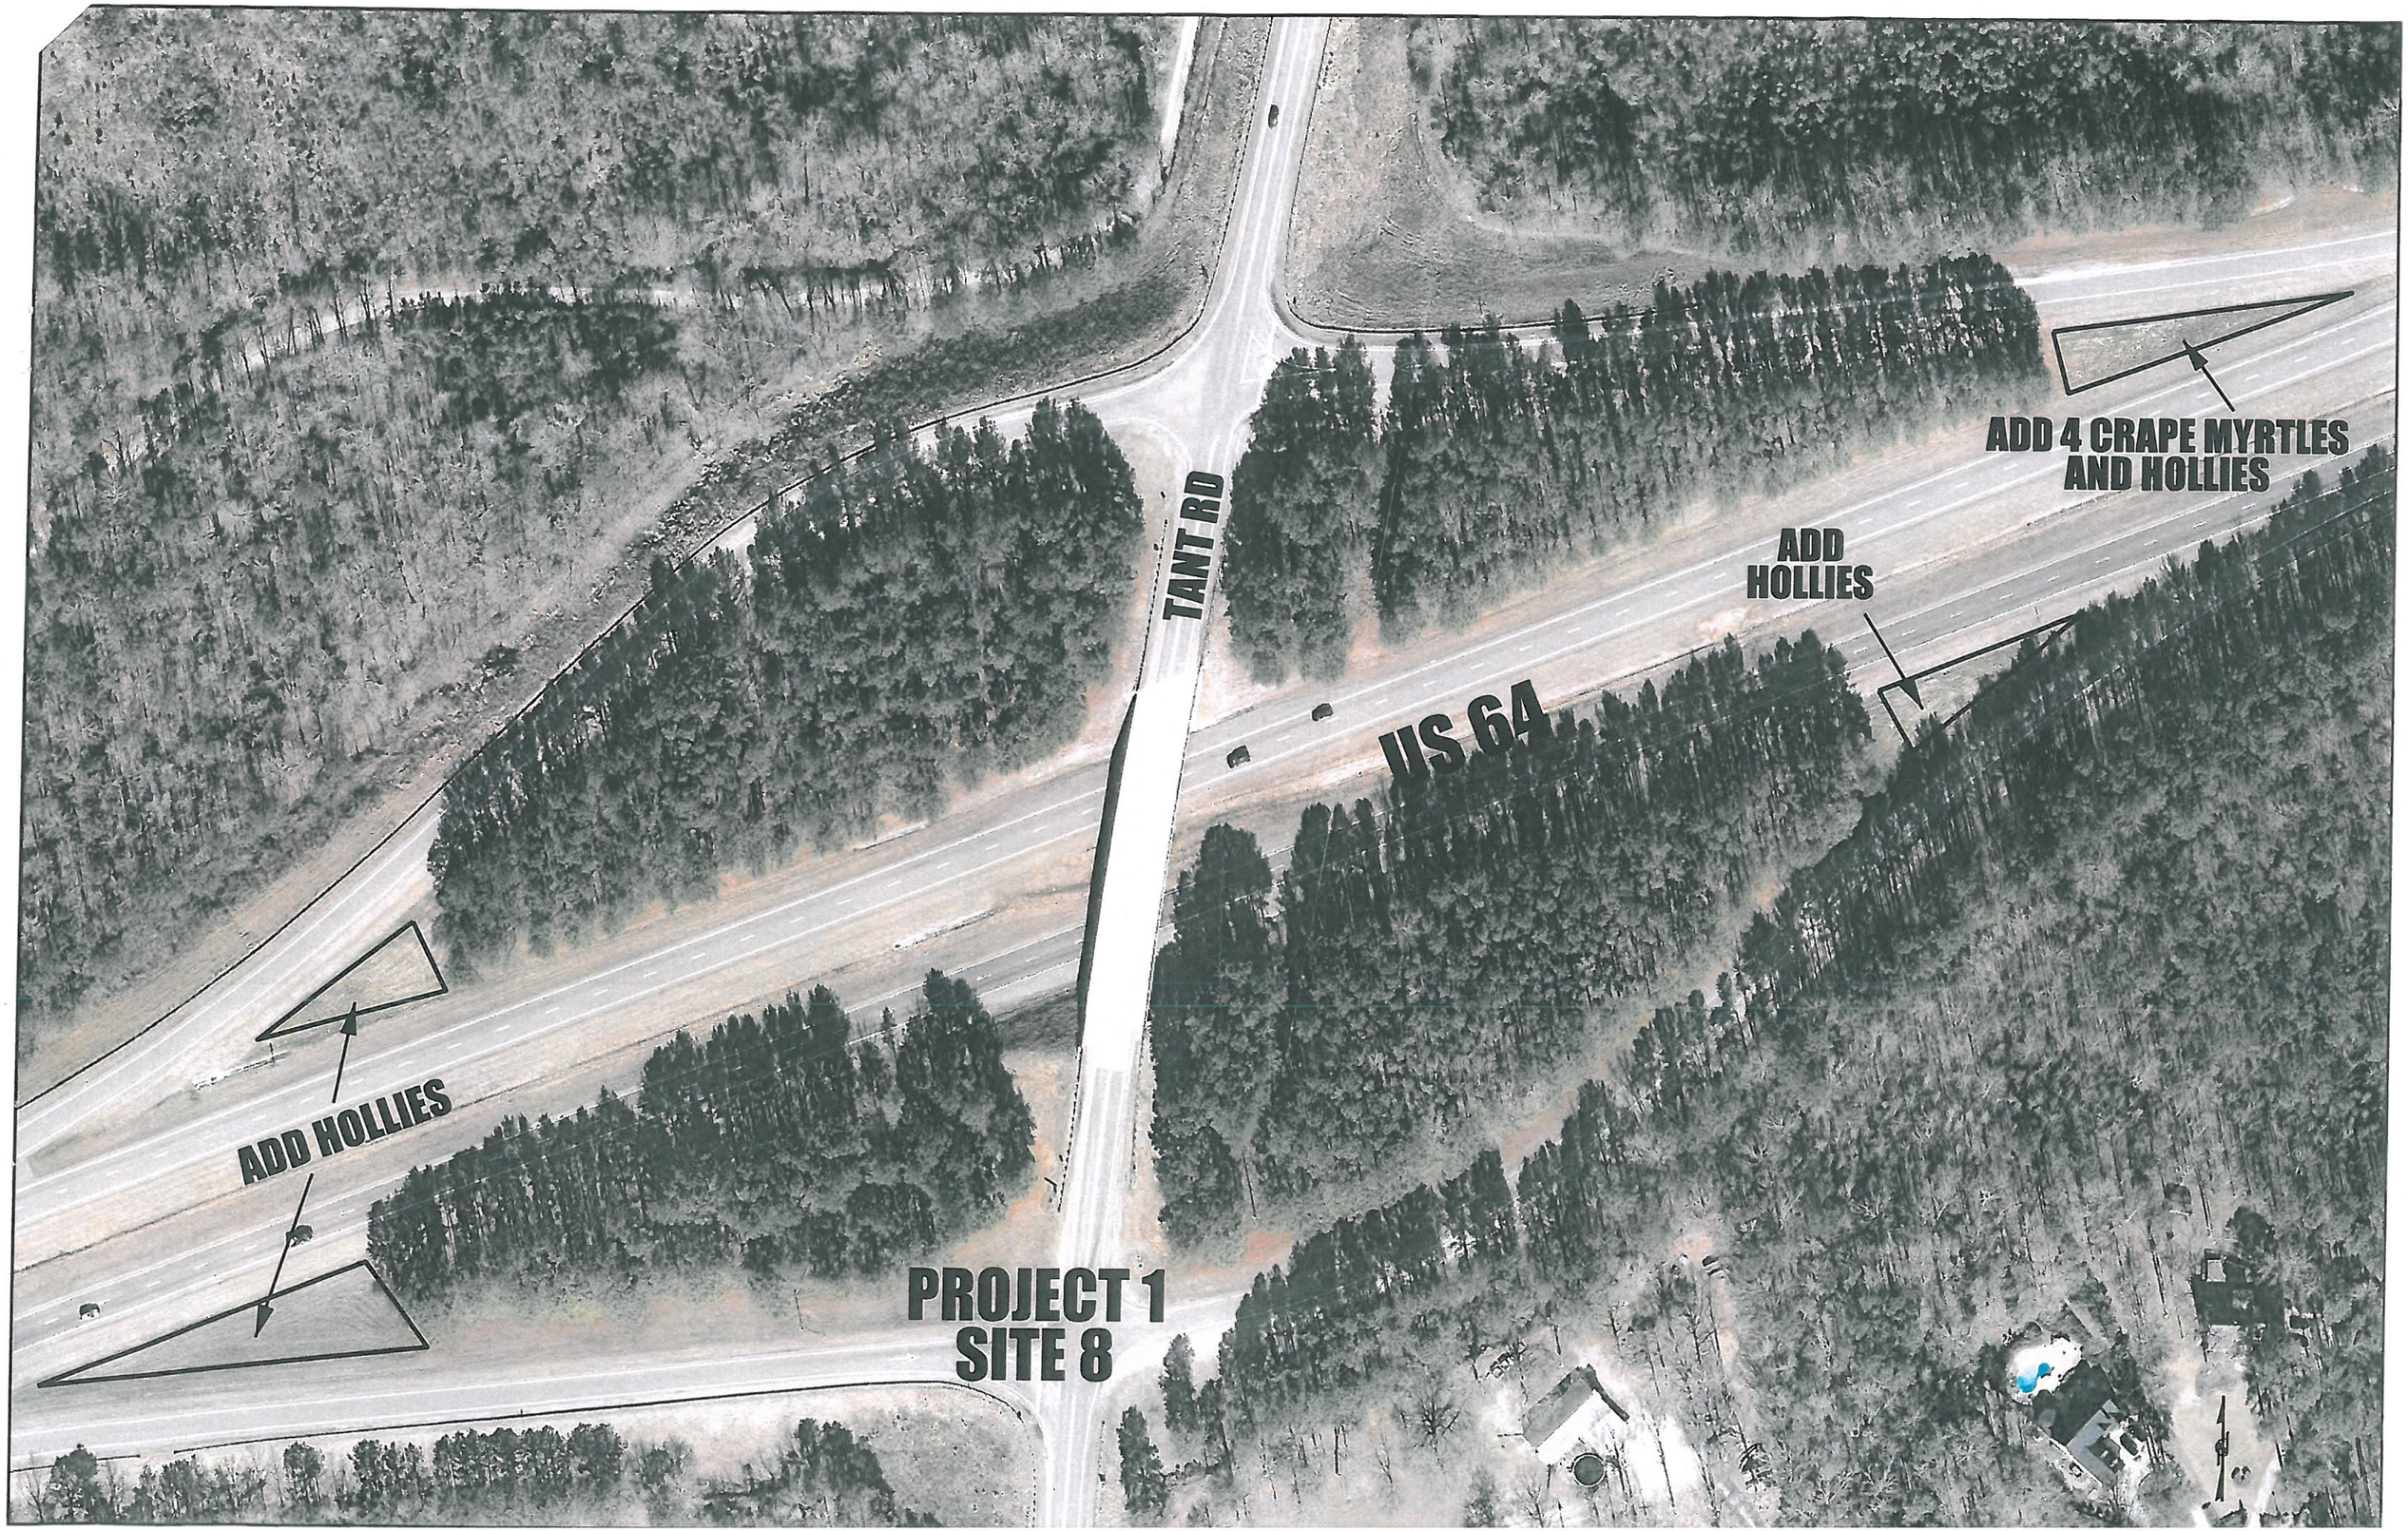
ADD 4 CRAPE MYRTLES
AND HOLLIES
ADD
HOLLIES
TANT RD
US 64
ADD HOLLIES
PROJECT 1
SITE 8