PROJ. REFERENCE NO.	SHEET NO.
W-5206Z	TMP-05

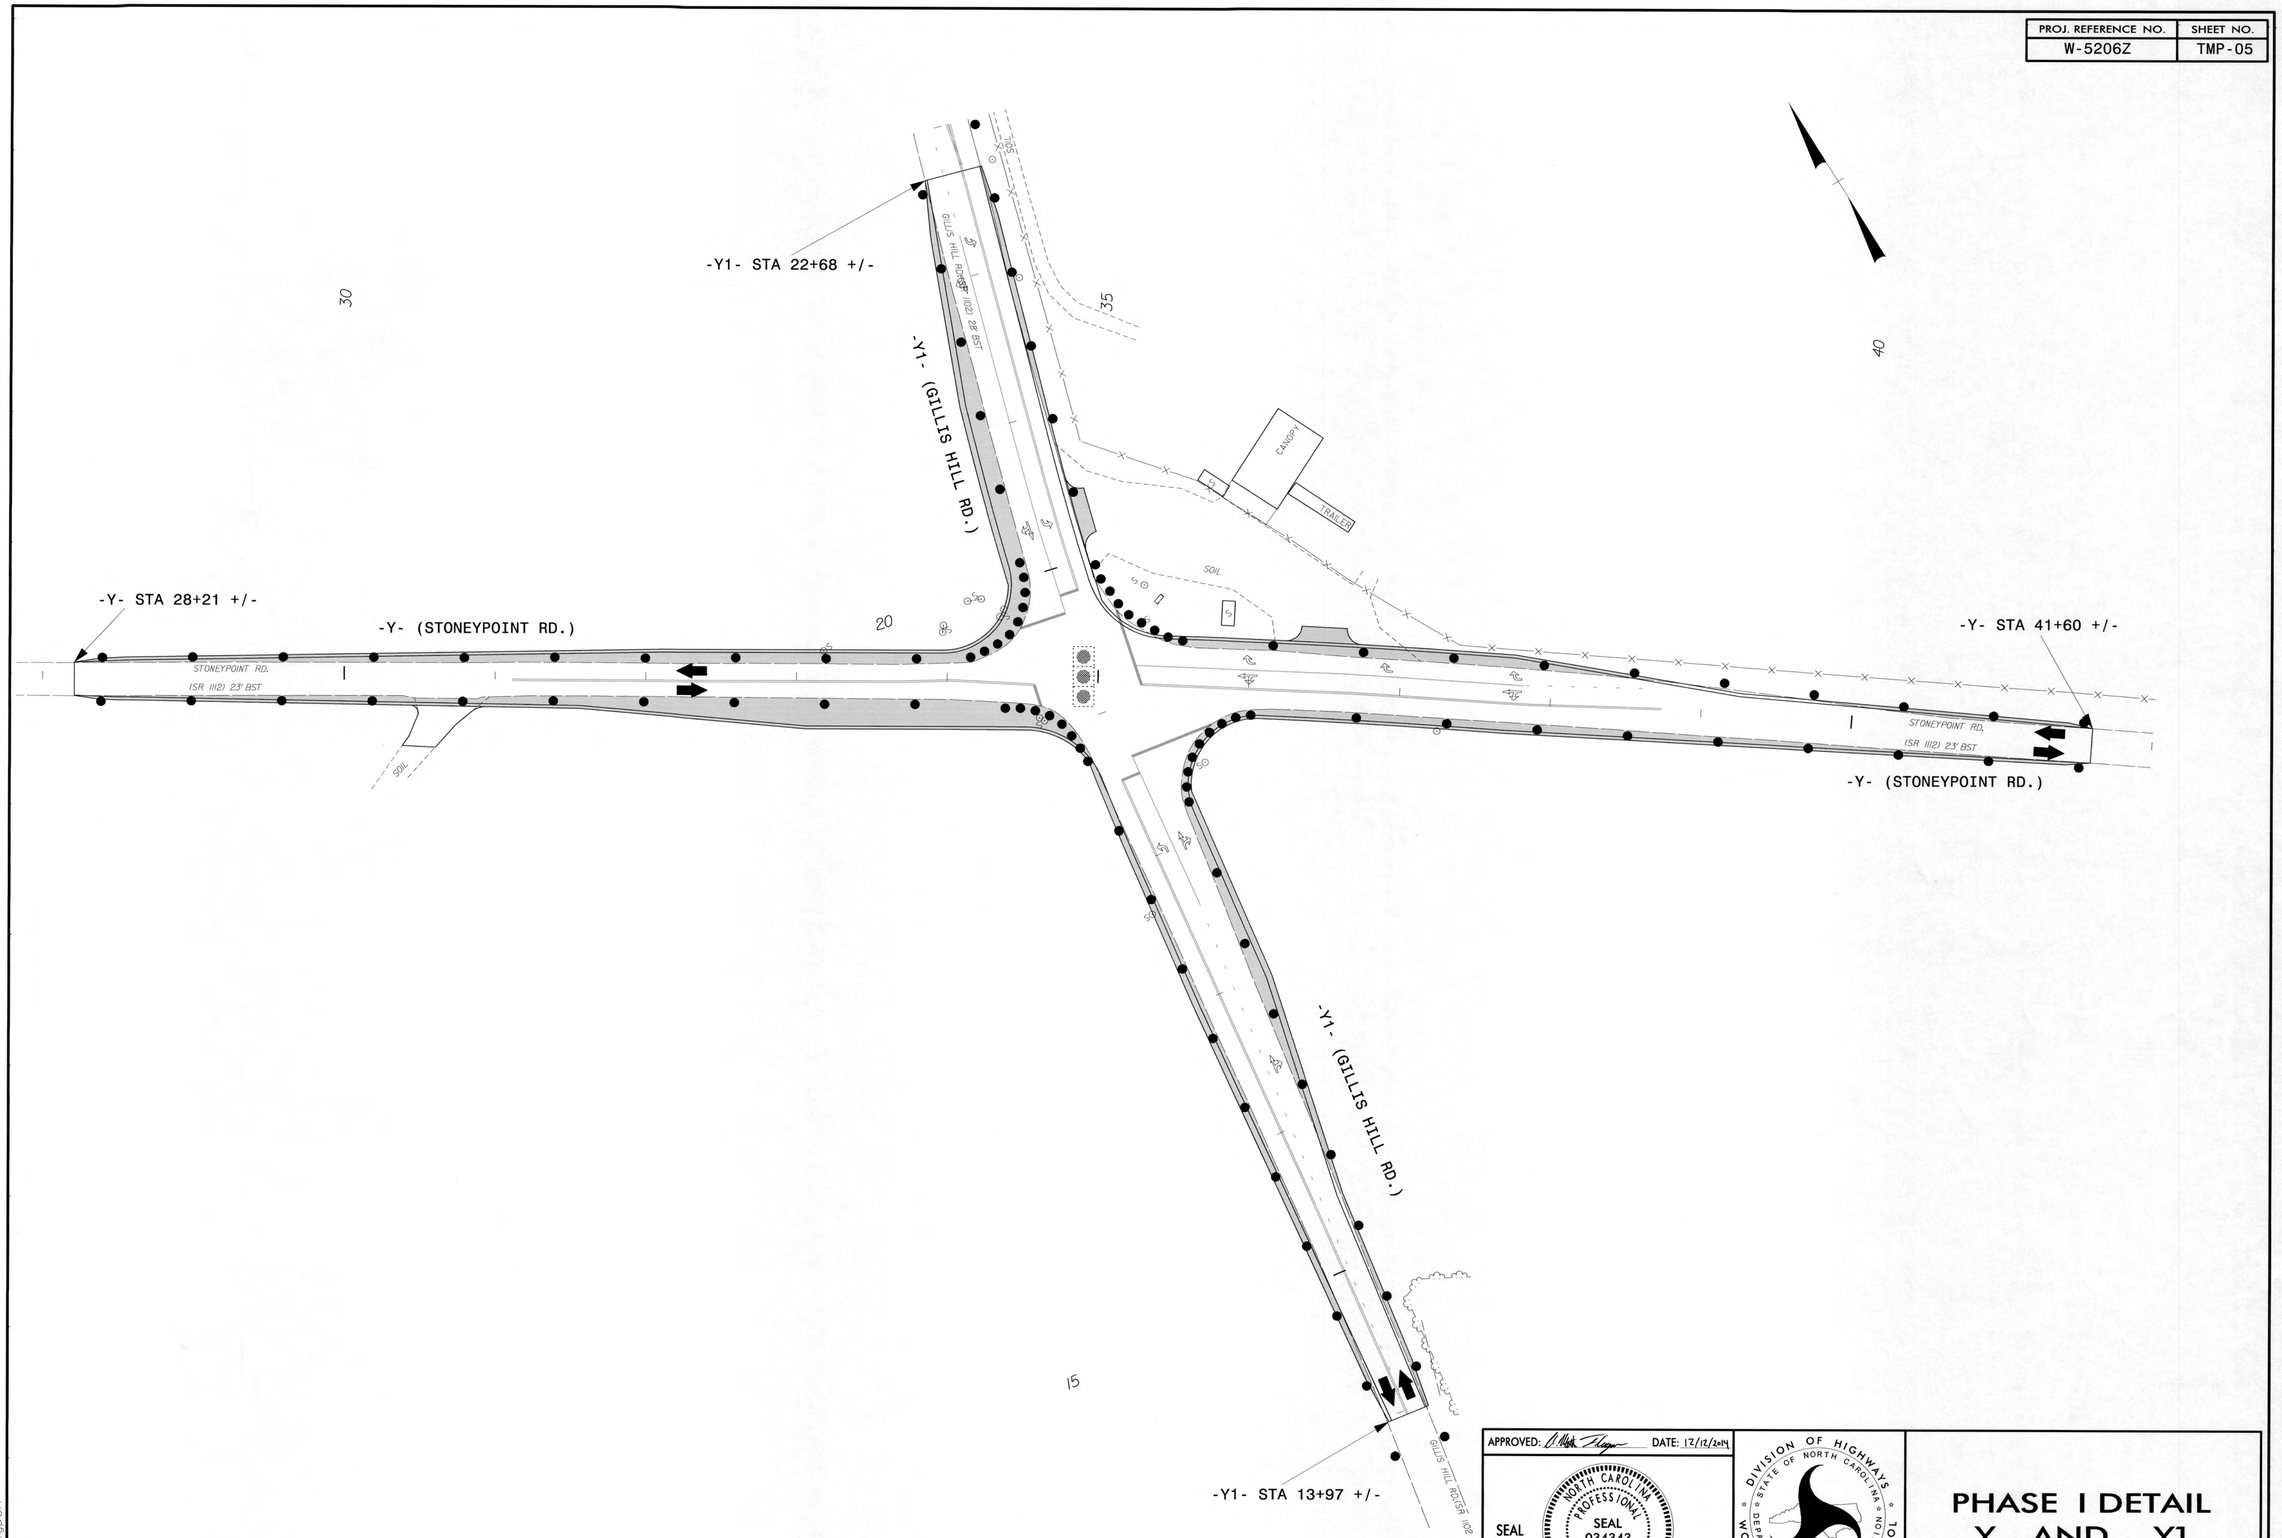

APPROVED: DATE: 12/12/2014

SEAL

NORTH CAROLINA PROFESSIONAL SEAL 034343 ENGINEER MATTHEW THIGPEN

DIVISION OF HIGHWAYS STATE OF NORTH CAROLINA DEPARTMENT OF TRANSPORTATION WORK ZONE TRAFFIC CONTROL

PHASE I DETAIL
-Y- AND -Y1-

12/11/2014
\\rb\proj\Raleigh\38286.02 NCDOT W-5206Z Galatia\cad\te\W-5206Z\Traffic\TrafficControl\TCP\W5206Z_TC_TCP_06.dgn
User:mthigpen