PROJ. REFERENCE NO.	SHEET NO.
W-5206Z	TMP-07

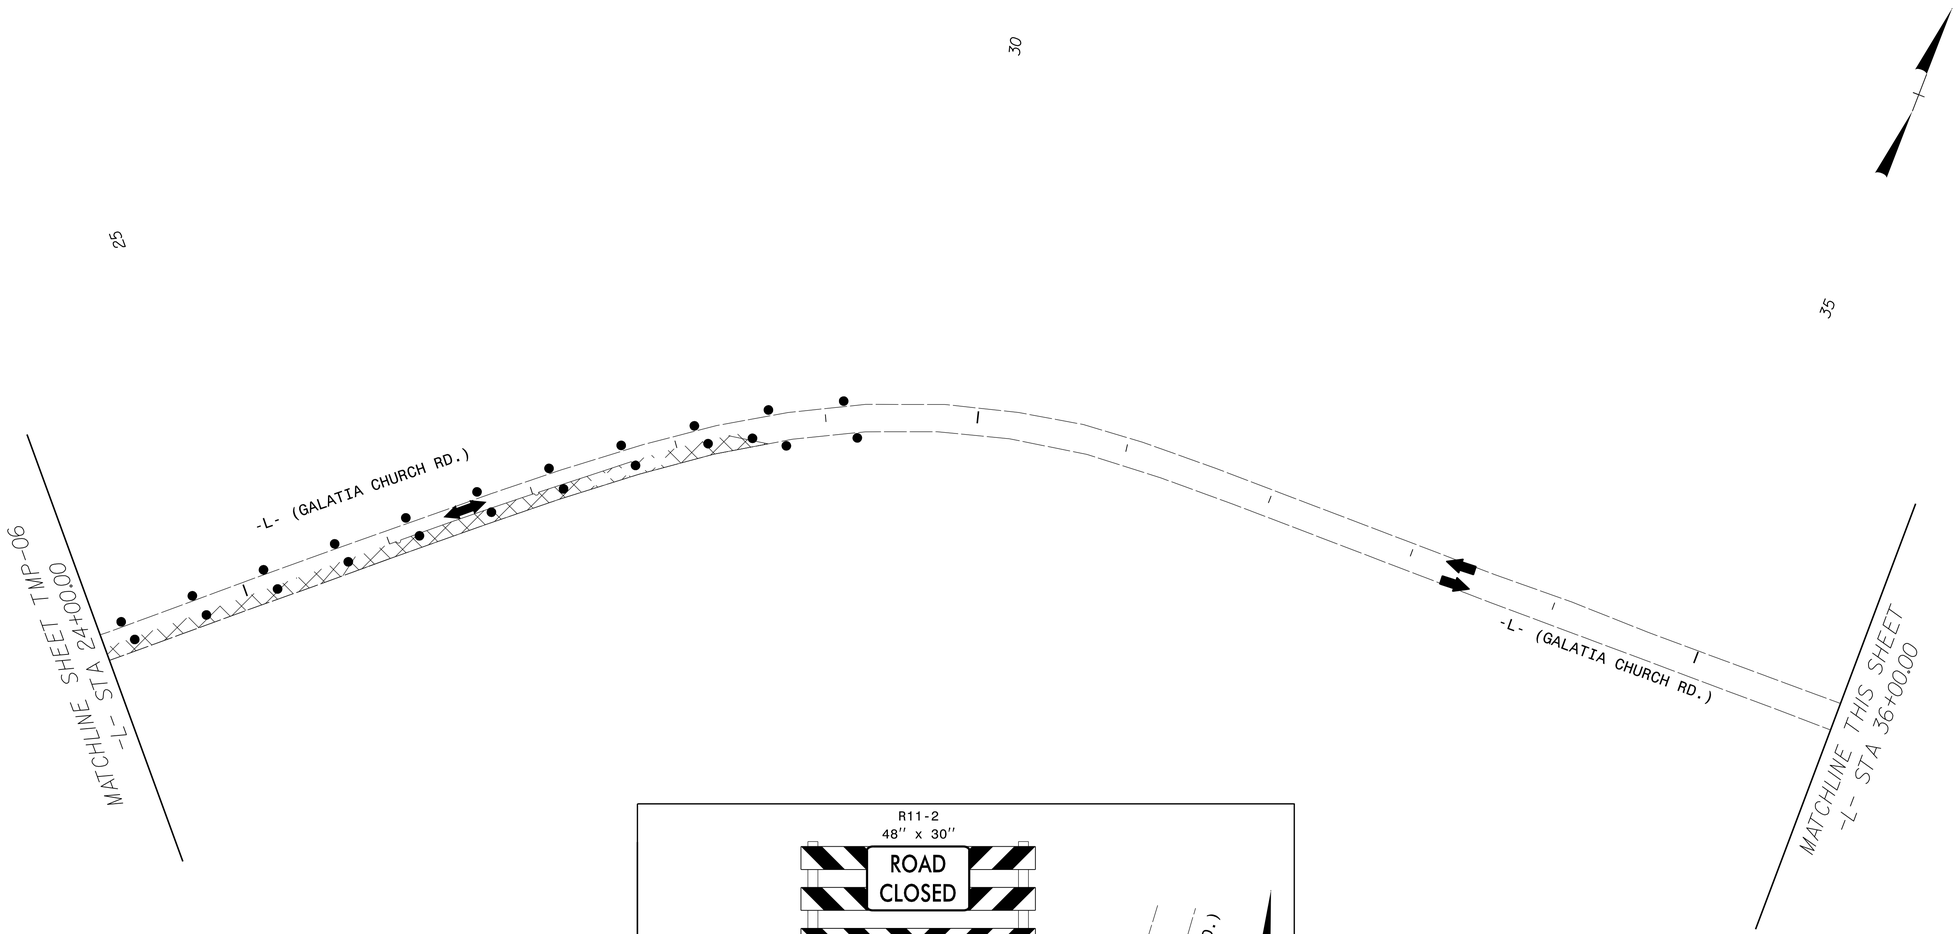

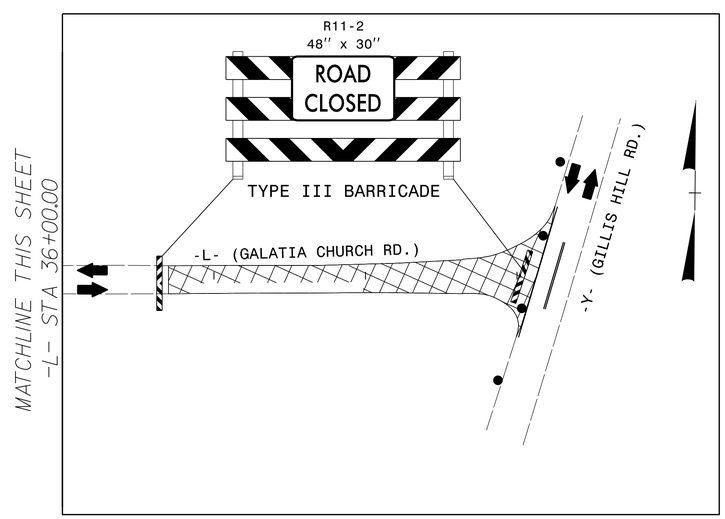

APPROVED: _____ DATE _____

A. Matthew Thigpen

Digitally signed by A. Matthew Thigpen
DN: c=US, o=Raleigh, NC, email=AMThigpen@rhb.com, ou=Kimley-Horn Brustlin Inc., cn=A. Matthew Thigpen
2015.01.26 16:25:02 -05'00'

SEAL

NORTH CAROLINA PROFESSIONAL SEAL 034343 ENGINEER A. MATTHEW THIGPEN

DIVISION OF HIGHWAYS
STATE OF NORTH CAROLINA
DEPARTMENT OF TRANSPORTATION
WORK ZONE TRAFFIC CONTROL

PHASE II DETAIL
–L–

1/26/2015
\\rhb\proj\Raleigh\38286.02 NCDOT W-5206Z Galatia\cad\te\W-5206Z\Traffic\TrafficControl\TCP\W5206Z_TC_TCP_10.dgn
User:mthigpen