PROJ. REFERENCE NO.	SHEET NO.
W-5206Z	TMP-04

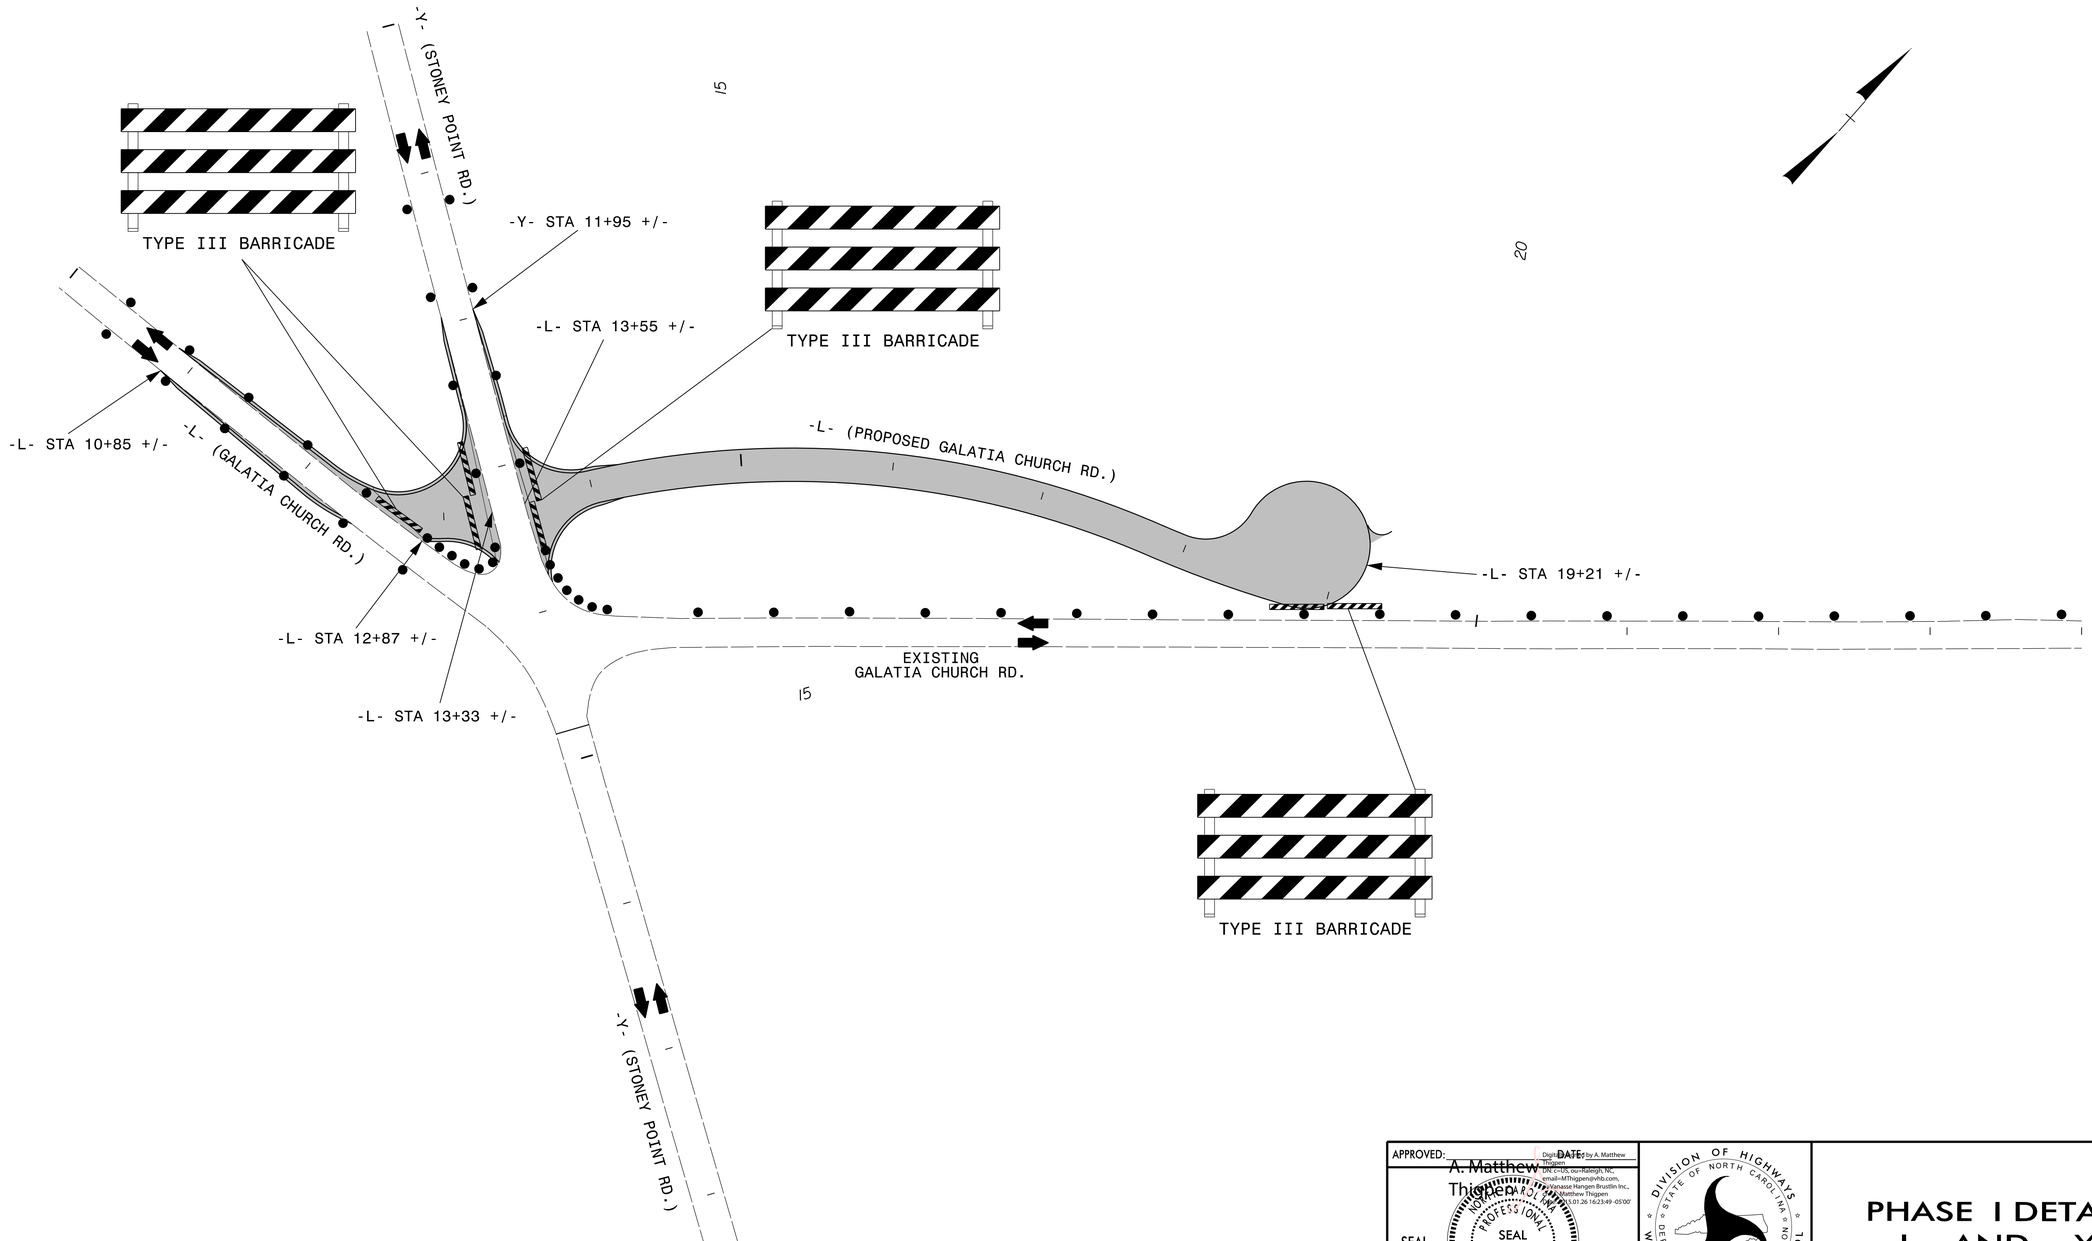

APPROVED: A. Matthew Thigpen DATE: Digitally signed by A. Matthew Thigpen DN: C=US, ou=Raleigh, NC, email=MThigpen@vhb.com, o=Vanasse Hangen Brustlin Inc., cn=A. Matthew Thigpen 2015.01.26 16:23:49 -05'00'

SEAL

NORTH CAROLINA PROFESSIONAL SEAL 034343 ENGINEER A. MATTHEW THIGPEN

DIVISION OF HIGHWAYS STATE OF NORTH CAROLINA DEPARTMENT OF TRANSPORTATION WORK ZONE TRAFFIC CONTROL

PHASE I DETAIL
–L– AND –Y–

1/26/2015
\\vhb\proj\Raleigh\38286.02 NCDOT W-5206Z Galatia\cad\tex\W-5206Z\Traffic\TrafficControl\TCP\W5206Z_TC_TCP_04.dgn
User:mthigpen