TIP NO.	SHEET NO.
W-5206Z	PMP-3

APPROVED: [signature]

DATE: 1/26/2015

SEAL

NORTH CAROLINA PROFESSIONAL SEAL 033822 ENGINEER JONATHAN P. SORKA

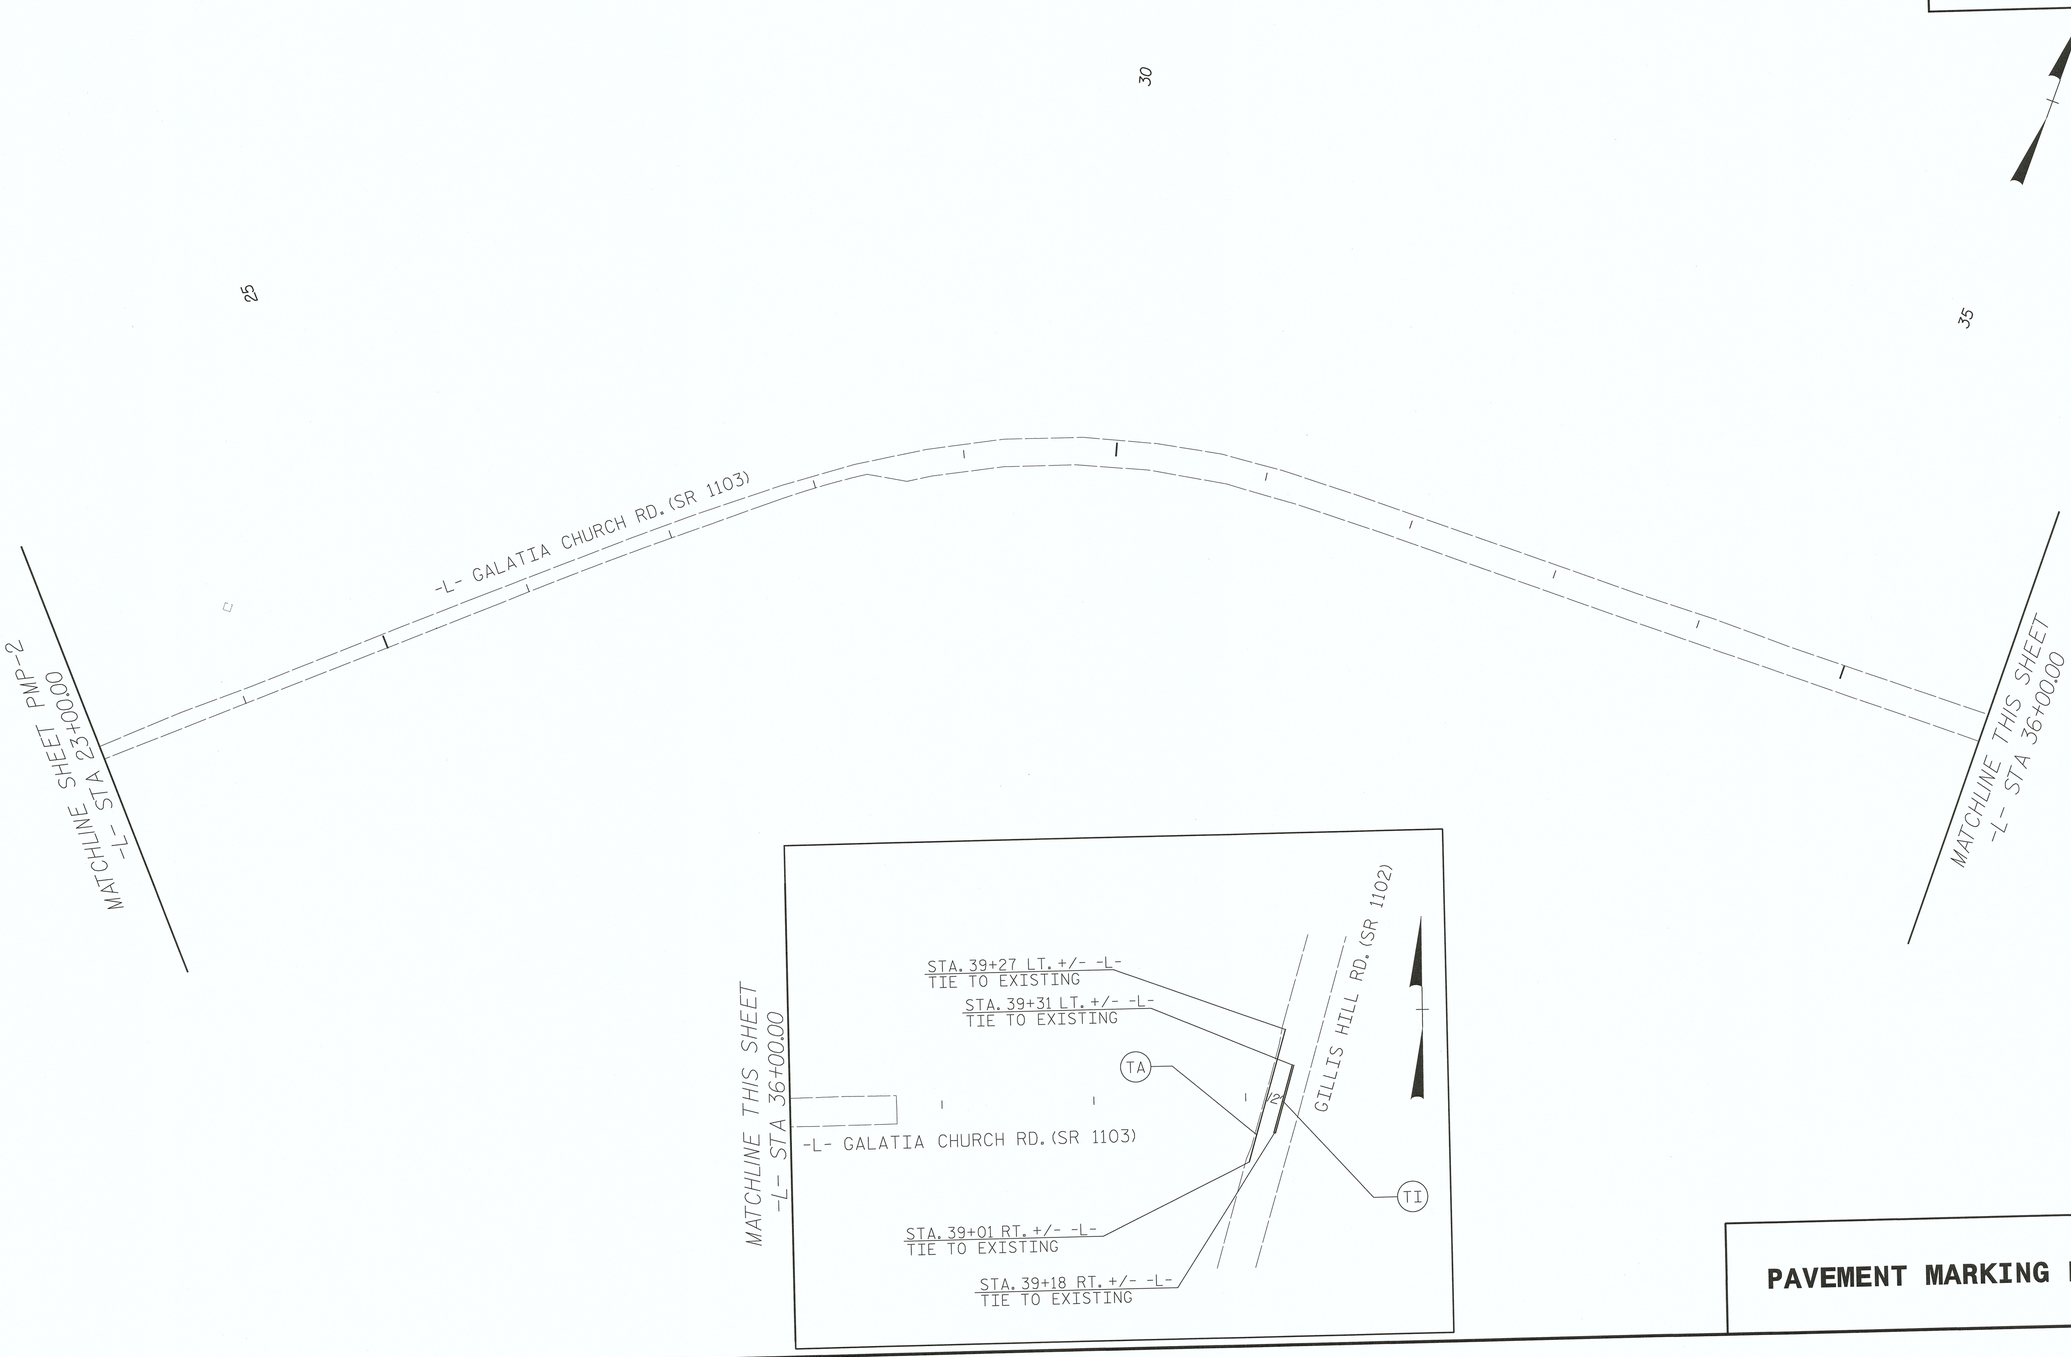

PAVEMENT MARKING DETAIL

1/26/2015
W5206Z_TC_PMP_03.dgn
jsocanlgt