TIP NO.	SHEET NO.
W-5206Z	PMP-4

APPROVED: [signature]

DATE: 12/12/2014

SEAL

NORTH CAROLINA PROFESSIONAL SEAL 033822 ENGINEER JONATHAN P. SONKA

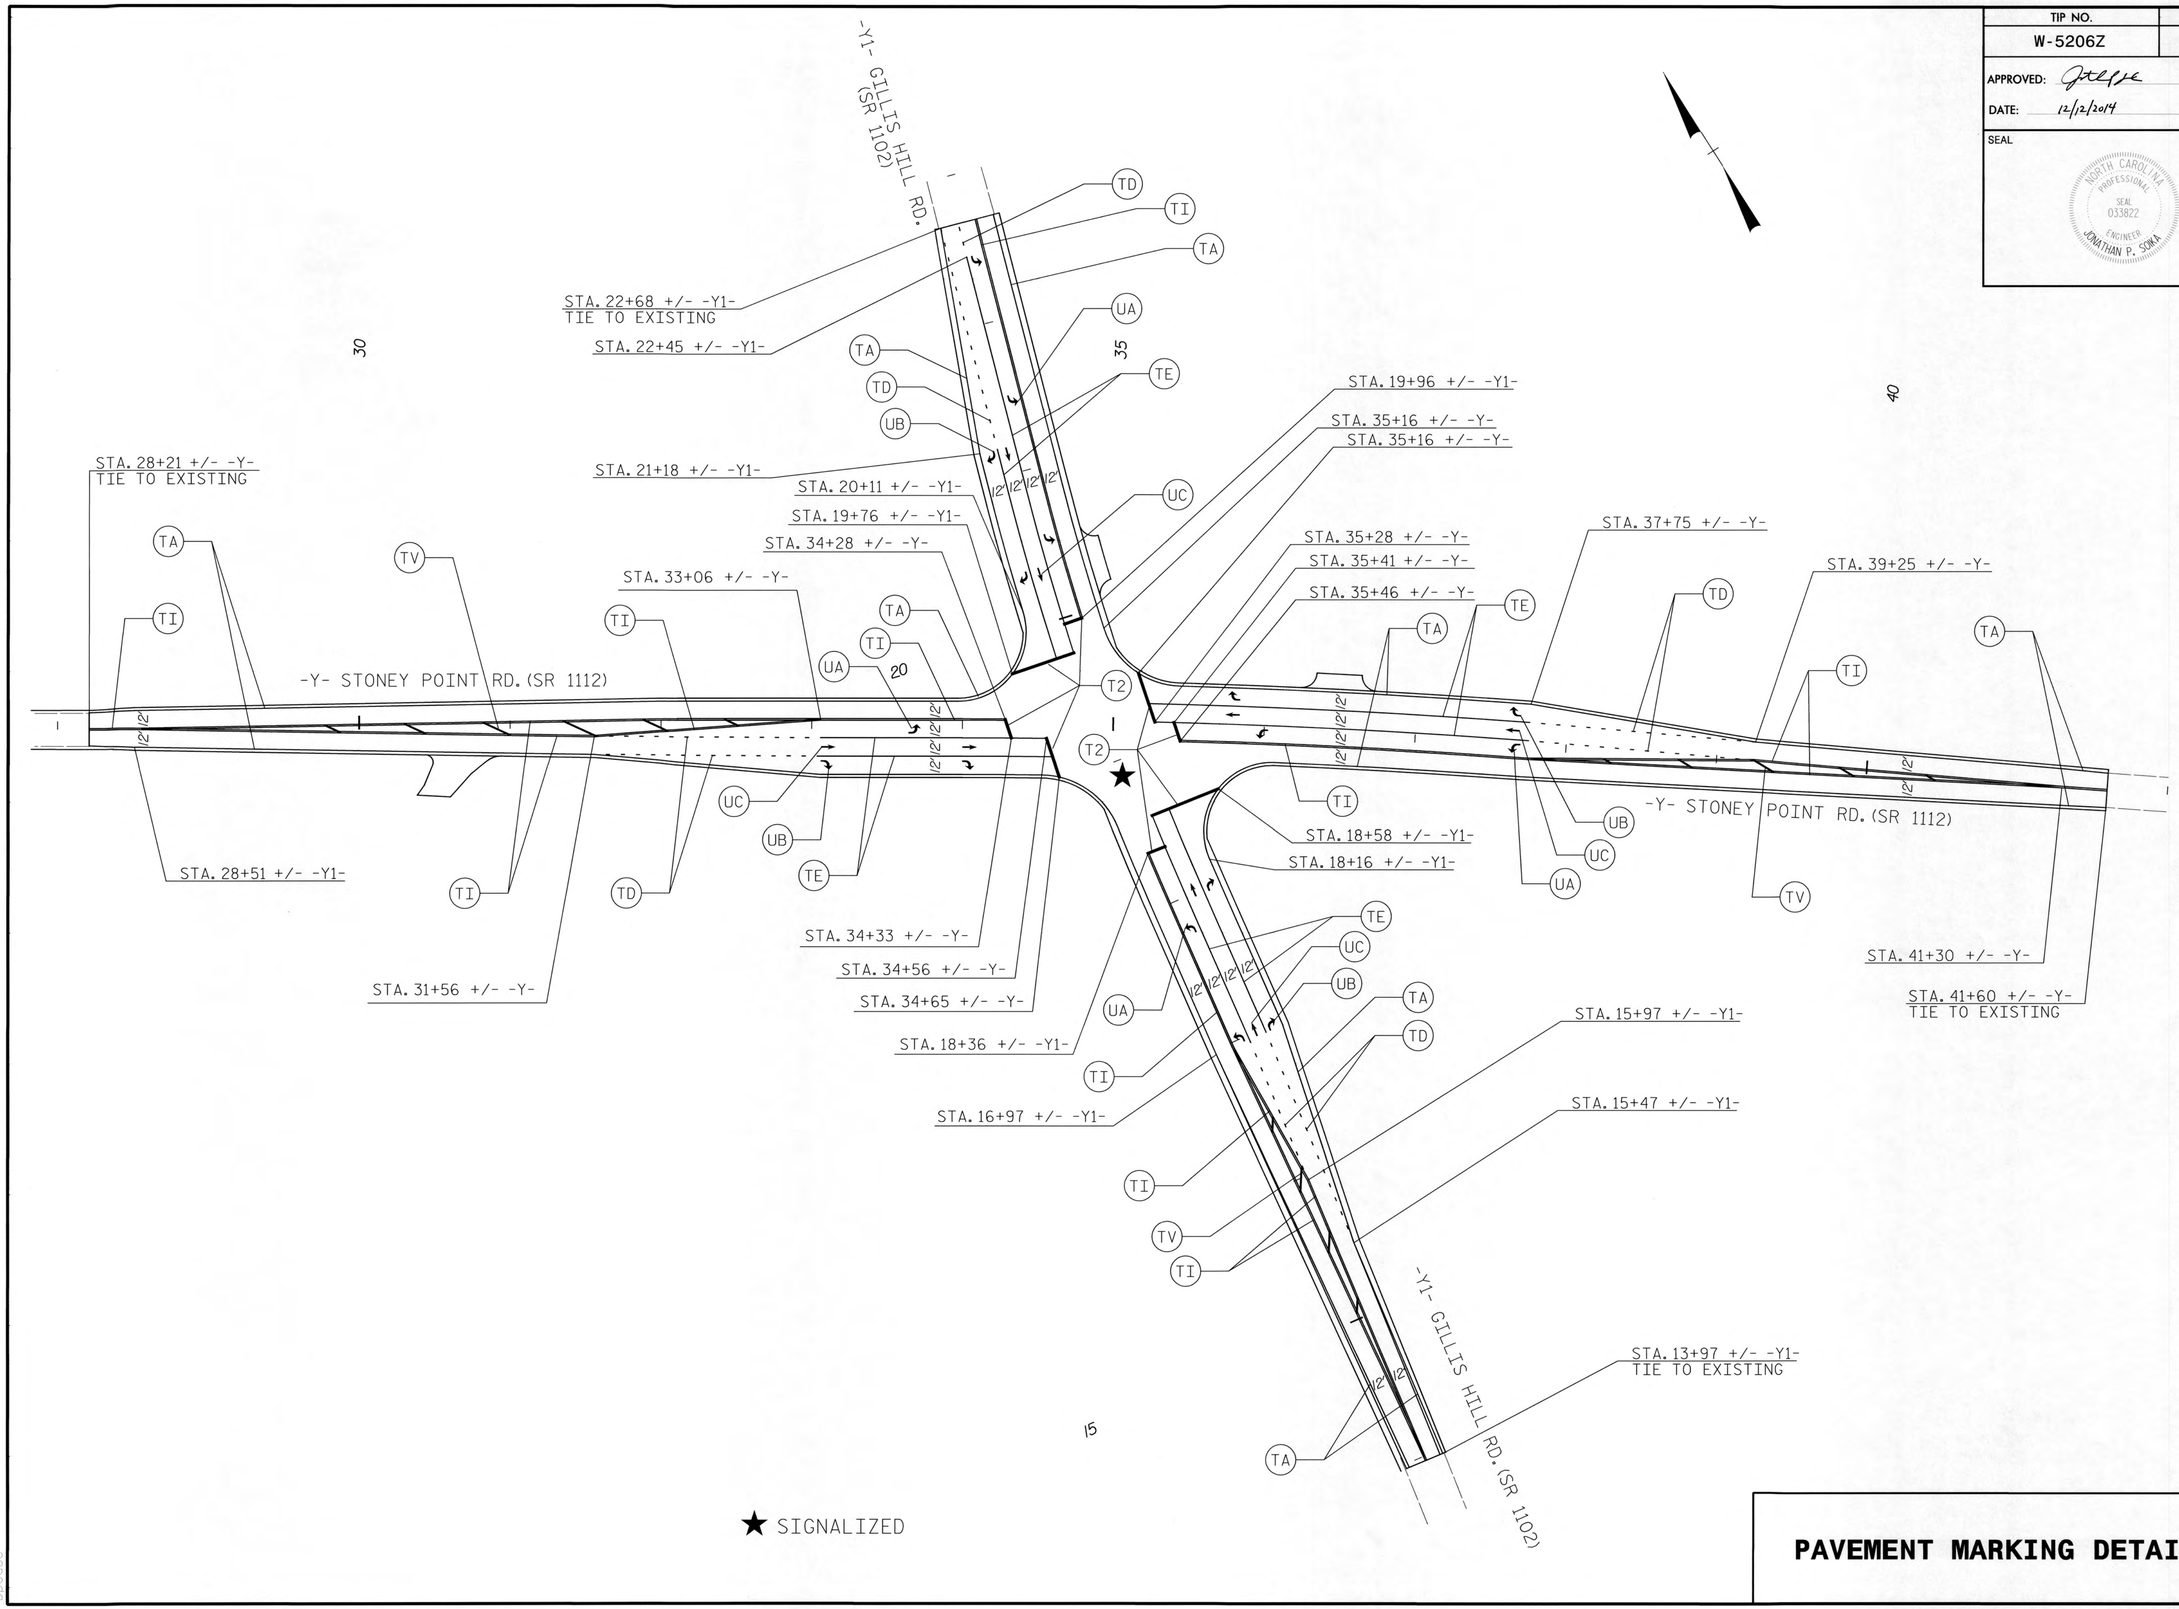

PAVEMENT MARKING DETAIL

12/11/2014
W5206Z_TC_PMP_04.dgn
bbose