TIP NO.	SHEET NO.
W-5206Z	PMP-2

APPROVED: [illegible]

DATE: 1/24/2015

SEAL

NORTH CAROLINA PROFESSIONAL SEAL 033822 ENGINEER JONATHAN P. SOKA

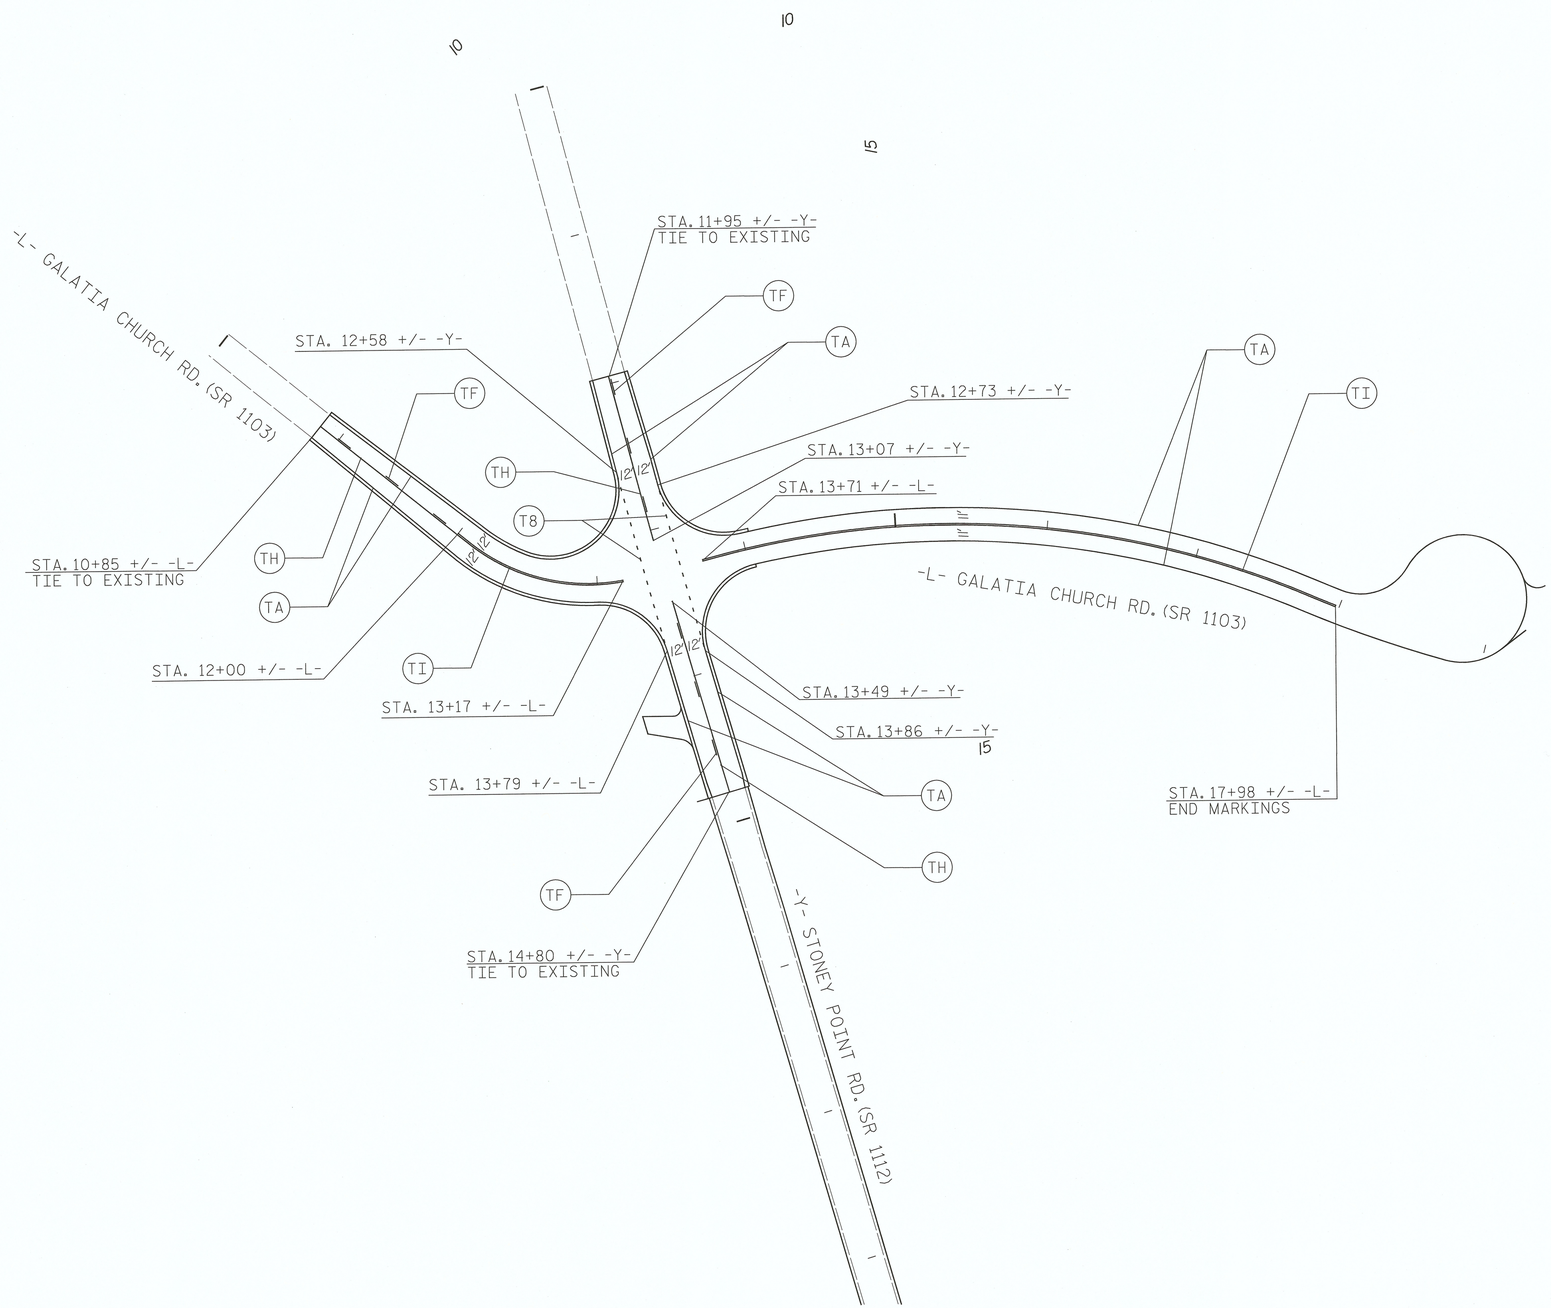

MATCHLINE SHEET PMP-3
-L- STA 23+00.00

PAVEMENT MARKING DETAIL

1/26/2015
W5206Z_TC_PMP_02.dgn
jgoodnight