PROJECT REFERENCE NO.	SHEET NO.
W-5206Z	EC-06/CONST.06
R/W SHEET NO.	
ROADWAY DESIGN ENGINEER	HYDRAULICS ENGINEER

CLEARING AND GRUBBING
EROSION CONTROL FOR
CONSTRUCTION SHEET 06

NOTES: ANY DEVIATION FROM OPTIONS GIVEN WILL REQUIRE PRIOR APPROVAL BY ENGINEER.

ADDITIONAL EROSION CONTROL DEVICES MAY NEED TO BE INSTALLED AS DIRECTED BY THE ENGINEER.

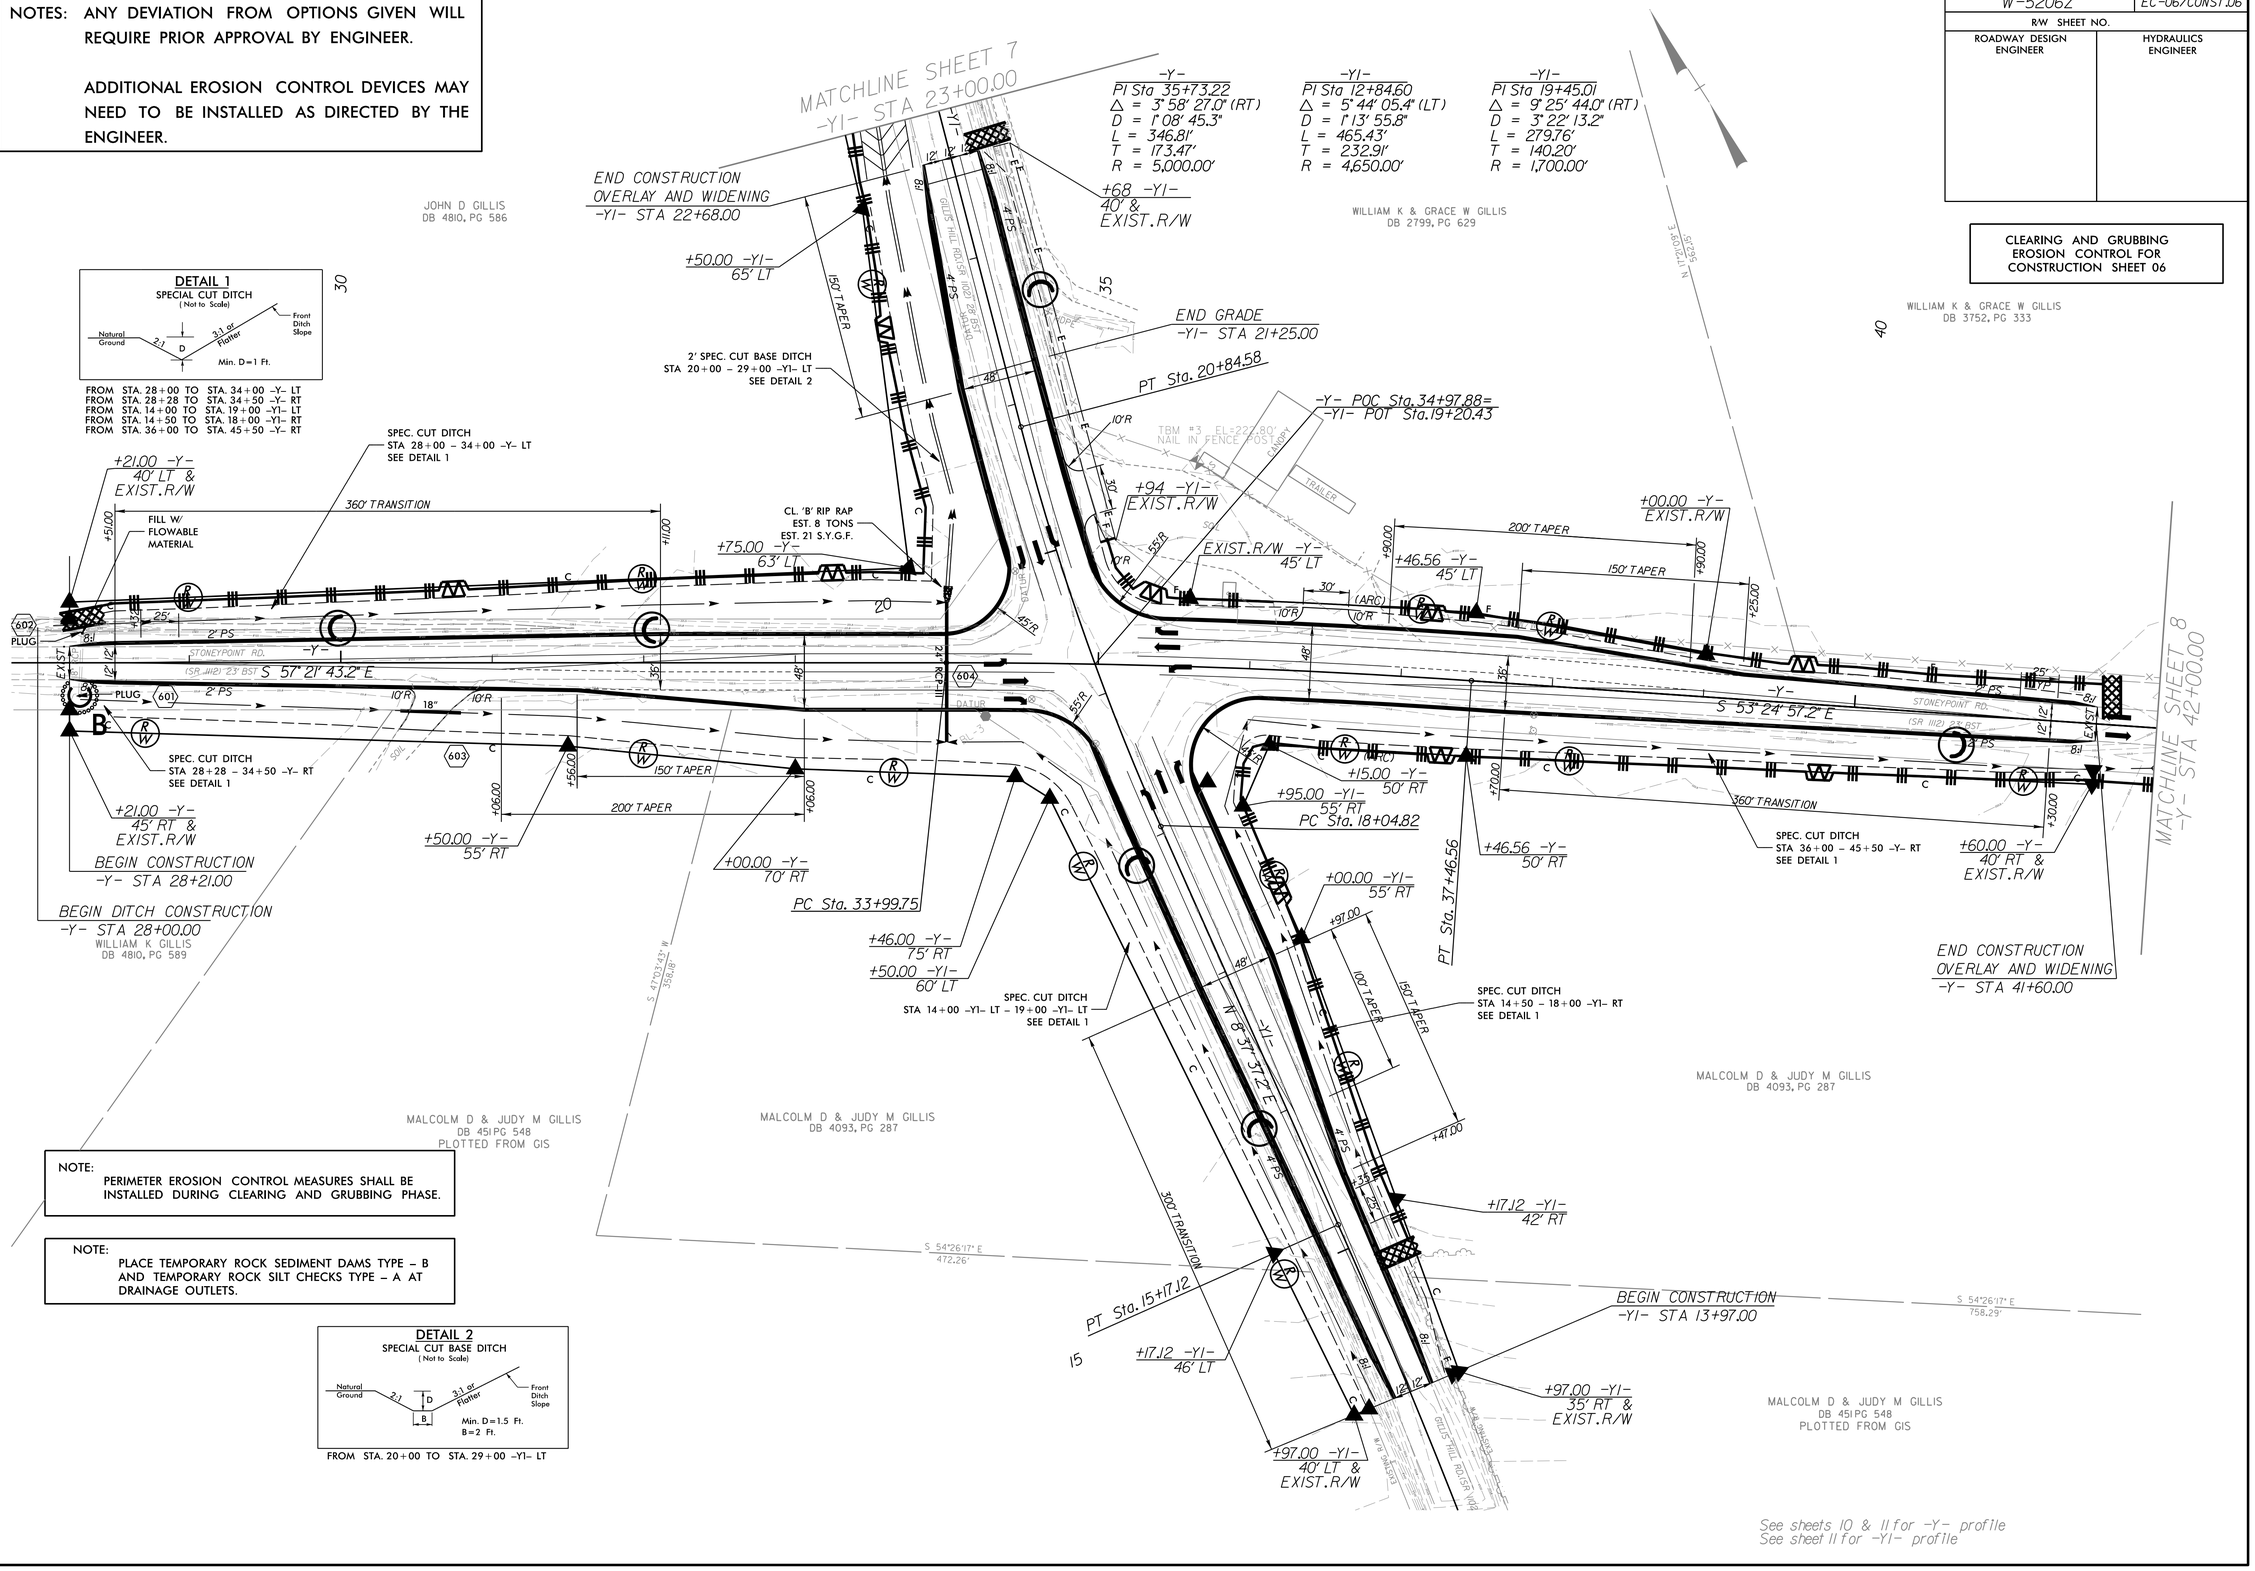

DETAIL 1
SPECIAL CUT DITCH
(Not to Scale)

FROM STA. 28+00 TO STA. 34+00 -Y- LT
FROM STA. 28+28 TO STA. 34+50 -Y- RT
FROM STA. 14+00 TO STA. 19+00 -Y1- LT
FROM STA. 14+50 TO STA. 18+00 -Y1- RT
FROM STA. 36+00 TO STA. 45+50 -Y- RT

NOTE:
PERIMETER EROSION CONTROL MEASURES SHALL BE INSTALLED DURING CLEARING AND GRUBBING PHASE.

NOTE:
PLACE TEMPORARY ROCK SEDIMENT DAMS TYPE – B AND TEMPORARY ROCK SILT CHECKS TYPE – A AT DRAINAGE OUTLETS.

DETAIL 2
SPECIAL CUT BASE DITCH
(Not to Scale)

FROM STA. 20+00 TO STA. 29+00 -Y1- LT