PROJECT REFERENCE NO.	SHEET NO.
W-5206Z	EC-11/CONST.06
R/W SHEET NO.	
ROADWAY DESIGN ENGINEER	HYDRAULICS ENGINEER

NOTES: ANY DEVIATION FROM OPTIONS GIVEN WILL REQUIRE PRIOR APPROVAL BY ENGINEER.

ADDITIONAL EROSION CONTROL DEVICES MAY NEED TO BE INSTALLED AS DIRECTED BY THE ENGINEER.
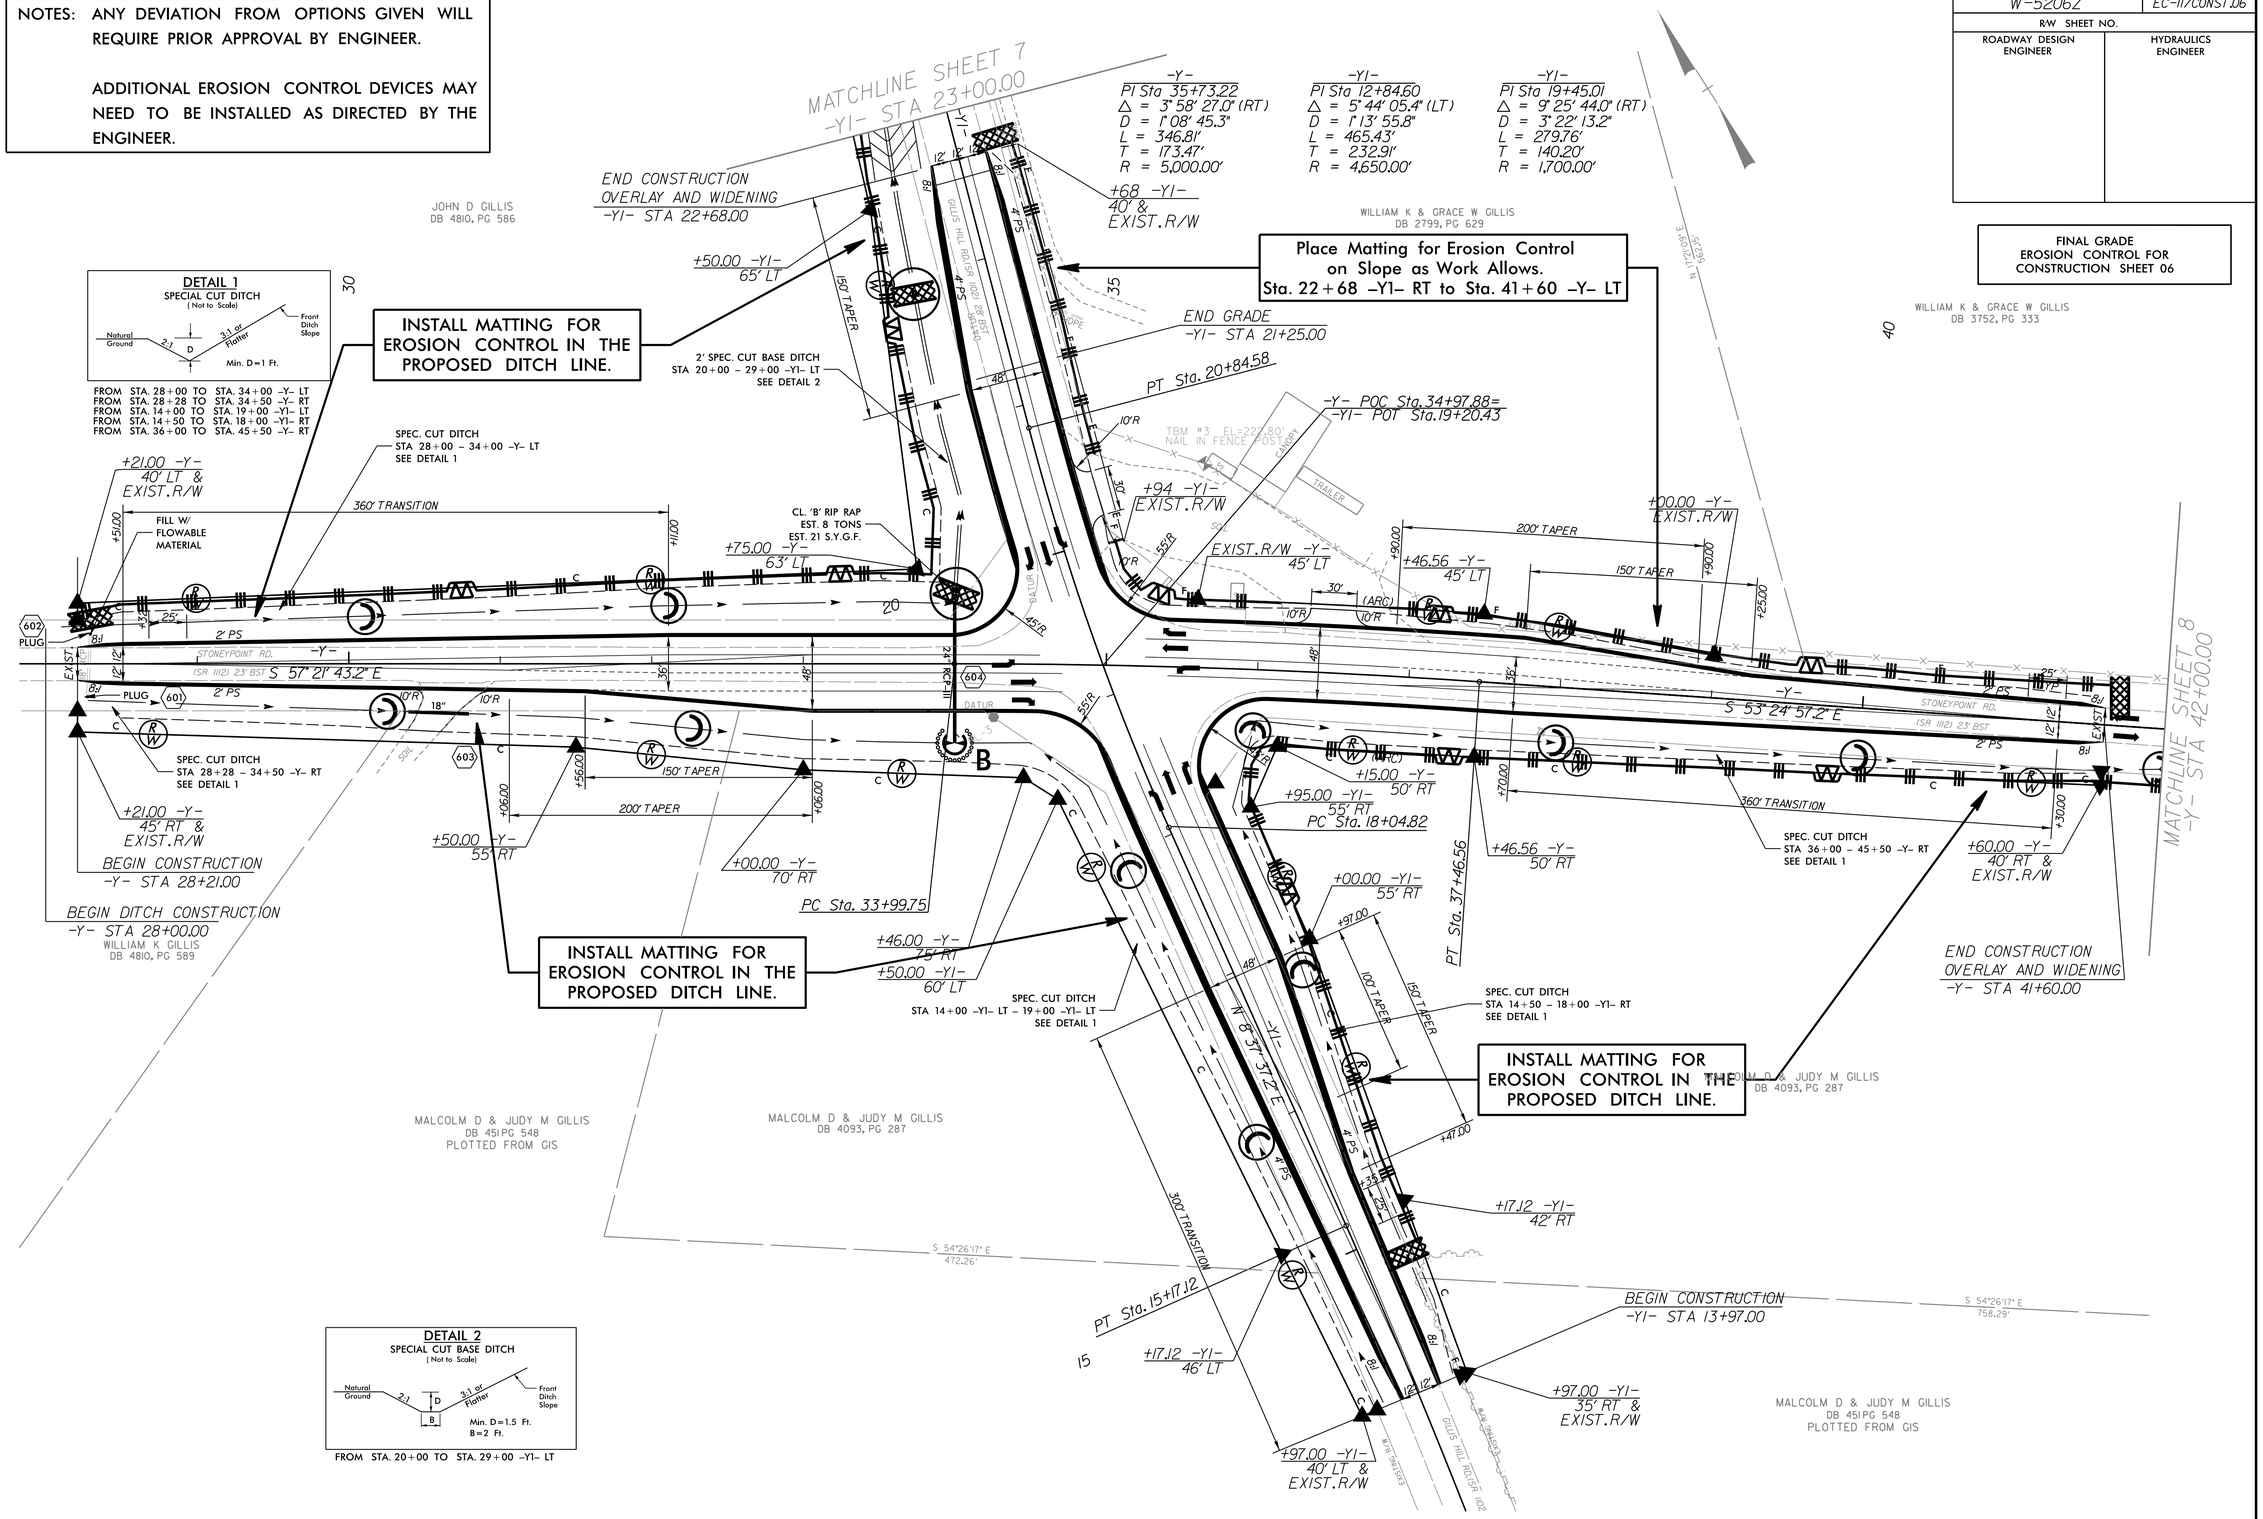
FINAL GRADE
EROSION CONTROL FOR
CONSTRUCTION SHEET 06