PROJECT REFERENCE NO.	SHEET NO.
W-5206Z	EC-05/CONST.05
R/W SHEET NO.	
ROADWAY DESIGN ENGINEER	HYDRAULICS ENGINEER

CLEARING AND GRUBBING EROSION CONTROL FOR CONSTRUCTION SHEET 05

-L-
PI Sta 26+54.41
△ = 1° 50' 29.2" (RT)
D = 1° 54' 35.5"
L = 96.42'
T = 48.21'
R = 3,000.00'
DS = 45 MPH

-L-
PI Sta 29+64.00
△ = 38° 50' 03.4" (RT)
D = 10° 25' 02.7"
L = 372.78'
T = 193.87'
R = 550.00'
DS = 40 MPH

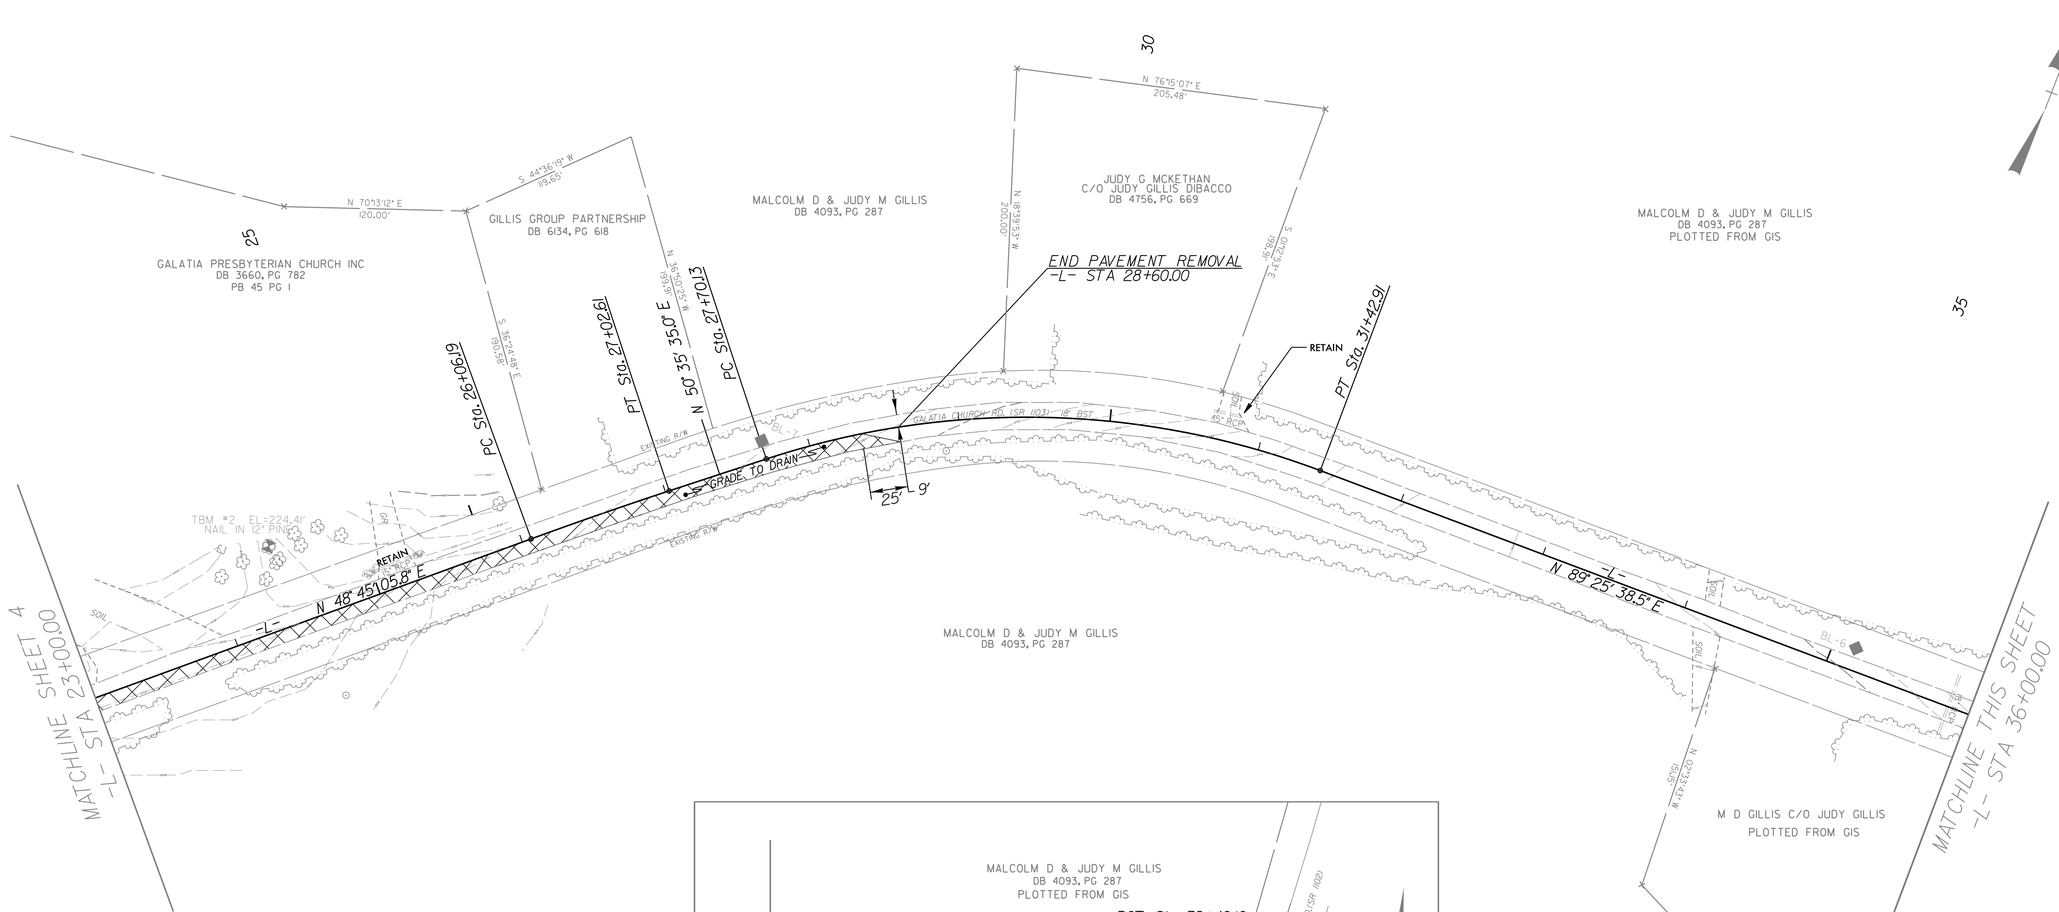

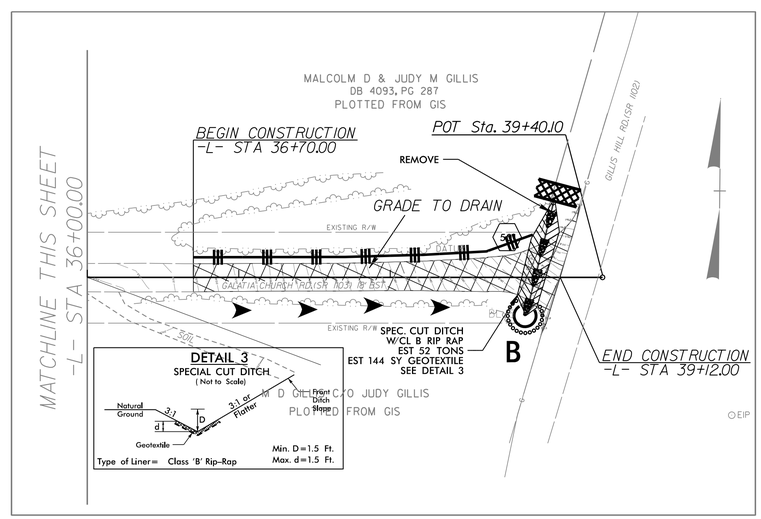

NOTE:
PERIMETER EROSION CONTROL MEASURES SHALL BE INSTALLED DURING CLEARING AND GRUBBING PHASE.

NOTE:
PLACE TEMPORARY ROCK SEDIMENT DAMS TYPE – B AND TEMPORARY ROCK SILT CHECKS TYPE – A AT DRAINAGE OUTLETS.

NOTES: ANY DEVIATION FROM OPTIONS GIVEN WILL REQUIRE PRIOR APPROVAL BY ENGINEER.

ADDITIONAL EROSION CONTROL DEVICES MAY NEED TO BE INSTALLED AS DIRECTED BY THE ENGINEER.

Asphalt pavement to be removed

See sheet 9 for -L- profile