PROJECT REFERENCE NO.	SHEET NO.
U-5524	PMP-2

APPROVED: Digitally signed by Joseph L. Lewis
Date: 2015.05.22 16:06:37 -04'00'

DATE:

SEAL

NORTH CAROLINA PROFESSIONAL SEAL 027696 ENGINEER JOSEPH L. LEWIS

NAD 83/
NSRS 2011

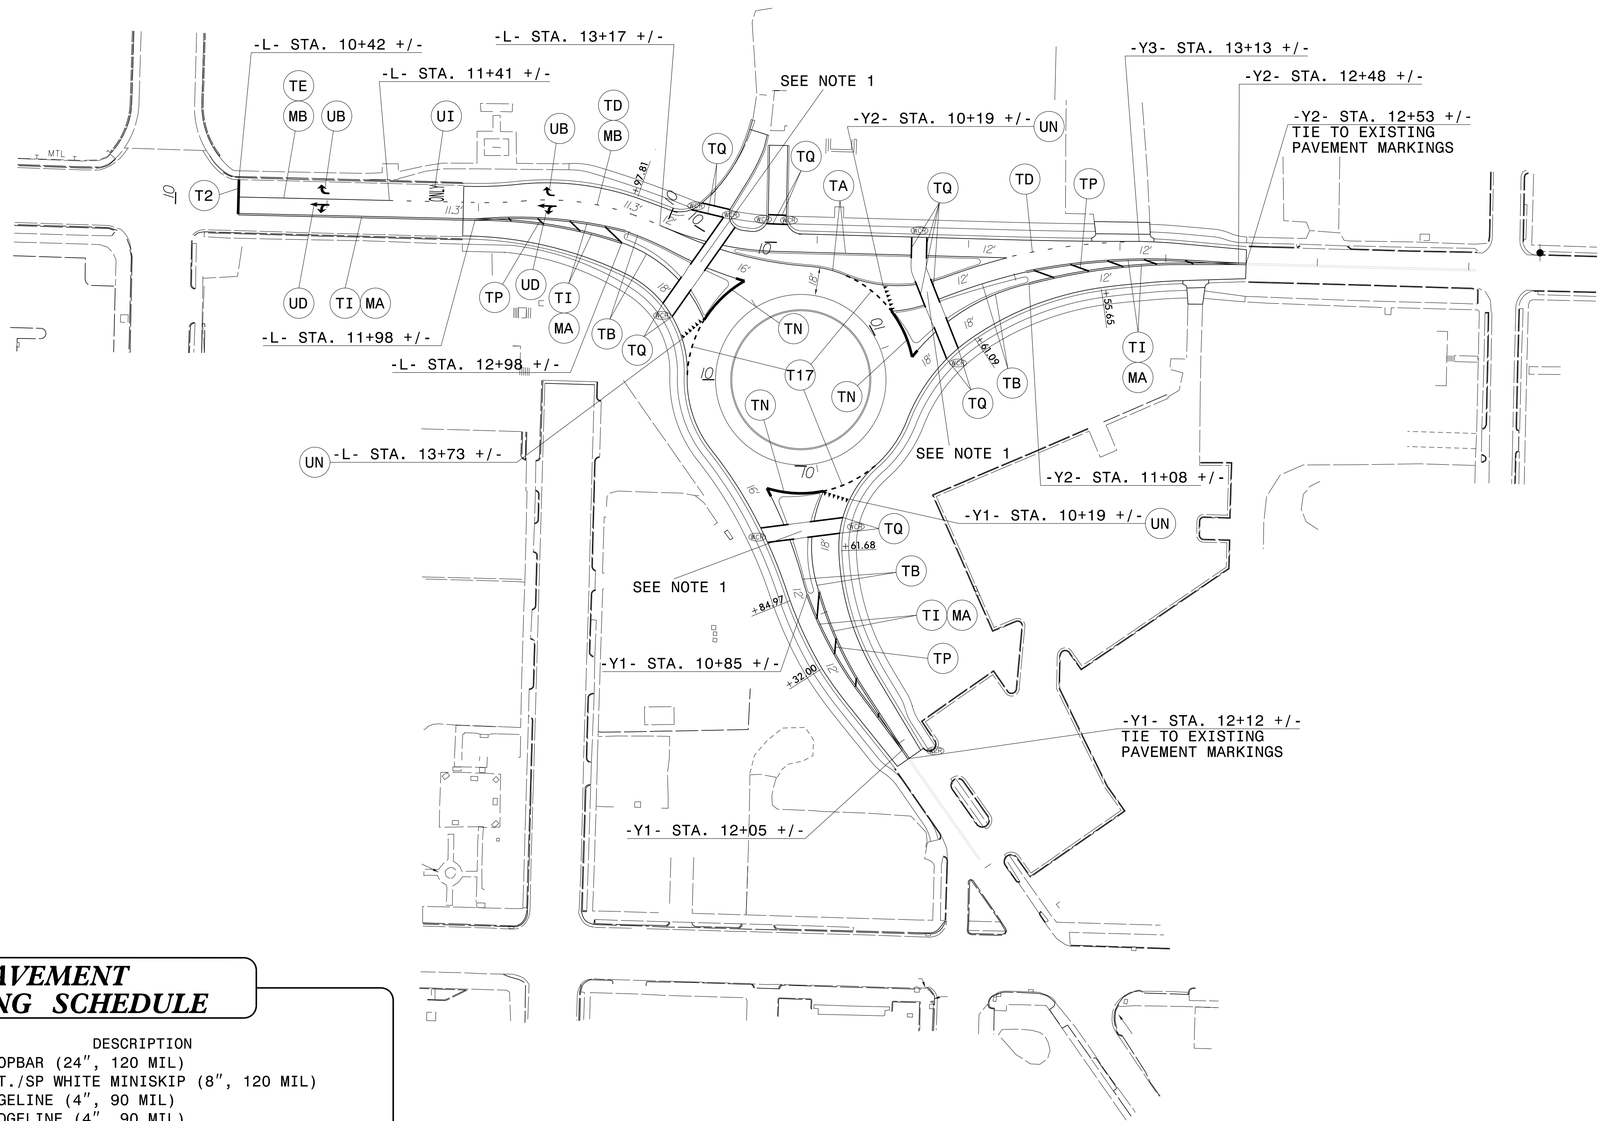

PAVEMENT MARKING SCHEDULE

SYMBOL	DESCRIPTION
T2	WHITE STOPBAR (24″, 120 MIL)
T17	3FT.- 3FT./SP WHITE MINISKIP (8″, 120 MIL)
TA	WHITE EDGELINE (4″, 90 MIL)
TB	YELLOW EDGELINE (4″, 90 MIL)
TD	3FT.- 9FT./SP WHITE MINISKIP (4″, 120 MIL)
TE	WHITE SOLID LANE LINE (4″, 120 MIL)
TI	YELLOW DOUBLE CENTER (4″, 120 MIL)
TN	WHITE GORELINE (8″, 90 MIL)
TP	YELLOW DIAGONAL (8″, 90 MIL)
TQ	WHITE CROSSWALK LINE (8″, 120 MIL)
UB	RIGHT TURN ARROW (90 MIL)
UD	COMBO. LEFT/STRAIGHT ARROW (90 MIL)
UI	ALPHANUMERIC CHAR. (120 MIL)
UN	24″ YIELD LINE TRIANGLE (90 MIL)
MA	YELLOW & YELLOW PERMANENT RAISED PAVEMENT MARKER
MB	CRYSTAL & RED PERMANENT RAISED PAVEMENT MARKER

NOTE 1:
INSTALL DECORATIVE CROSSWALKS TPPM (THERMOPLASTIC PAVEMENT MARKINGS) AS DETAILED IN SPECIAL PROVISIONS

PAVEMENT MARKING DETAIL

5/22/2015
\\Pw-pw01\Raleigh\38369.01 Mulkey T01_u-5524\cad\te\planset\VHB Designs\Pavement Marking\U-5524_pm_psh.dgn
Usernathanjen