PROJ. REFERENCE NO.	SHEET NO.
U-5524	X-1

0 2.5 5

MULKEY ENGINEERS & CONSULTANTS
PO Box 33127
Raleigh, N.C. 27636
(919) 851-1912
(919) 851-1918 (FAX)
WWW.MULKEYINC.COM
NC License No. C-0921

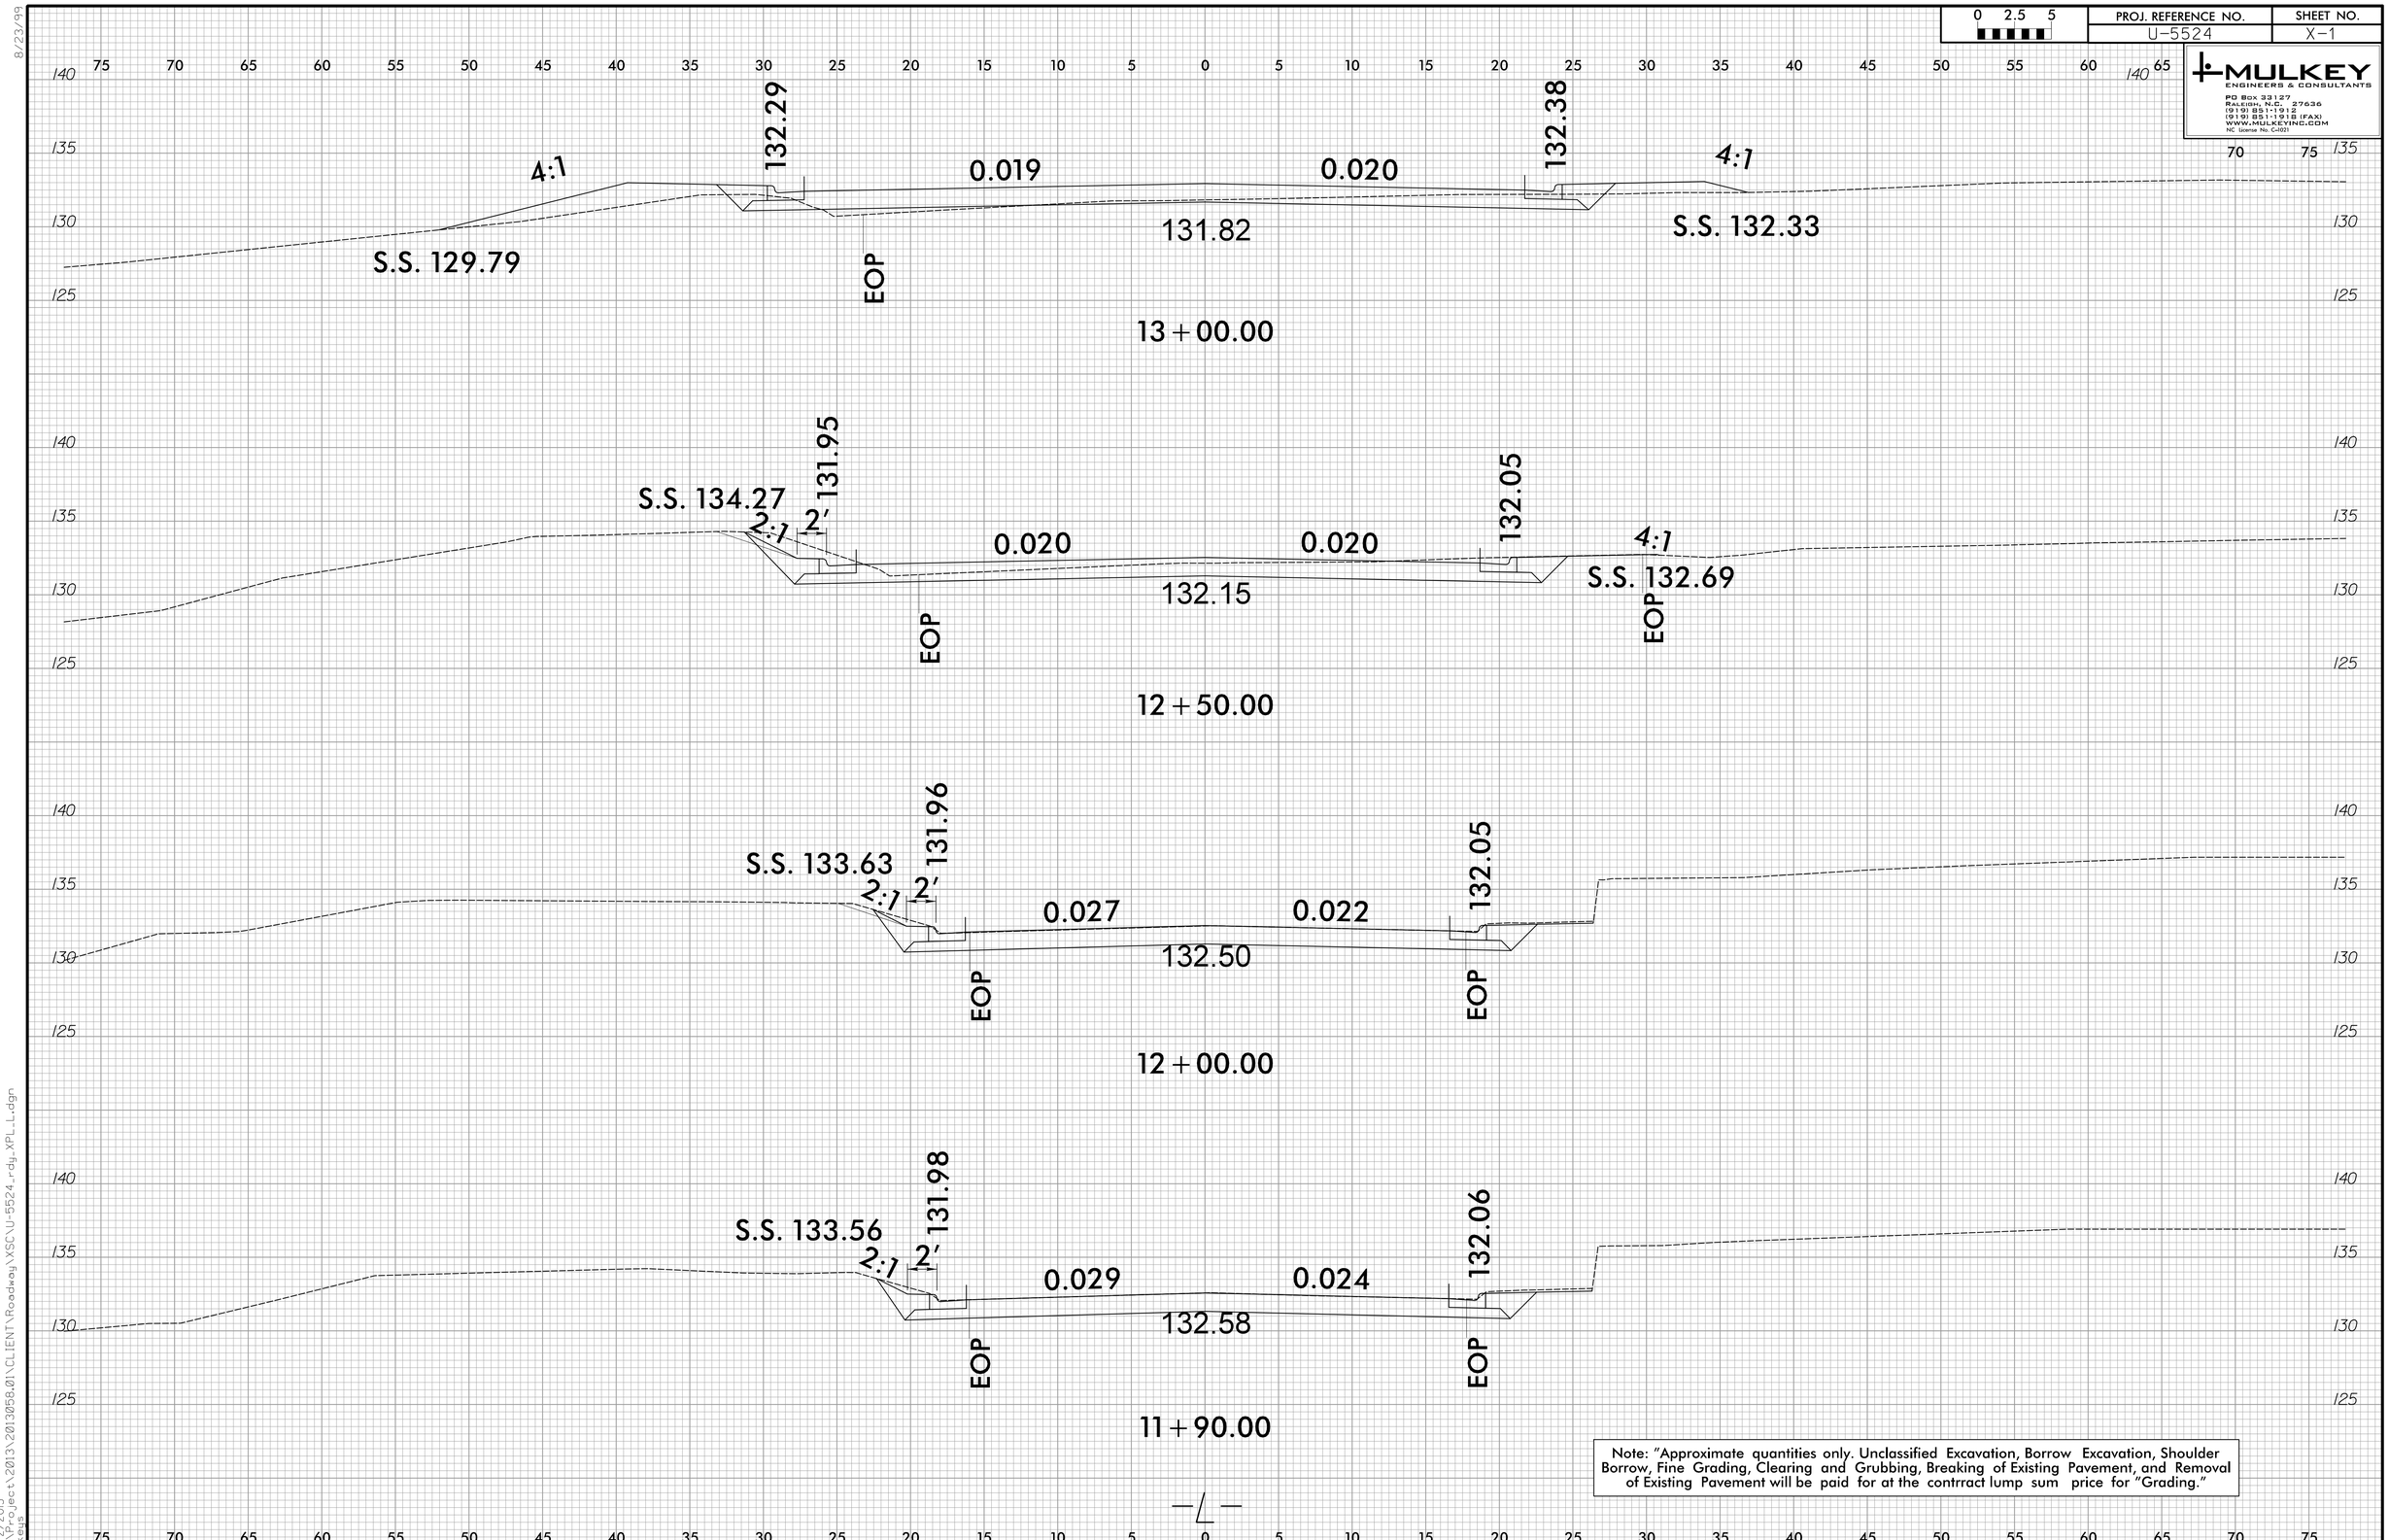

Note: "Approximate quantities only. Unclassified Excavation, Borrow Excavation, Shoulder Borrow, Fine Grading, Clearing and Grubbing, Breaking of Existing Pavement, and Removal of Existing Pavement will be paid for at the contrract lump sum price for "Grading."

8/23/99

5/2/2015
"X:\Projects\2013\2013058.01\CLIENT\Roadway\XSC\U-5524_rdy_XPL_L.dgn"
Fkeys