DocuSign Envelope ID: 297F5E5D-B066-4F9B-B1FE-C4C1C355DA65

MULKEY ENGINEERS & CONSULTANTS
PO Box 33127
Raleigh, N.C. 27636
(919) 851-1912
(919) 851-1918 (FAX)
WWW.MULKEYINC.COM
NC License No. C-0021

PROJECT REFERENCE NO.	SHEET NO.
U-5524	5

ROADWAY DESIGN ENGINEER
NORTH CAROLINA PROFESSIONAL SEAL 25474 ENGINEER
W. Brad Mackey
DocuSigned by: 28C4B8D0FCC8488...
4/28/2015

HYDRAULICS ENGINEER
NORTH CAROLINA PROFESSIONAL SEAL 029984 ENGINEER
Daniel J. Pecoraro
DocuSigned by: 5C7A1184E...
4/28/2015

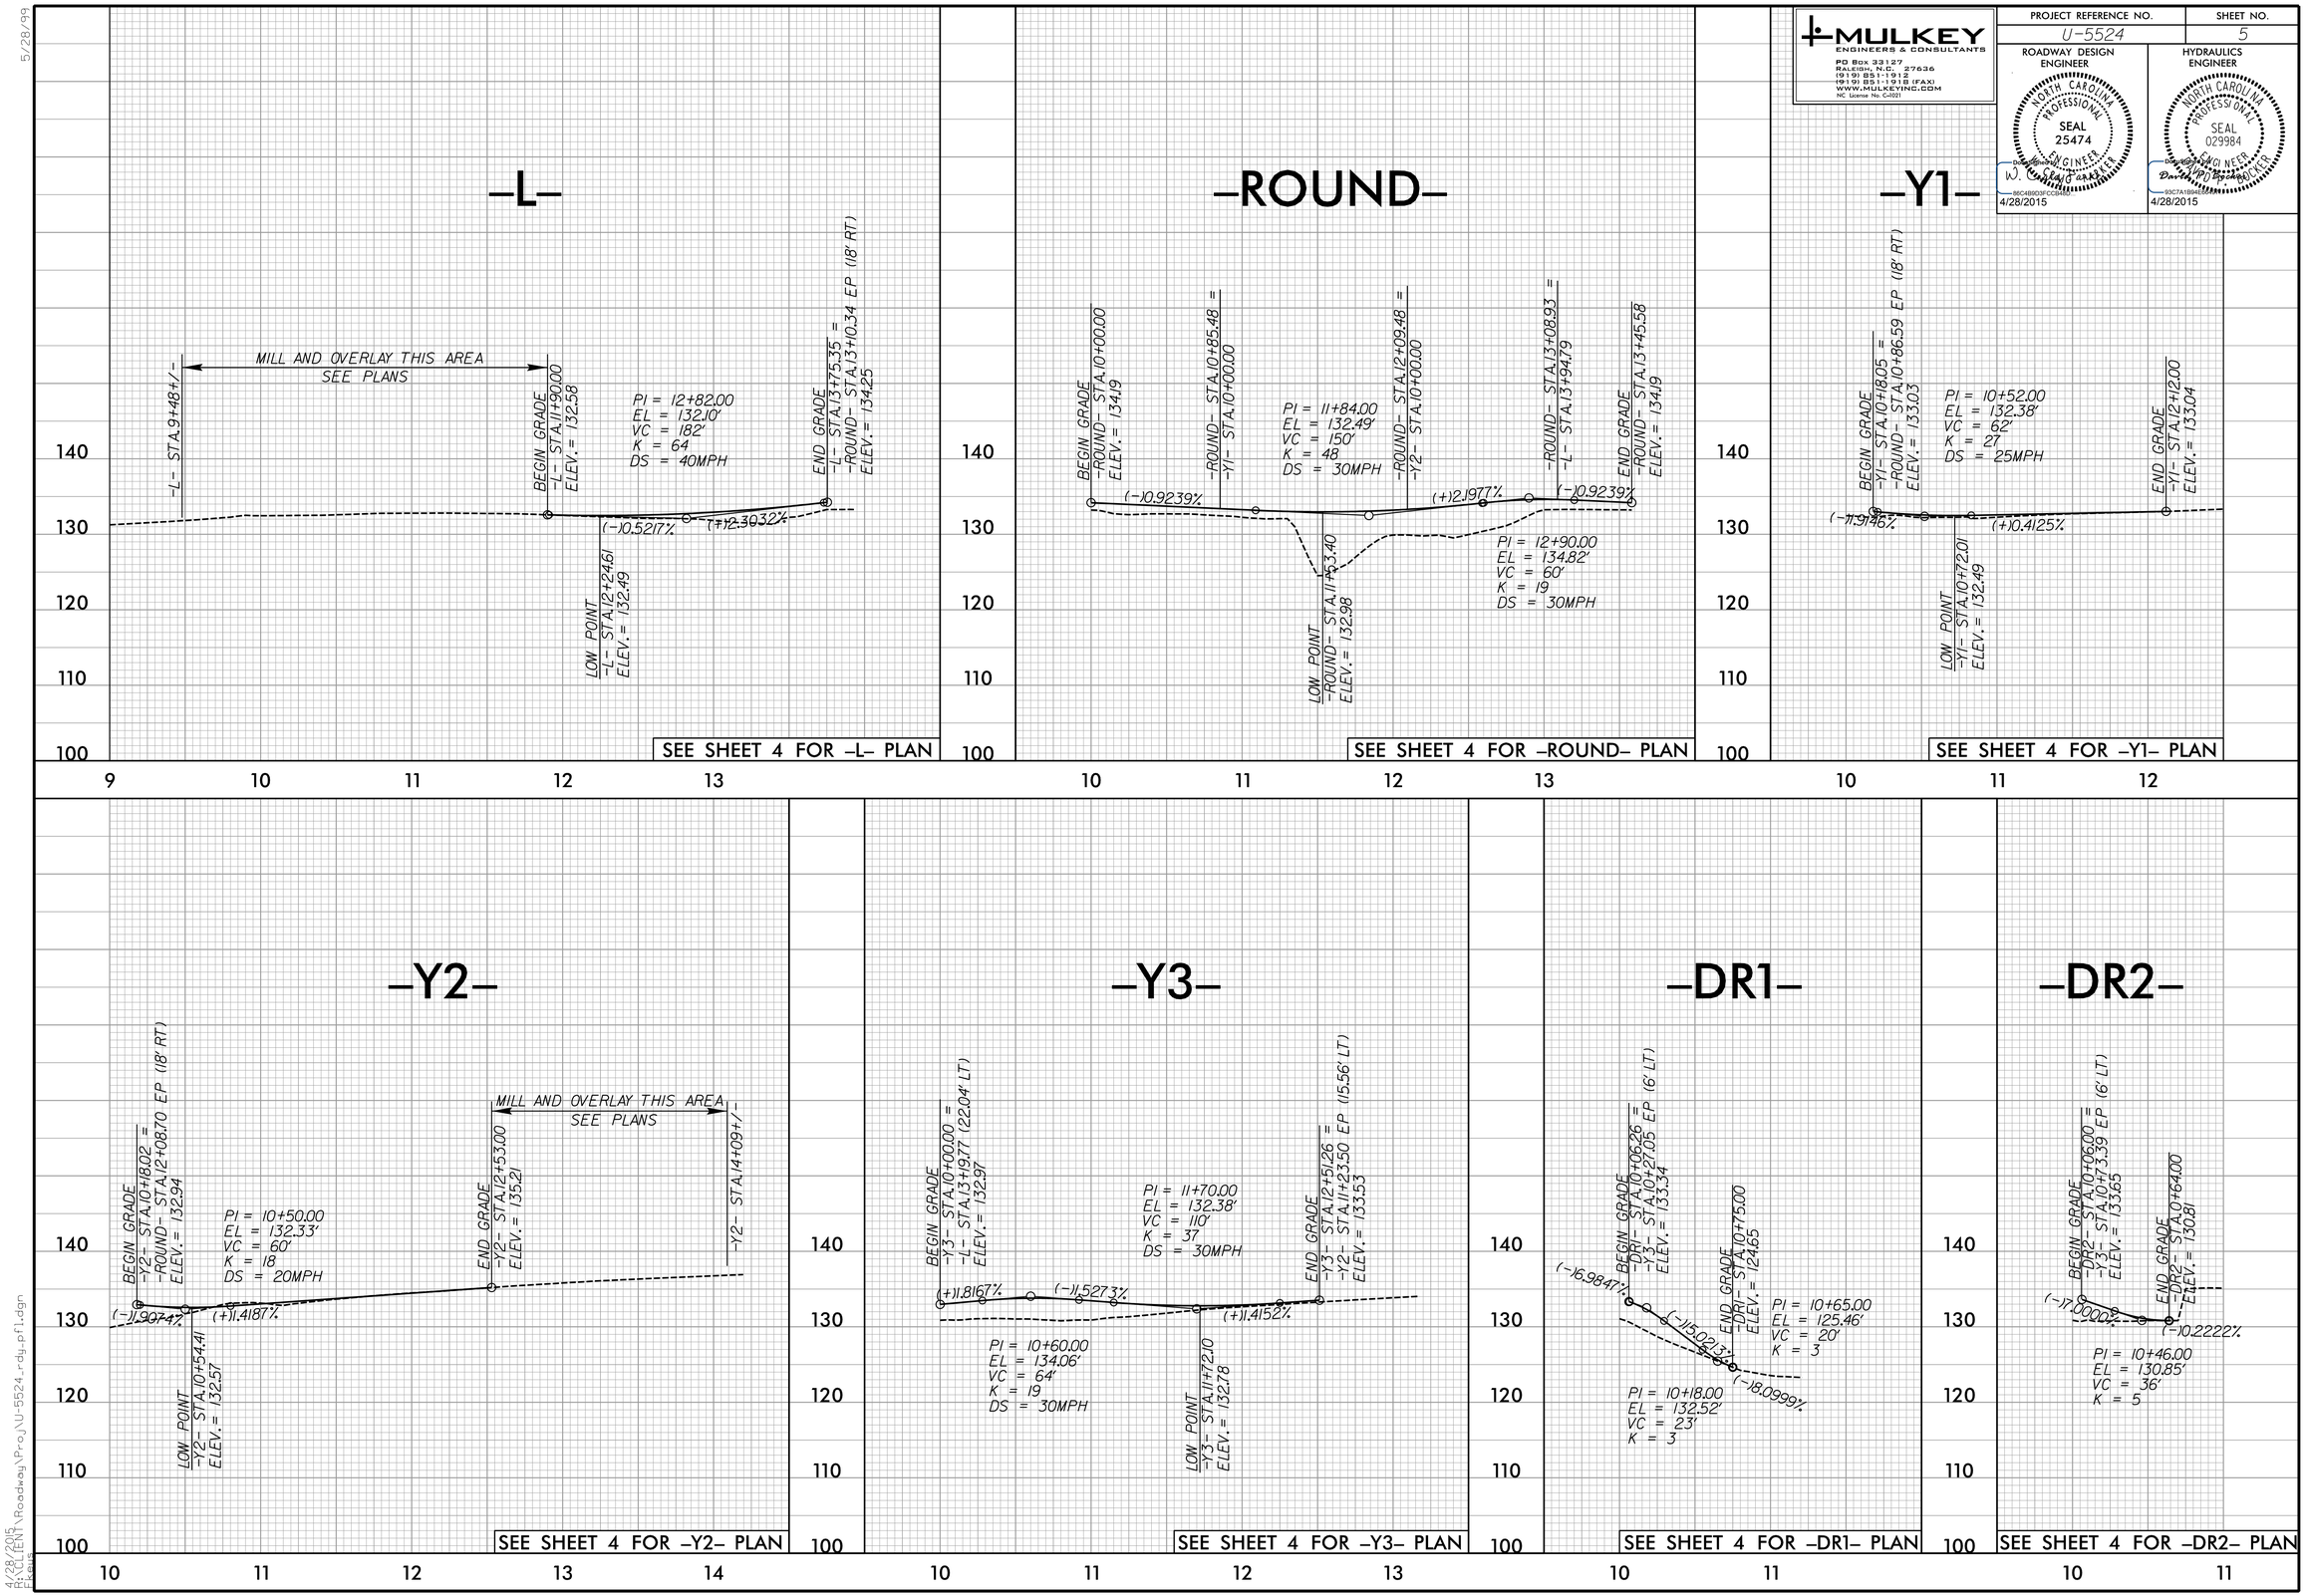

5/28/99

4/28/2015
R:\Roadway\Proj\U-5524_rdy_pf1.dgn
Ekeys