DocuSign Envelope ID: FA259A7B-BAF7-4906-9536-801867461CD2

MULKEY ENGINEERS & CONSULTANTS
PO Box 33127
Raleigh, N.C. 27636
(919) 851-1912
(919) 851-1918 (FAX)
WWW.MULKEYINC.COM
NC License No. C-0201

PROJECT REFERENCE NO.	SHEET NO.
U-5524	2-B
R/W SHEET NO.	

ROADWAY DESIGN ENGINEER
NORTH CAROLINA PROFESSIONAL SEAL 25474 ENGINEER
DOCUSIGNED BY: 5/26/2015

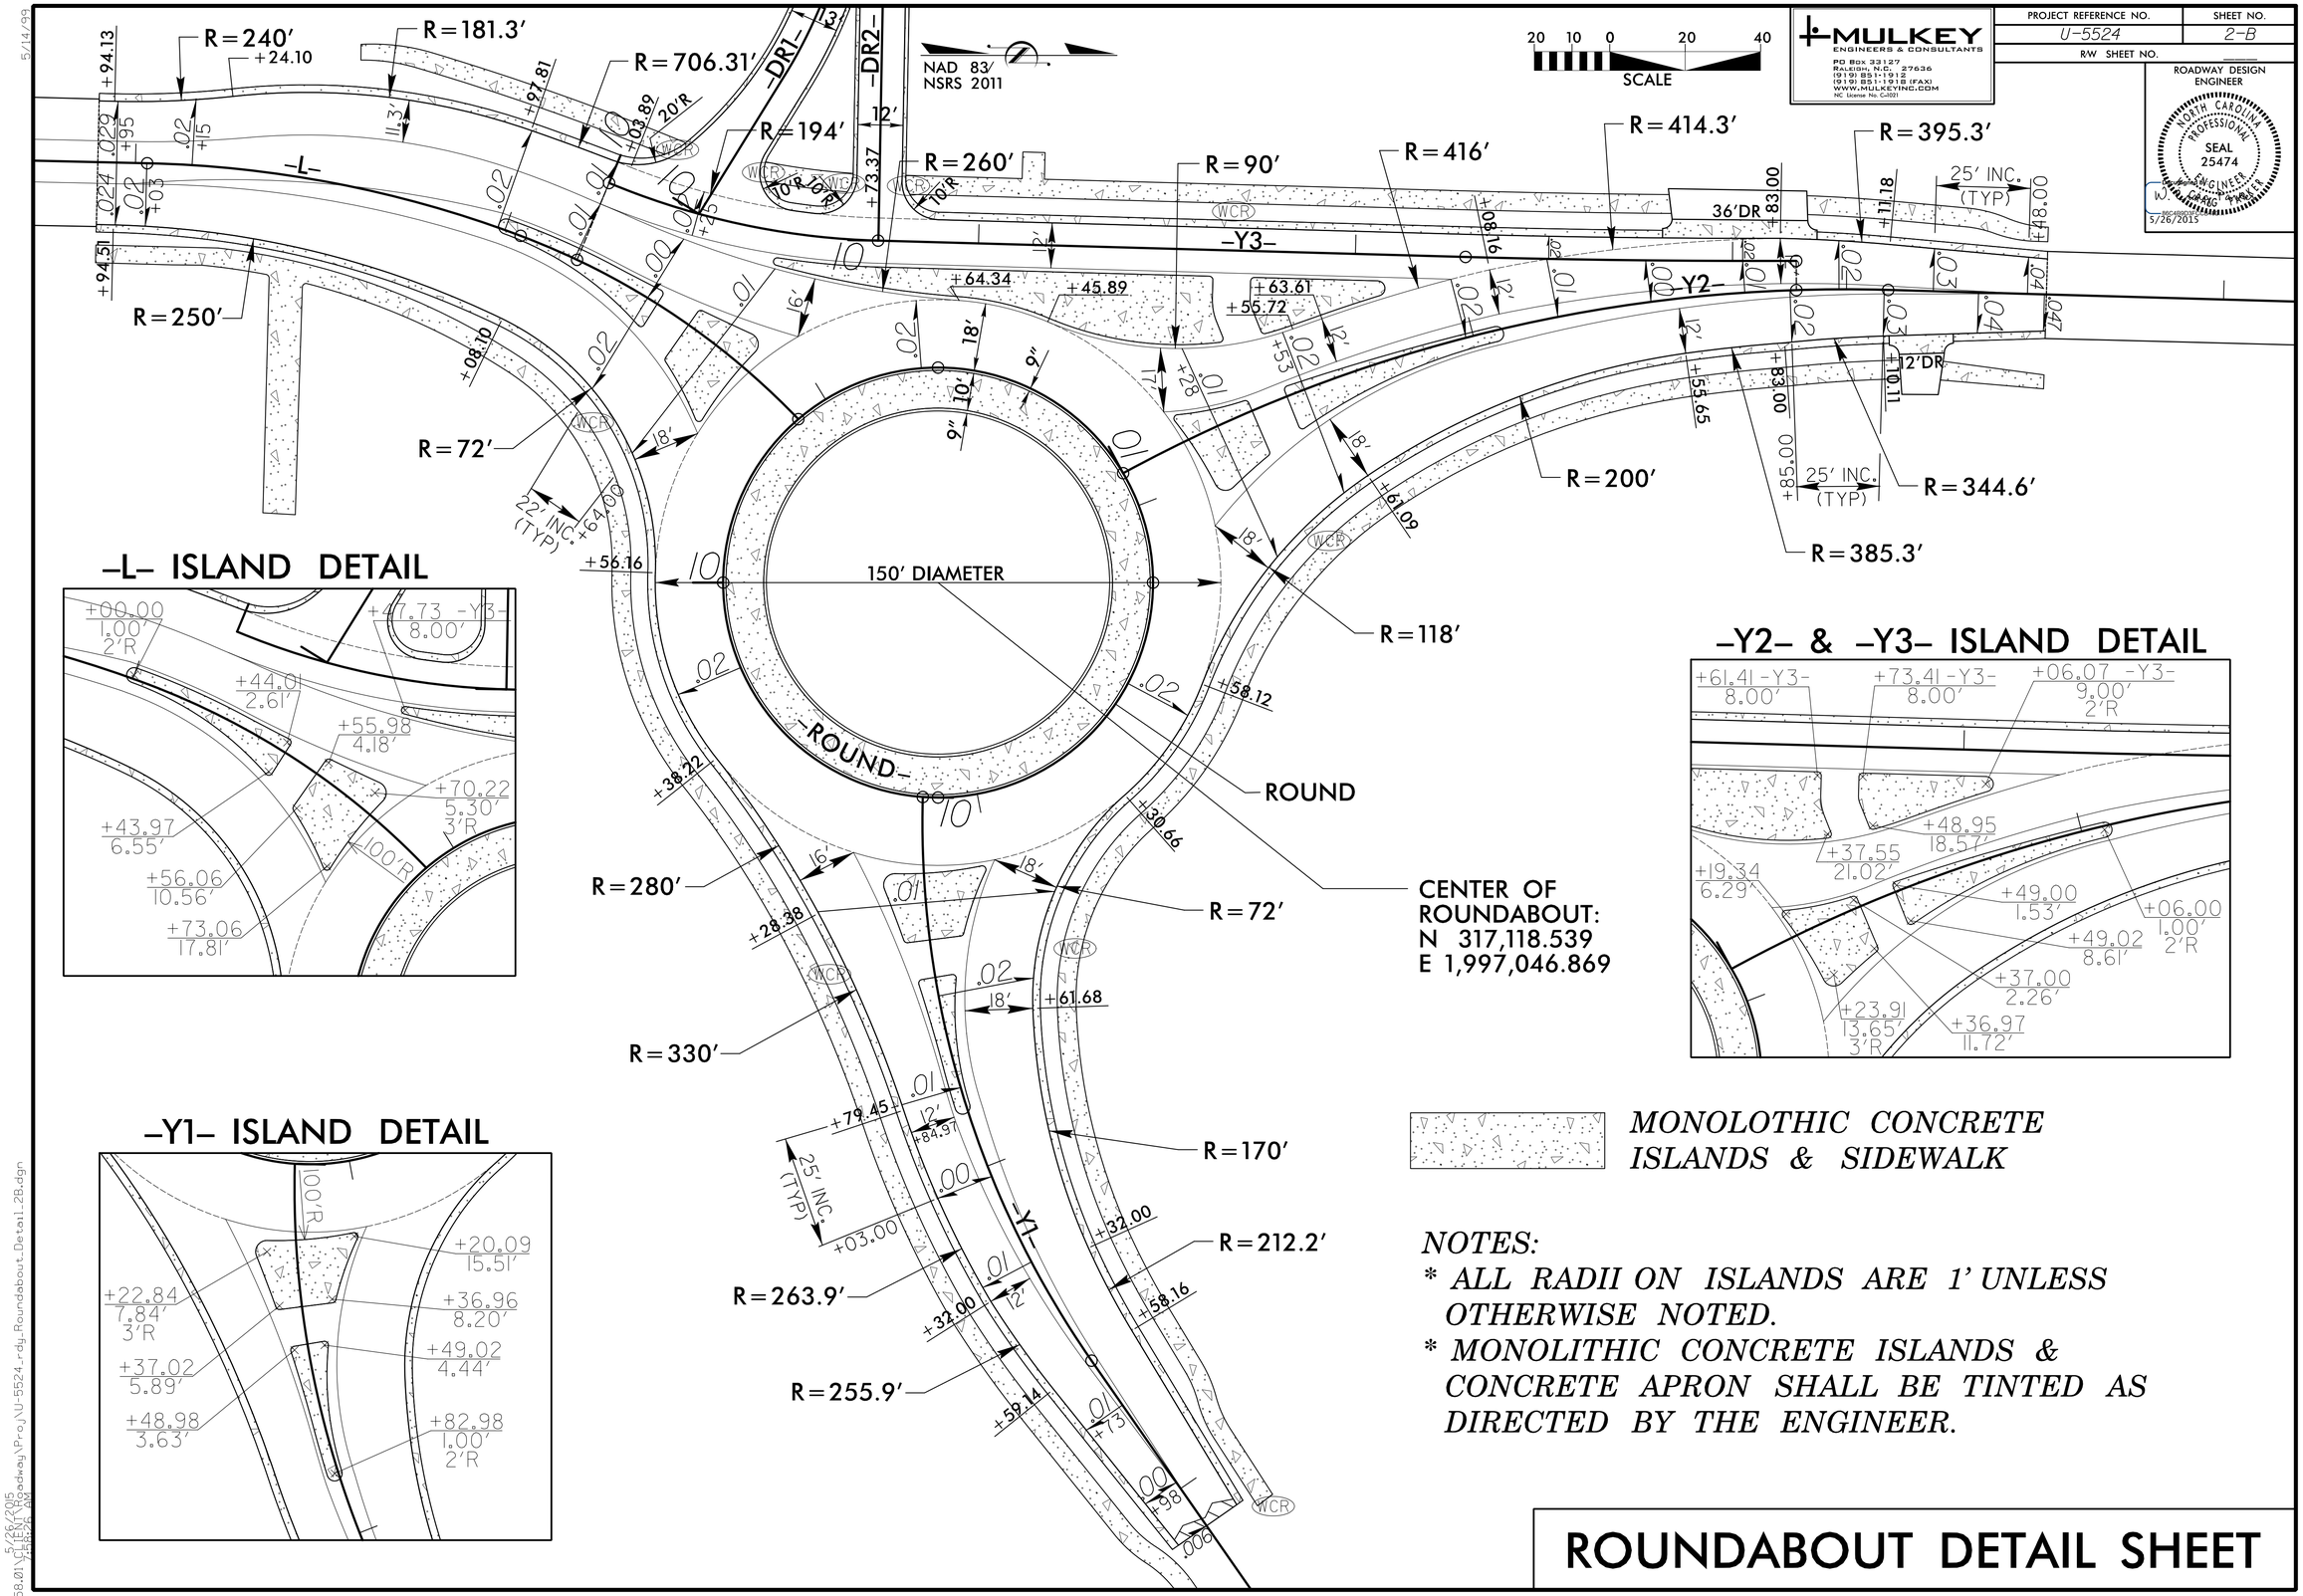

NOTES:

* ALL RADII ON ISLANDS ARE 1′ UNLESS OTHERWISE NOTED.
* MONOLITHIC CONCRETE ISLANDS & CONCRETE APRON SHALL BE TINTED AS DIRECTED BY THE ENGINEER.

ROUNDABOUT DETAIL SHEET