MULKEY
ENGINEERS & CONSULTANTS
PO Box 33127
Raleigh, N.C. 27636
(919) 851-1912
(919) 851-1918 (FAX)
WWW.MULKEYINC.COM
NC License No. C-1021

PROJECT REFERENCE NO.	SHEET NO.
U-5524	EC-4/Const.4
R/W SHEET NO.	
ROADWAY DESIGN ENGINEER	HYDRAULICS ENGINEER

SHOWN FOR REFERENCE ONLY

NAD 83/
NSRS 2011

CLEARING AND GRUBBING
EROSION CONTROL FOR
CONSTRUCTION SHEET 4

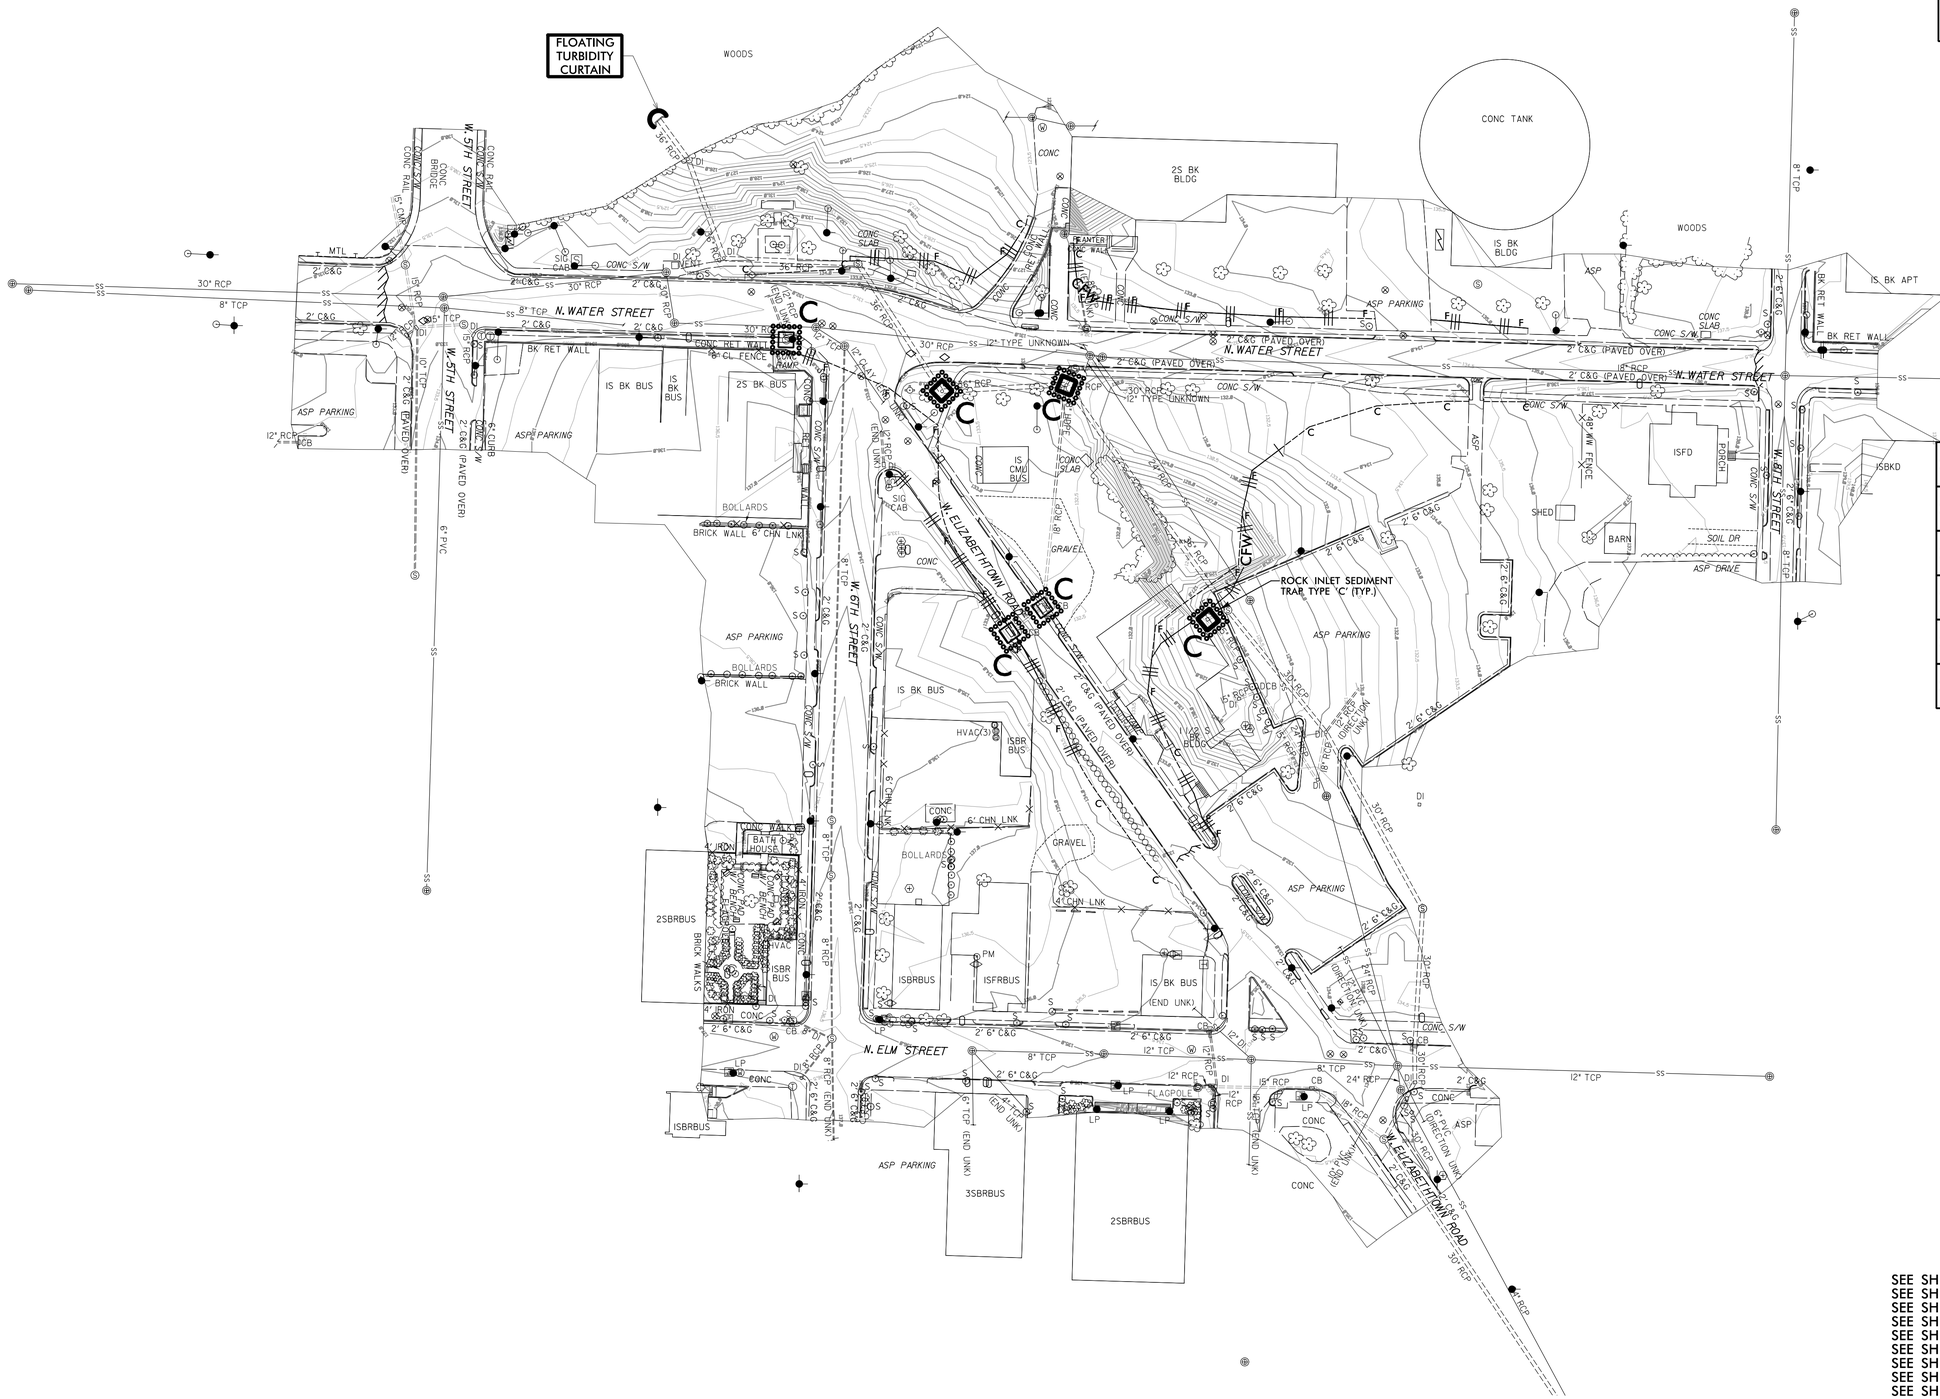

2	COUNTY OF ROBESON DEED NOT FOUND
3	CITY OF LUMBERTON DB. 4-V PG.553 DB. 4-X PG.55
4	COUNTY OF ROBESON DB. 645 PG.304
5	COUNTY OF ROBESON DB. 841PG.680
7	COUNTY OF ROBESON DB. 19-K PG.258
8	BRUCE HUGGINS DB. 494 PG.1037 DB. 249 PG. 417

PLAN

SCALE: 1" = 50'

SEE SHEET 2B FOR ROUNDABOUT DETAIL
SEE SHEET 2C FOR RIGHT-OF-WAY STATIONING
SEE SHEET 5 FOR -L- PROFILE
SEE SHEET 5 FOR -ROUND- PROFILE
SEE SHEET 5 FOR -Y1- PROFILE
SEE SHEET 5 FOR -Y2- PROFILE
SEE SHEET 5 FOR -Y3- PROFILE
SEE SHEET 5 FOR -DR1- PROFILE
SEE SHEET 5 FOR -DR2- PROFILE

REVISIONS

8/17/99

4/27/2015
R:\Environmental\Documents\U-5524_EC04.dgn
ERBIS