DocuSign Envelope ID: 297F5E5D-B066-4F9B-B1FE-C4C1C355DA65

RIGHT–OF–WAY & EASEMENT STATIONING AND OFFSETS

MULKEY ENGINEERS & CONSULTANTS
PO Box 33127
Raleigh, N.C. 27636
(919) 851-1912
(919) 851-1918 (FAX)
WWW.MULKEYINC.COM
NC License No. C-0221

PROJECT REFERENCE NO.	SHEET NO.
U-5524	2-C
R/W SHEET NO.	

ROADWAY DESIGN ENGINEER

NORTH CAROLINA PROFESSIONAL SEAL 25474 ENGINEER

4/28/2015

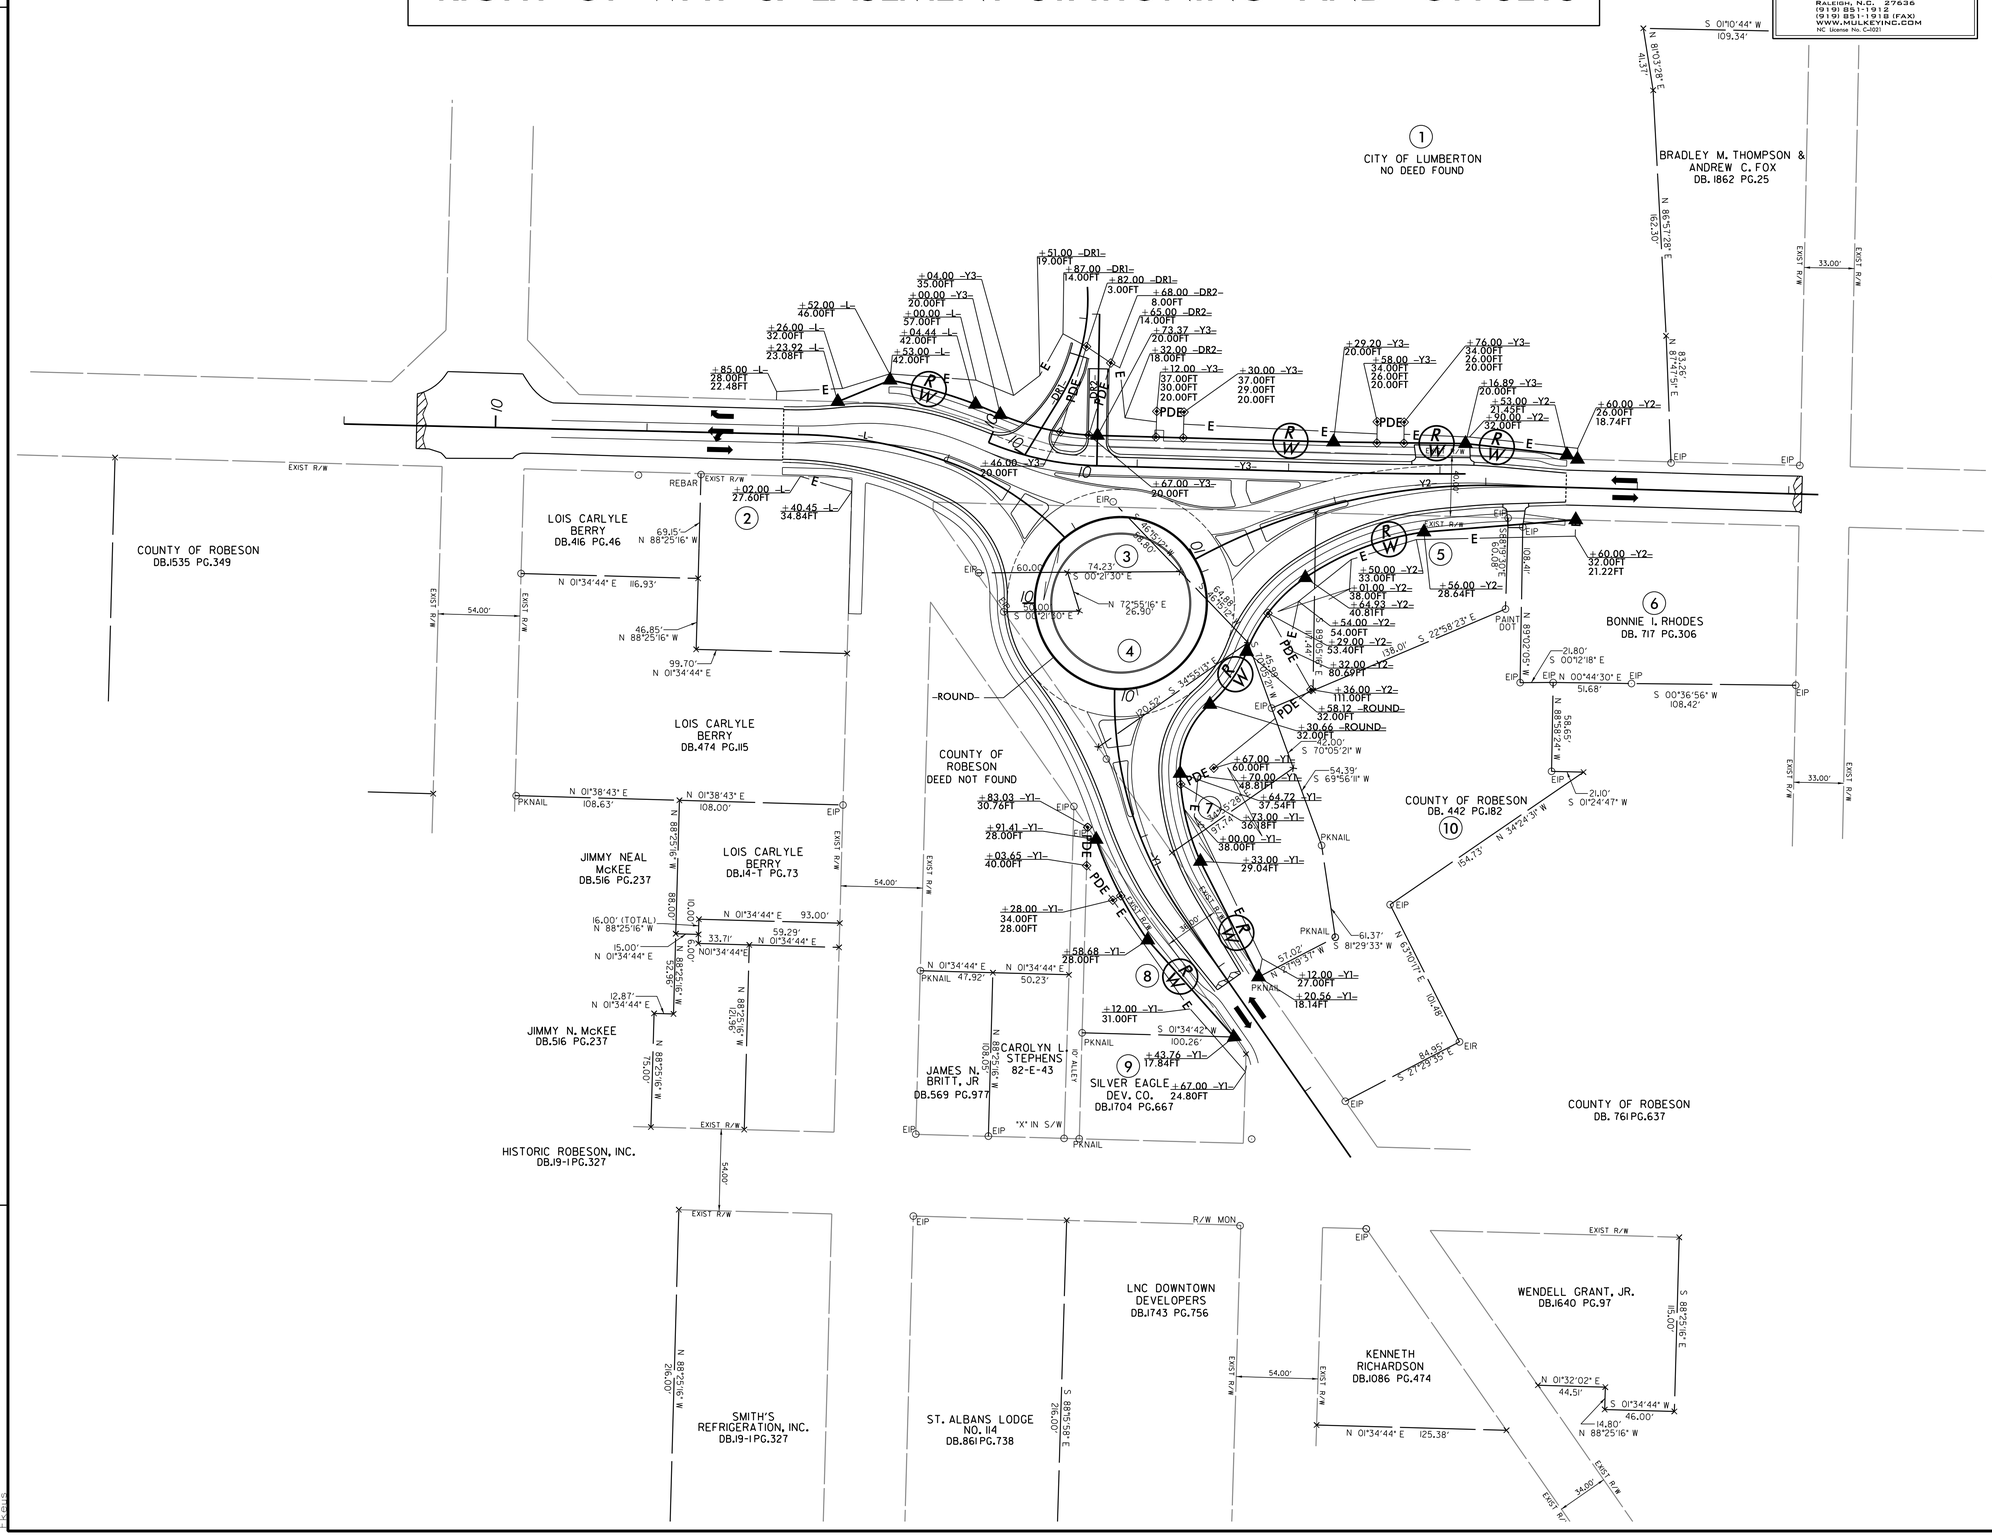

2	COUNTY OF ROBESON DEED NOT FOUND
3	CITY OF LUMBERTON DB. 4-V PG.553 DB. 4-X PG.55
4	COUNTY OF ROBESON DB. 645 PG.304
5	COUNTY OF ROBESON DB. 841 PG.680
7	COUNTY OF ROBESON DB. 19-K PG.258
8	BRUCE HUGGINS DB. 494 PG.1037 DB. 249 PG. 417

SEE SHEET 4 FOR DESIGN PLAN

REVISIONS

8/17/99

4/28/2015
R:\Roadway\Proj\U-5524_rdy_row_Sht_2C.dgn