PROJ. REFERENCE NO.	SHEET NO.
U-5524	TMP-4

vhb
4000 WestChase Boulevard, Suite 530 Raleigh, NC 27607
NC License No. C-3705

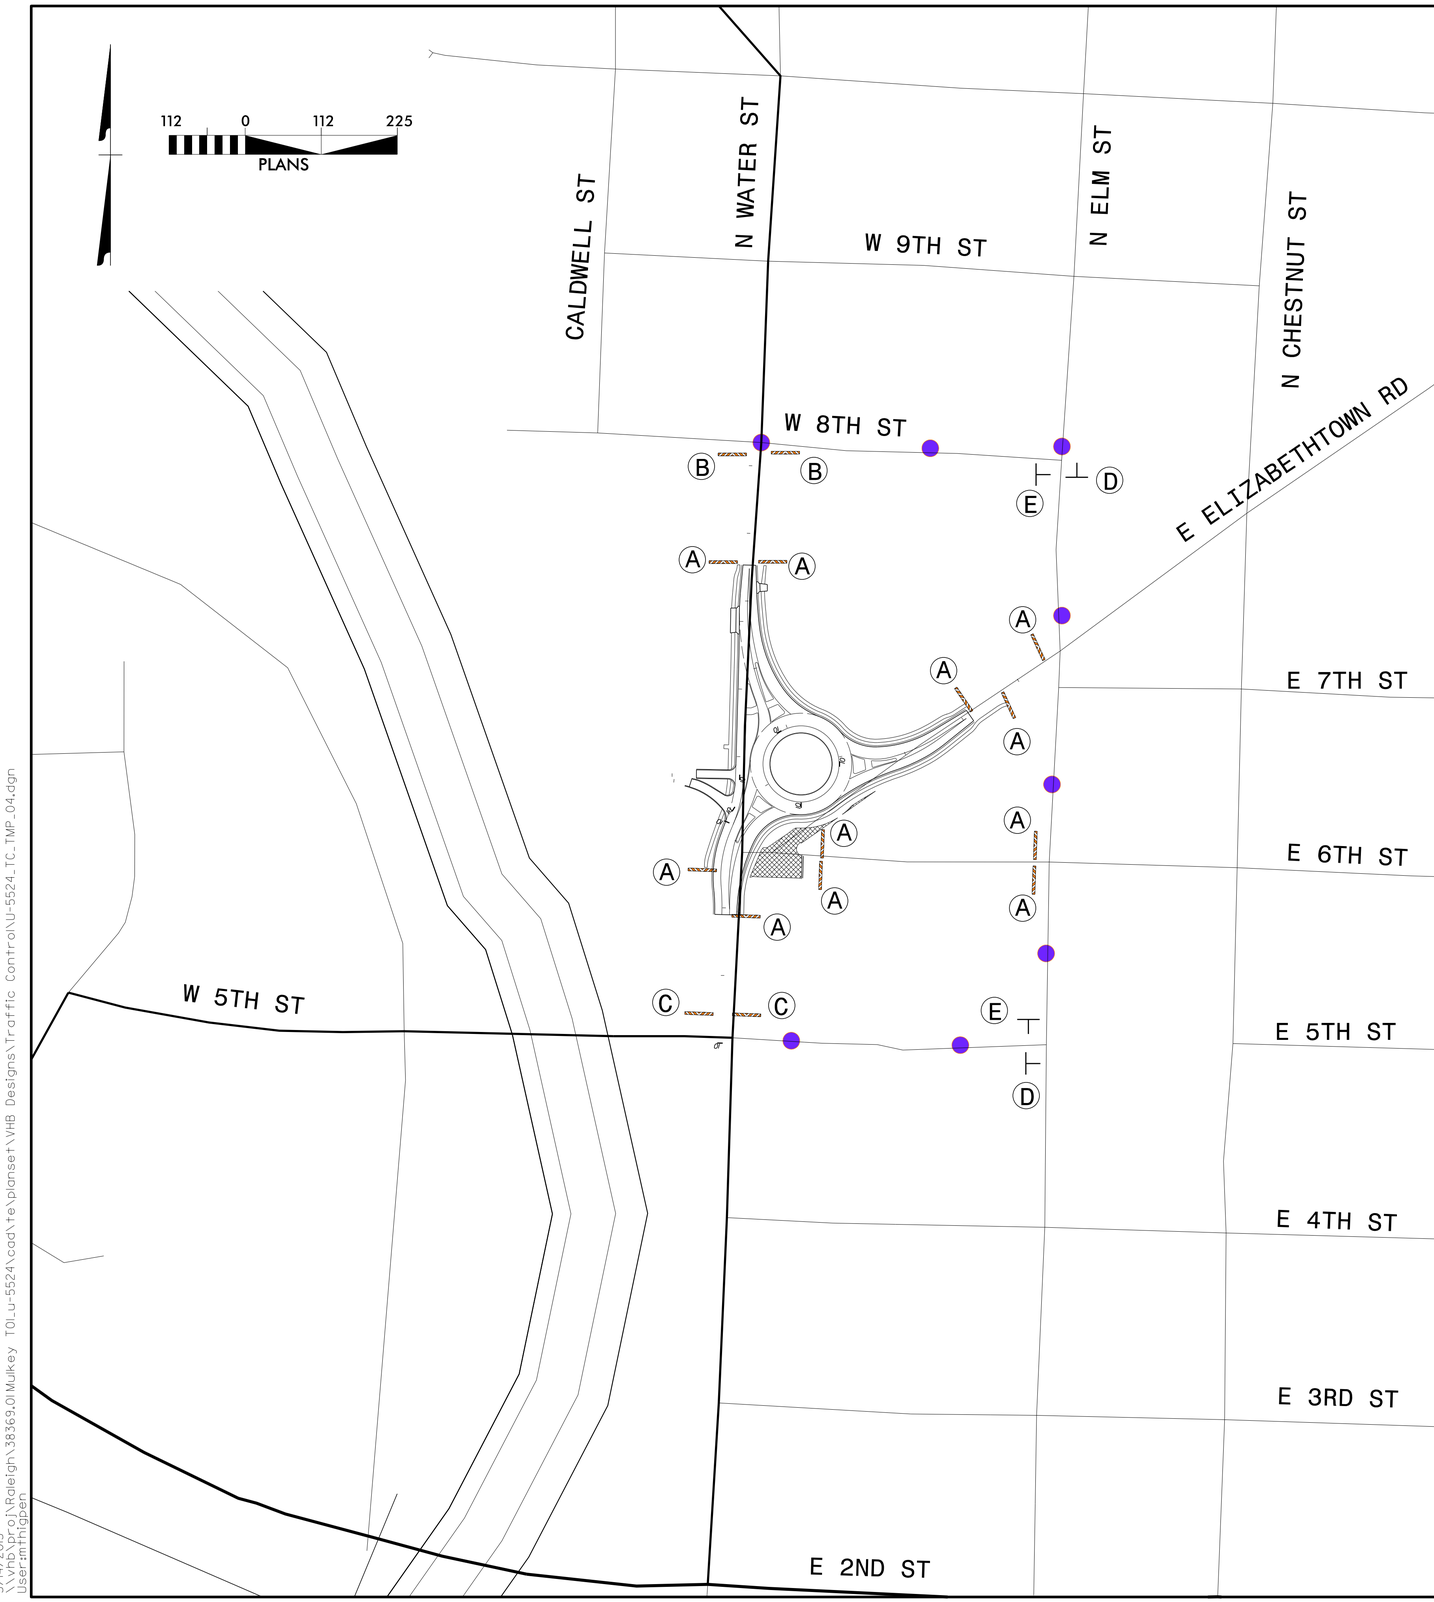

PROPOSED DETOUR ROUTE

A
R9-9
24" X 12"
SIDEWALK CLOSED
TYPE III BARRICADE

B
M4-9b
30" X 24"
DETOUR
TYPE III BARRICADE

C
M4-9b
30" X 24"
DETOUR
TYPE III BARRICADE

D
DETOUR
M4-9B
30" X 24"

E
DETOUR
M4-9B
30" X 24"

APPROVED: _____ DATE: _____

SEAL

NORTH CAROLINA PROFESSIONAL SEAL 027696 ENGINEER JOSEPH L. LEWIS

Digitally signed by Joseph L. Lewis
Date: 2015.05.20 14:10:44 -04'00'

DIVISION OF HIGHWAYS
STATE OF NORTH CAROLINA
DEPARTMENT OF TRANSPORTATION
WORK ZONE TRAFFIC CONTROL

PEDESTRIAN DETOUR SIGNING

5/14/2015
\\vhb\proj\Raleigh\38369.01 Mulkey TOI_u-5524\cad\te\planset\VHB Designs\Traffic Control\U-5524_TC_TMP_04.dgn
User:mthigpen