TIP PROJECT: U-5524

T.I.P. NO.	SHEET NO.
U-5524	UO-1

STATE OF NORTH CAROLINA
DIVISION OF HIGHWAYS

UTILITIES BY OTHERS PLANS
ROBESON COUNTY

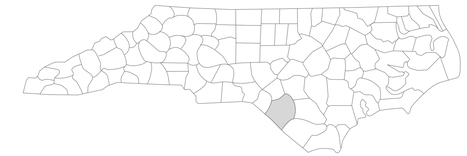

LOCATION: SR 1536 (WATER STREET) IMPROVEMENTS FROM SR 1600 (5TH STREET) TO 8TH STREET

TYPE OF WORK: UTILITIES

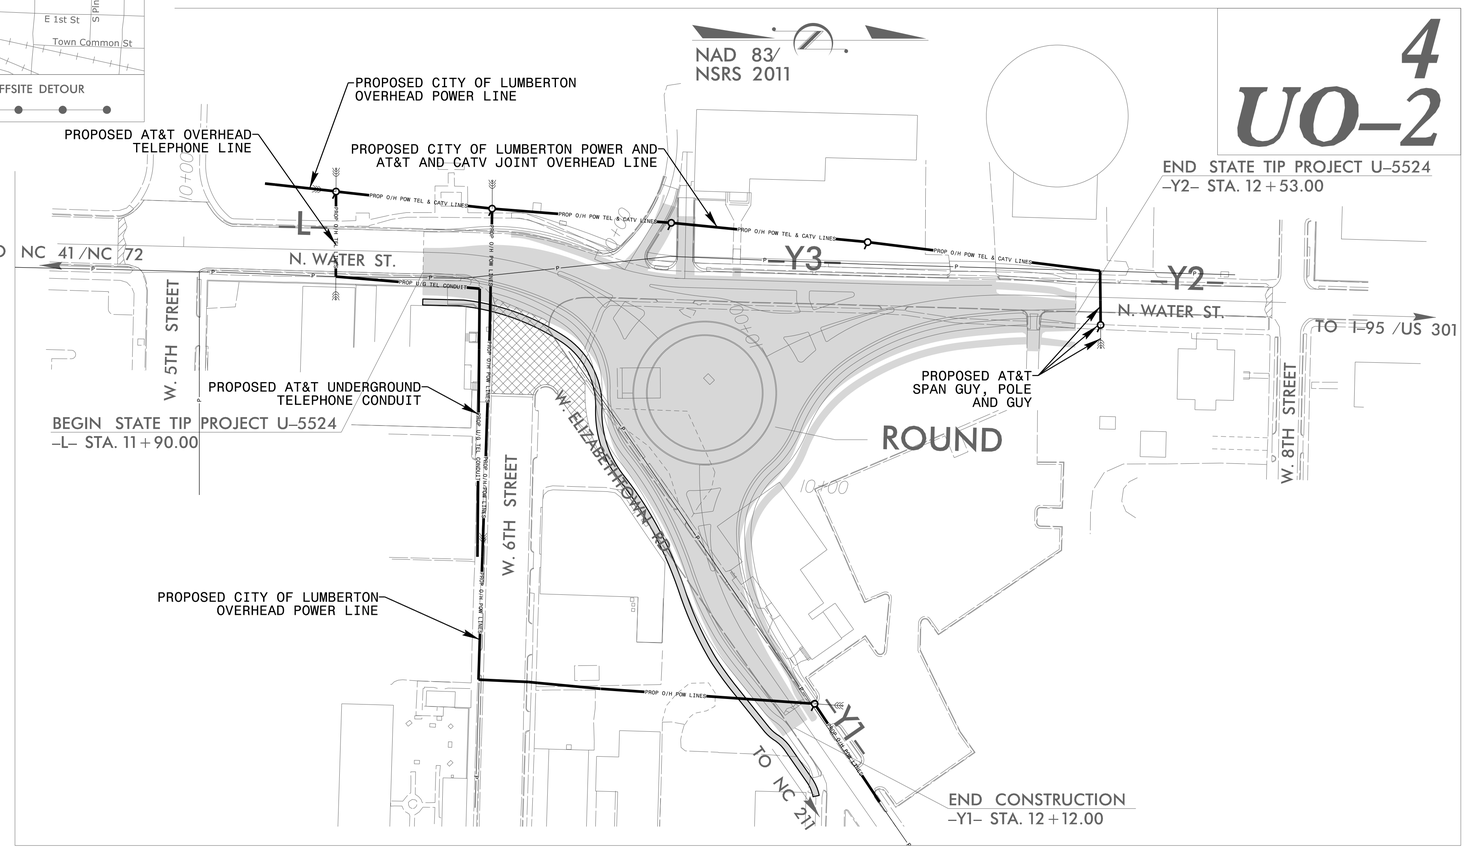

THIS PROJECT IS WITHIN THE MUNICIPAL BOUNDARIES OF LUMBERTON.
CLEARING ON THIS PROJECT SHALL BE PERFORMED TO THE LIMITS ESTABLISHED BY METHOD II.

GRAPHIC SCALES

50 25 0 50 100
PLANS

50 25 0 50 100
PROFILE (HORIZONTAL)

10 5 0 10 20
PROFILE (VERTICAL)

INDEX OF SHEETS

SHEET NO.	DESCRIPTION
UO-1	TITLE SHEET
UO-2	UTILITY BY OTHERS PLAN SHEET

UTILITY OWNERS ON PROJECT

(A) POWER - CITY OF LUMBERTON
(B) TELECOM - AT&T (LOCAL)
(C) TELECOM - TIME WARNER CABLE (TWC)
(D) TELECOM - DUKENET (OWNED BY TWC)
(E) GAS - PIEDMONT NATURAL GAS (PNG)
(F) WATER - CITY OF LUMBERTON
(G) SEWER - CITY OF LUMBERTON

HINDE ENGINEERING
License No. C-2639
7520 E. Independence Blvd., Suite 230 Charlotte, NC 28227

PREPARED IN THE OFFICE OF:
DIVISION OF HIGHWAYS
UTILITIES UNIT
UTILITIES ENGINEERING

1555 MAIL SERVICES CENTER
RALEIGH NC 27699-1555
PHONE (919) 707-6690
FAX (919) 250-4151

Roger Worthington, P.E.	UTILITIES SECTION ENGINEER
Xxxxx Xxxxx, P.E.	UTILITIES SQUAD LEADER PROJECT ENGINEER
Xxxxx Xxxxx	UTILITIES PROJECT DESIGNER
Xxxxx Xxxxx, P.E.	HINDE ENGINEERING XXXXXXX XXXXXXX

30-APR-2015 10:41
S:\Server Files\PROJECTS\2013\A2013603.00 Mulkey - Div 6 Water St\Design\UBO Design\U-5524_ut_tsh_U001_psh.dgn
$$$$USERNAME$$$$