DocuSign Envelope ID: 3EEB0FB6-38E2-440B-8A2D-CED6B2232810

09/08/99

TIP PROJECT: U-5524

CONTRACT: DF00088

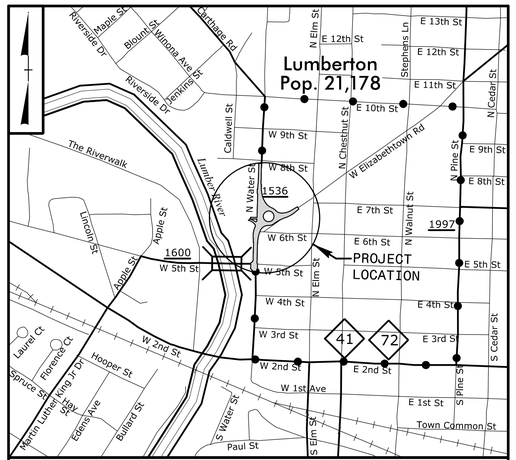

VICINITY MAP

OFFSITE DETOUR

STATE OF NORTH CAROLINA
DIVISION OF HIGHWAYS

ROBESON COUNTY

STATE	STATE PROJECT REFERENCE NO.	SHEET NO.	TOTAL SHEETS
N.C.	U-5524	1	

STATE WBS ELEMENT	F.A. PROJ. NO.	DESCRIPTION
50067.1.1	HPP-0627(7)	PE
50067.2.FD1	HPP-0627(7)	R/W & UTIL.
50067.3.FD1	HPP-0627(7)	CONST.

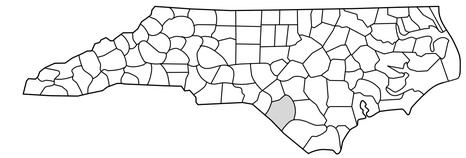

LOCATION: SR 1536 (WATER STREET) IMPROVEMENTS FROM SR 1600 (5TH STREET) TO 8TH STREET

TYPE OF WORK: GRADING, DRAINAGE, PAVING, SIGNING & PAVEMENT MARKINGS

4

NAD 83/
NSRS 2011

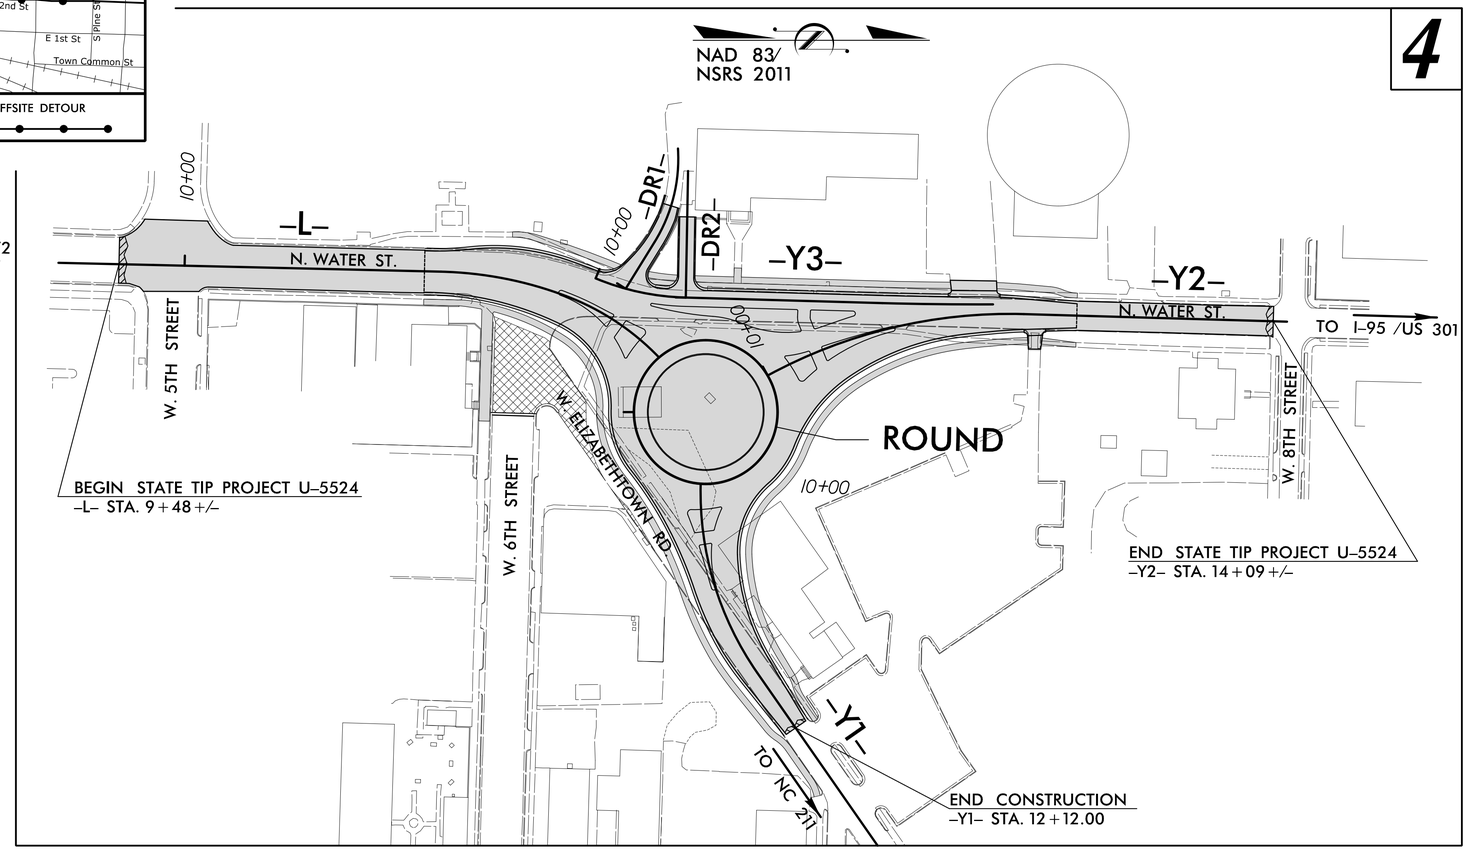

See Sheet 1-A For Index of Sheets

GRAPHIC SCALES

50 25 0 50 100
PLANS

50 25 0 50 100
PROFILE (HORIZONTAL)

10 5 0 10 20
PROFILE (VERTICAL)

DESIGN DATA

ADT 2013 = 12,700
ADT 2035 = 24,200
T = 6%
V = 20 MPH
(T = DUALS + TTST)

FUNC CLASS = MINOR ARTERIAL

PROJECT LENGTH

LENGTH ROADWAY TIP PROJECT U-5524 = 0.084 MILES

Prepared for:
HIGHWAY DIVISION 6
558 Gillespie St.
Fayetteville, NC 28301

2012 STANDARD SPECIFICATIONS

RIGHT OF WAY DATE:
JULY 18, 2014

LETTING DATE:
JULY 22, 2015

Prepared by:
MULKEY ENGINEERS & CONSULTANTS
PO Box 33127
Raleigh, N.C. 27636
(919) 851-1912
(919) 851-1918 (FAX)
WWW.MULKEYINC.COM
NC License No. C-1021

JOHNNY BANKS
PROJECT MANAGER

W. CRAIG PARKER, PE
ROADWAY PROJECT DESIGN ENGINEER

SEAN MATUSZEWSKI
NCDOT CONTACT

HYDRAULICS ENGINEER

DocuSigned by:
David P. Bocker 6/29/2015 P.E.
DOCUSIGNED BY:
SIGNATURE:

NORTH CAROLINA PROFESSIONAL SEAL 029984 ENGINEER DAVID P. BOCKER

ROADWAY DESIGN ENGINEER

DocuSigned by:
W. Craig Parker 6/29/2015 P.E.
86C49D03ECC84BD...
SIGNATURE:

NORTH CAROLINA PROFESSIONAL SEAL 25474 ENGINEER W. CRAIG PARKER

STATE OF NORTH CAROLINA · DEPARTMENT OF TRANSPORTATION

6/29/2015
R:\CLIENT\Roadway\Proj\U-5524_rdy_tsh.dgn
11:48:46 AM