PROJECT REFERENCE NO.	SHEET NO.
U-5524	U0-2

UTILITIES BY OTHERS

NOTE:
ALL PROPOSED UTILITY WORK SHOWN ON THIS SHEET WILL BE DONE BY OTHERS. NO PAYMENT WILL BE MADE TO THE CONTRACTOR FOR PROPOSED UTILITY WORK SHOWN ON THIS SHEET.

SCALE: 0 50 100

NAD 83/ NSRS 2011

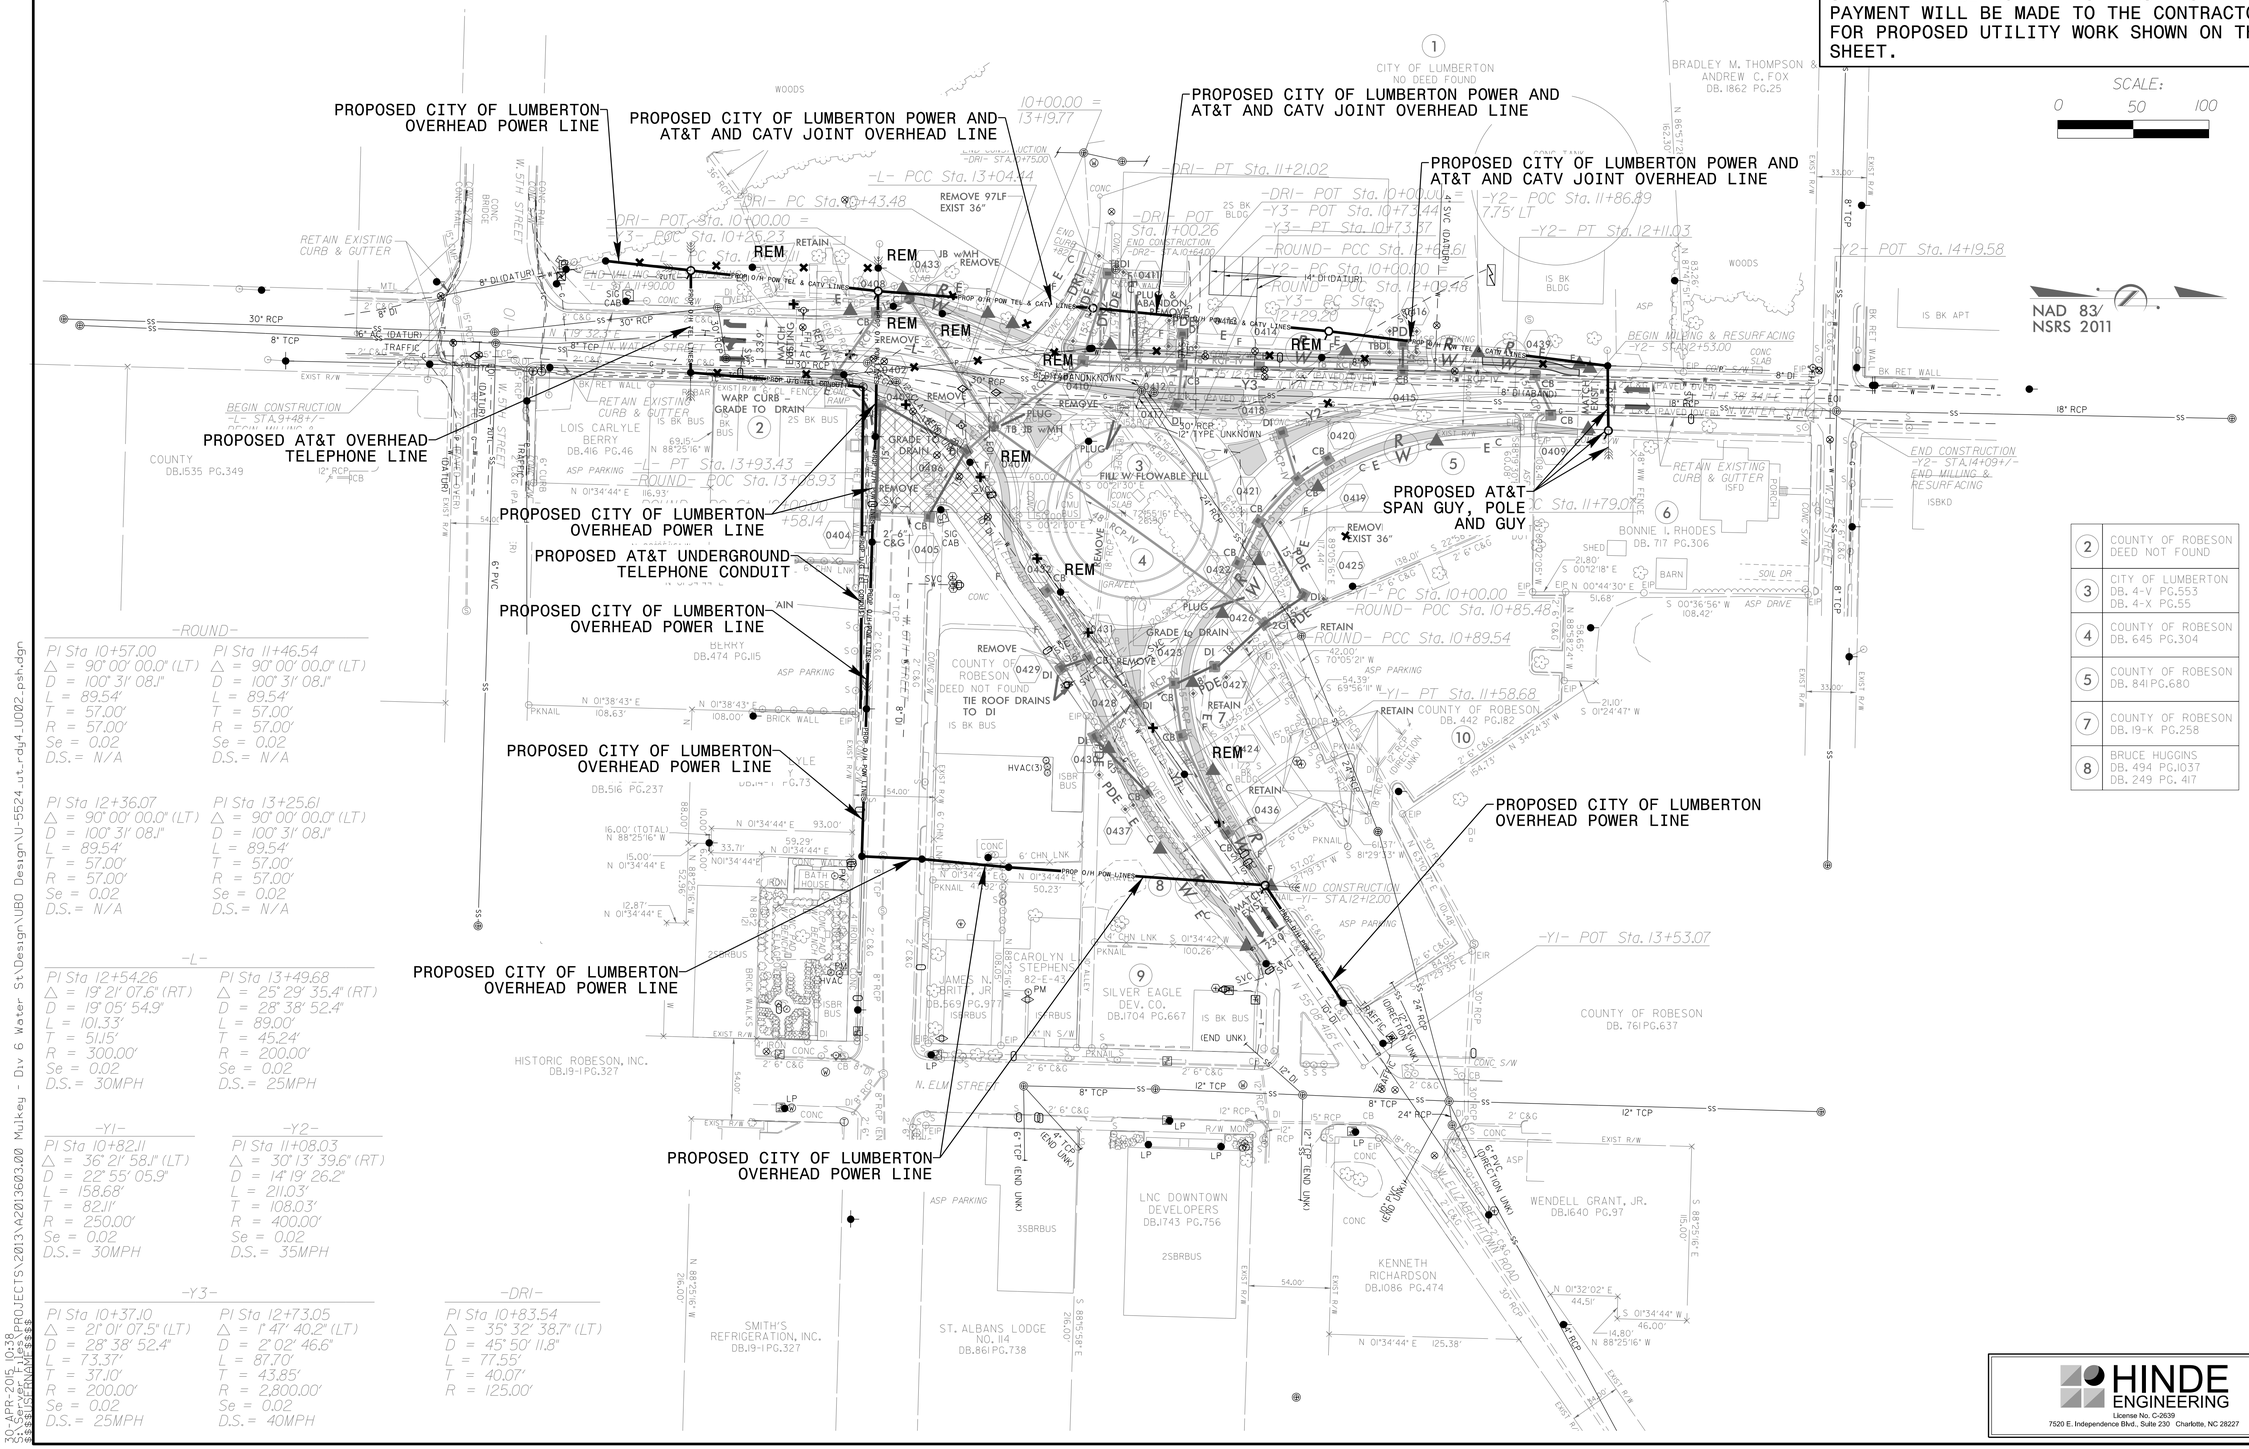

2	COUNTY OF ROBESON DEED NOT FOUND
3	CITY OF LUMBERTON DB. 4-V PG.553 DB. 4-X PG.55
4	COUNTY OF ROBESON DB. 645 PG.304
5	COUNTY OF ROBESON DB. 841 PG.680
7	COUNTY OF ROBESON DB. 19-K PG.258
8	BRUCE HUGGINS DB. 494 PG.1037 DB. 249 PG. 417

HINDE ENGINEERING
License No. C-2639
7520 E. Independence Blvd., Suite 230 Charlotte, NC 28227

30-APR-2015 10:38
$$USERNAME$$
$$USERDOMAIN$$
$$USERPROFILE$$
PROJECTS\2013\A2013603.00 Mulkey - Div 6 Water St\Design\UB0 Design\U-5524_ut_rdy4_U002_psh.dgn