PROJECT REFERENCE NO.	SHEET NO.
U-5524	SIGN-3

APPROVED: Digitally signed by Joseph L. Lewis
Date: 2015.04.17 09:50:08 -04'00'

DATE:

SEAL

NORTH CAROLINA PROFESSIONAL SEAL 027696 ENGINEER JOSEPH L. LEWIS

vhb
4000 WestChase Boulevard, Suite 530 Raleigh, NC 27607
NC License No. C-3705

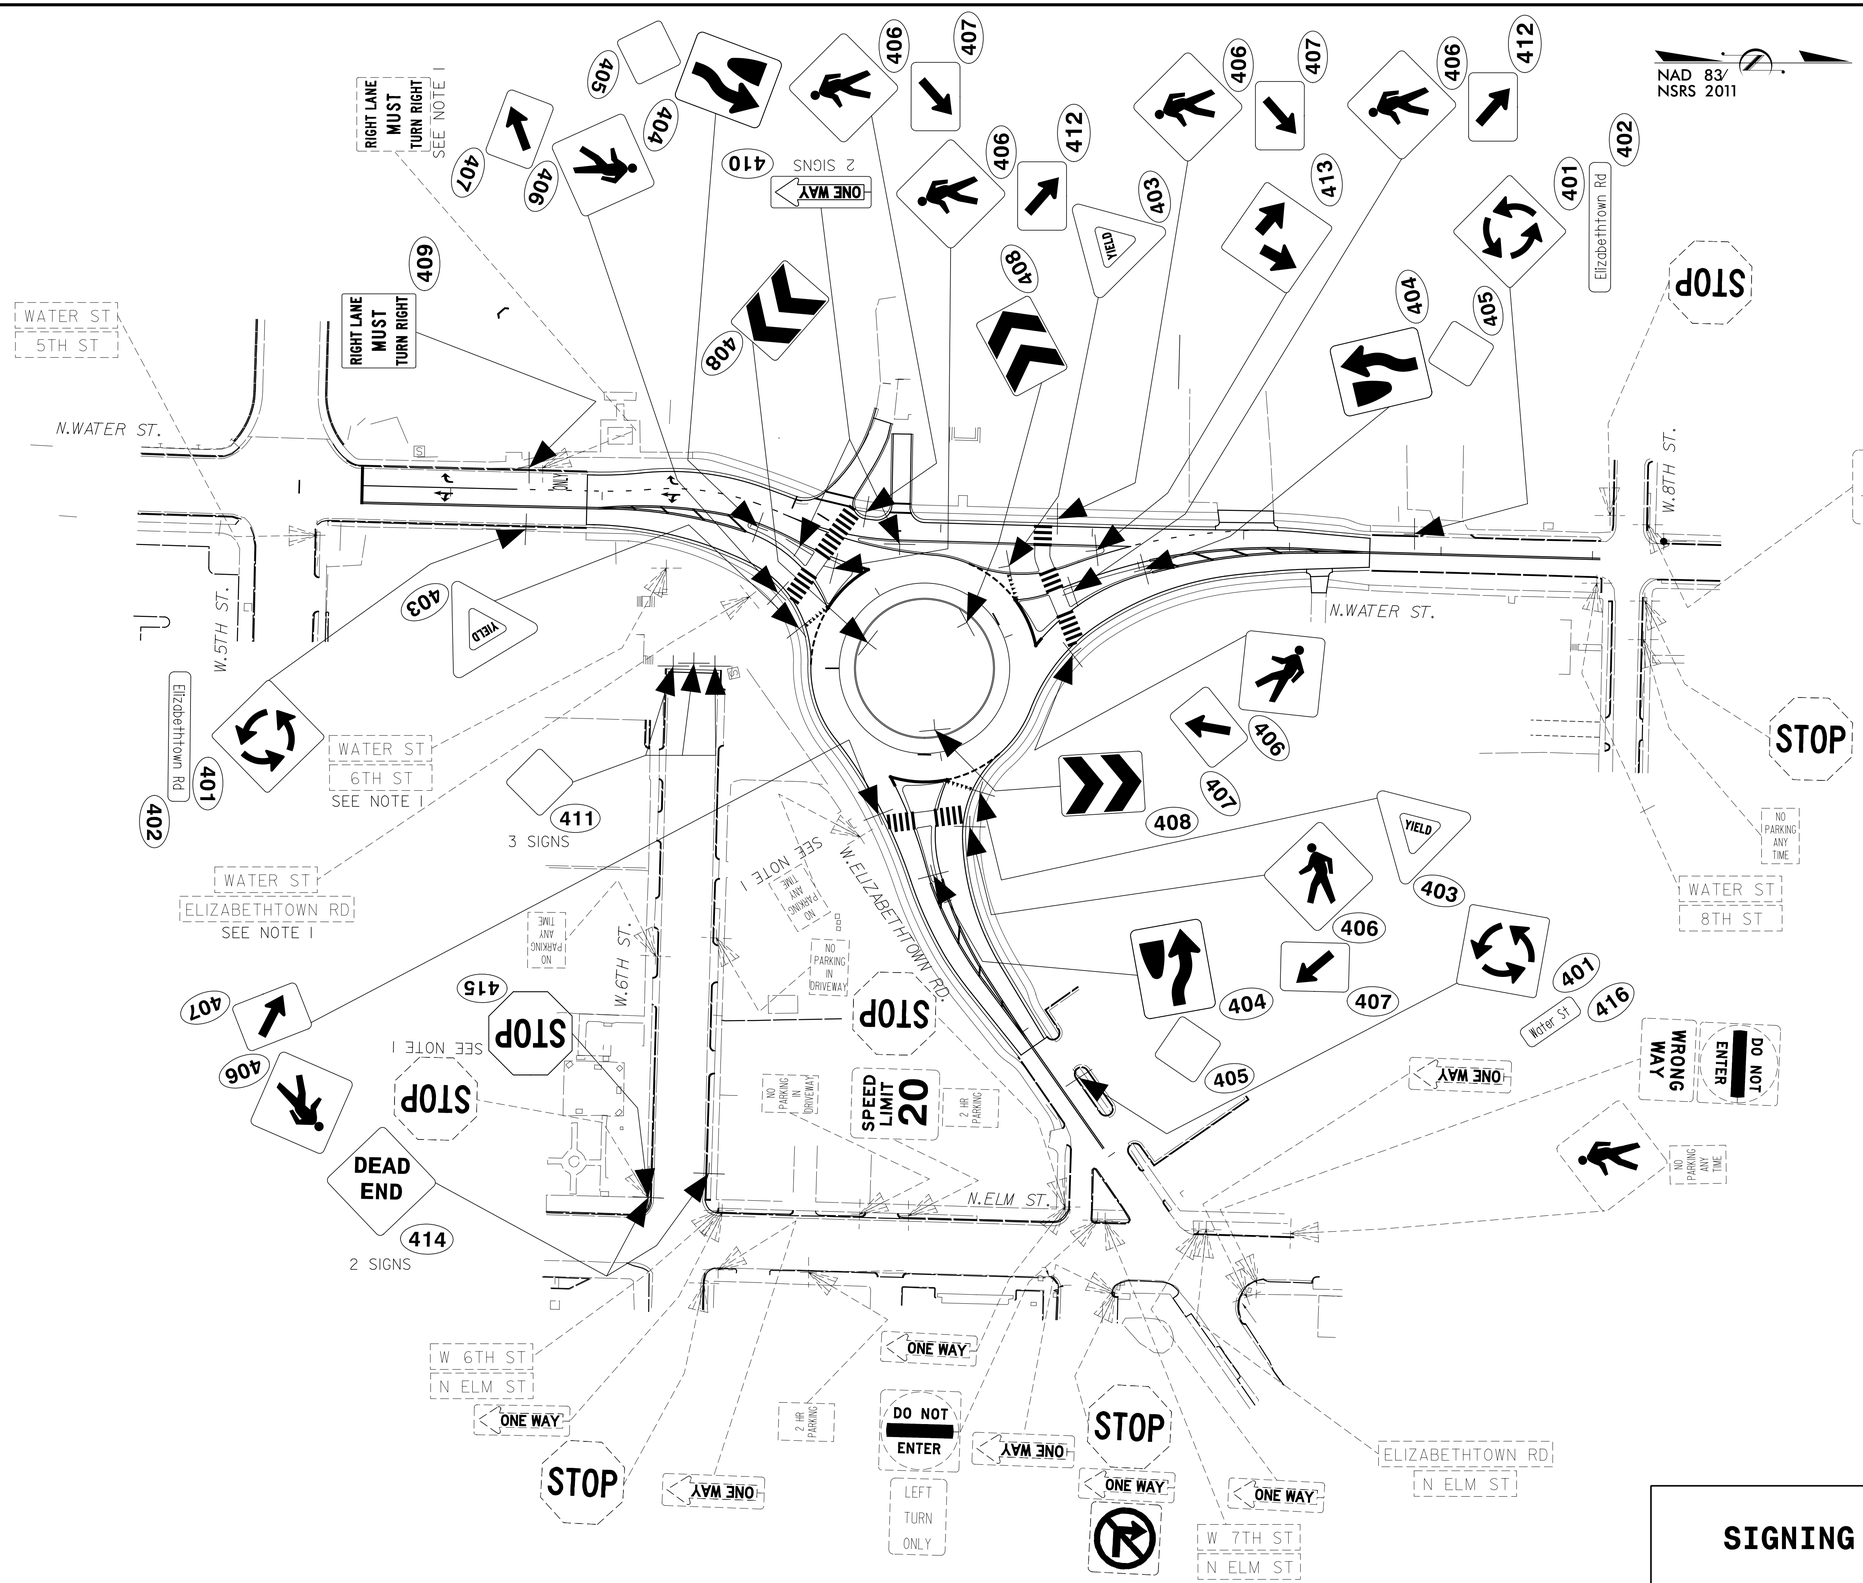

SIGNING PLAN SHEET

4/17/2015
U-5524_sign03.dgn
jlewis