PROJ. REFERENCE NO.	SHEET NO.
U-5524	TMP-3

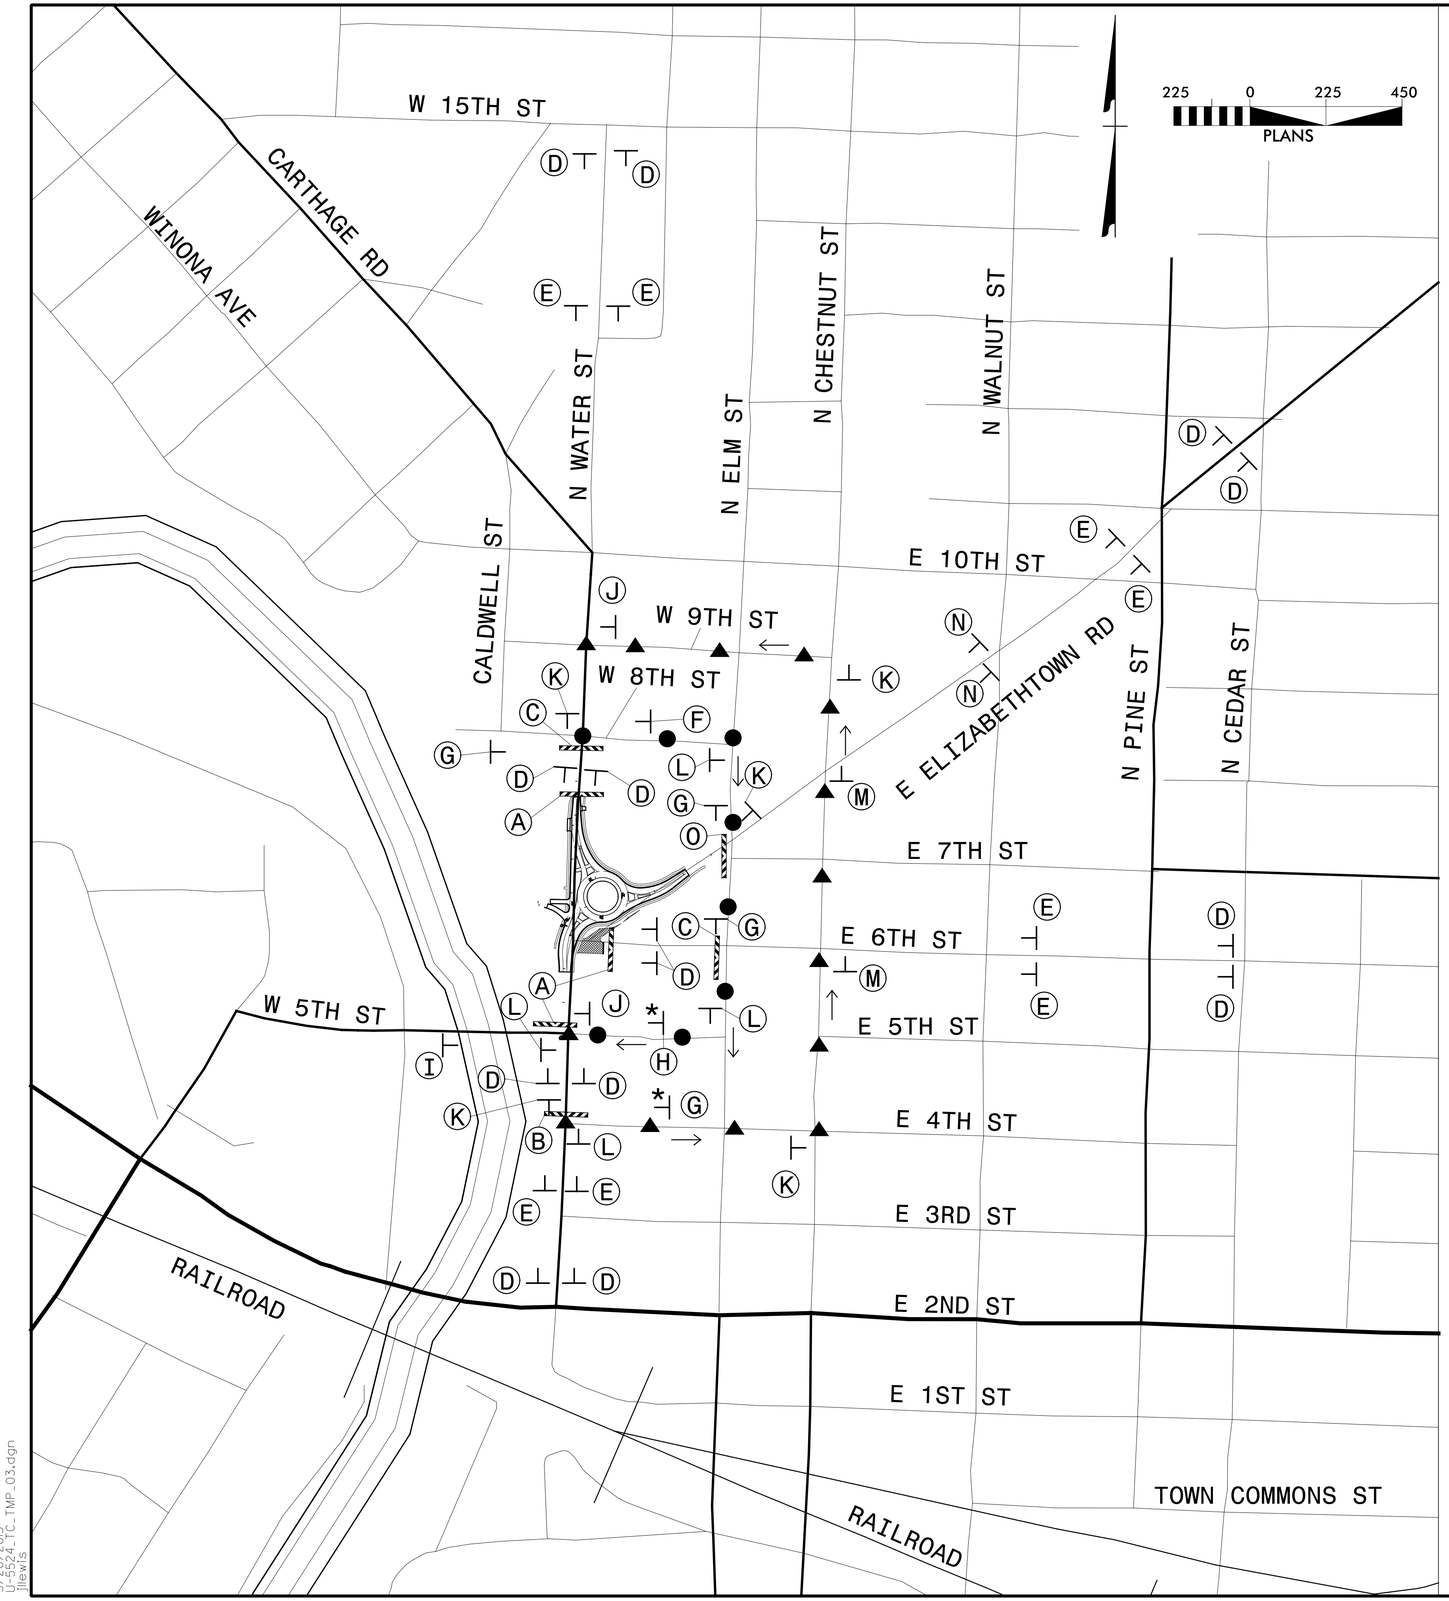

● ● ● SB PROPOSED DETOUR ROUTE
▲ ▲ ▲ NB PROPOSED DETOUR ROUTE

BARRICADES USED TO CLOSE A ROADWAY SHALL EXTEND ACROSS THE ENTIRE ROADWAY. WHERE LOCAL TRAFFIC MUST BE MAINTAINED, THEY MAY BE PLACED IN A STAGGERED POSITION.

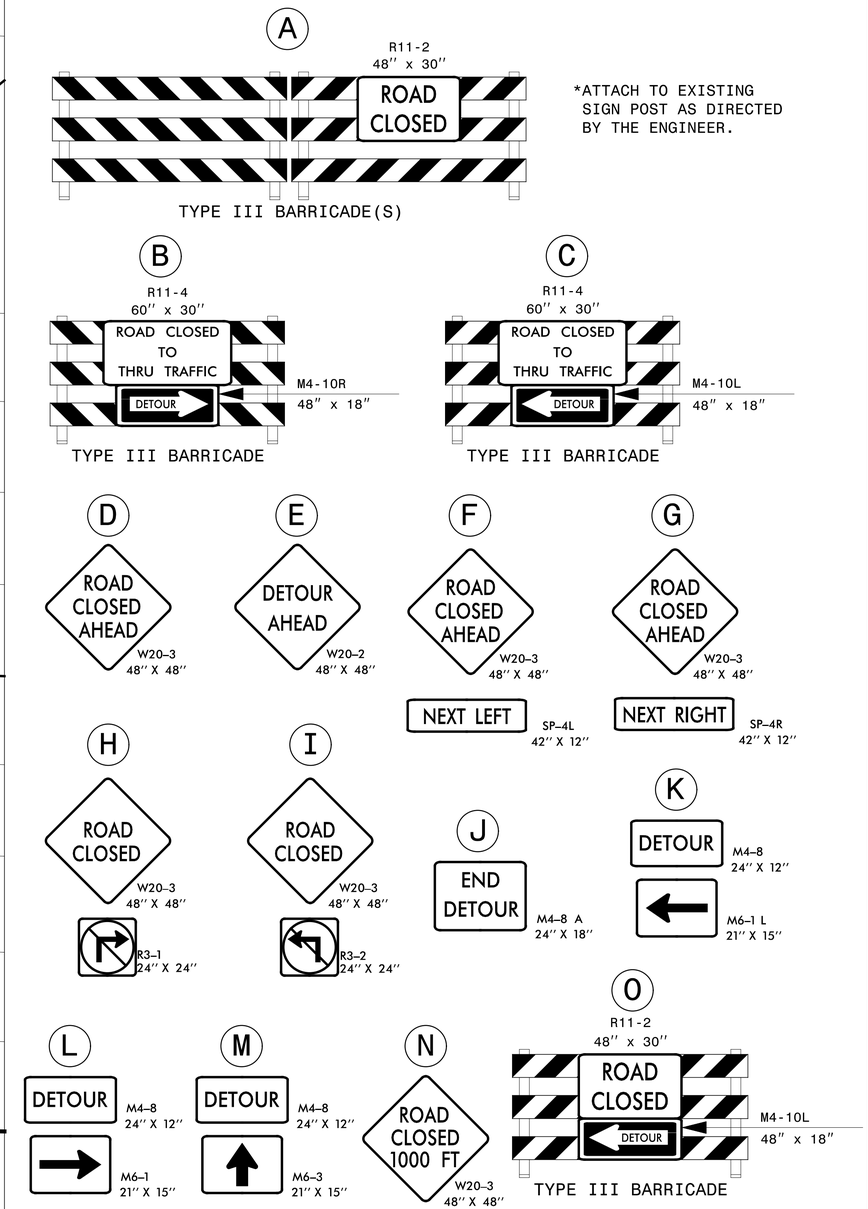

APPROVED:_____ DATE:_____

SEAL

NORTH CAROLINA PROFESSIONAL SEAL 027696 ENGINEER JOSEPH L. LEWIS

Digitally signed by Joseph L. Lewis
Date: 2015.05.20 14:10:09 -04'00'

DIVISION OF HIGHWAYS
STATE OF NORTH CAROLINA
DEPARTMENT OF TRANSPORTATION
WORK ZONE TRAFFIC CONTROL

OFF-SITE DETOUR ROUTE AND SIGNING

5/20/2015
U-5524_TC_TMP_03.dgn
jllewis