SITE LIGHTING MUST REMAIN OPERABLE THROUGHOUT CONSTRUCTION.

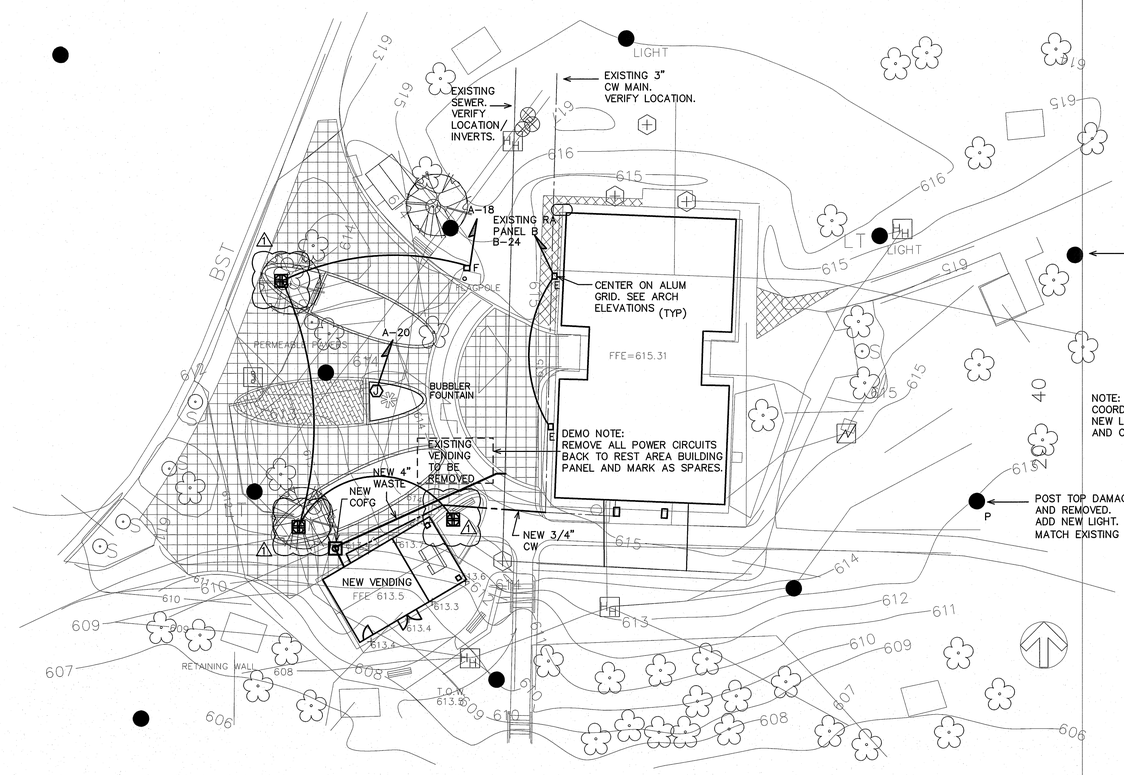

NOTE:
COORDINATE LOCATION OF ALL NEW LIGHTING/POWER WITH SITE ENGINEER AND OWNER PRIOR TO ROUGH-IN.

NEW EXTERIOR QUAD RECEPTACLE WITH "IN-USE" WEATHER PROOF COVER. PROVIDE RIGID CONDUIT STUB-UP ENCASED IN CONCRETE. MOUNT BOTTOM AT 8" ABOVE GRADE (TYPICAL)

1 / U1 NBL UTILITY PLAN
SCALE: 1" = 20'

CONSTRUCTION DOCUMENTS

SEAL: NORTH CAROLINA PROFESSIONAL SEAL 22058 ENGINEER BENJAMIN E. BURKE

DESIGNED BY:
FACILITIES DESIGN
ARCHITECTS & ENGINEERS
FACILITIES MANAGEMENT DIVISION, NCDOT
1 SOUTH WILMINGTON STREET
RALEIGH, NORTH CAROLINA 27601
Phone: 919-707-4540 Fax: 919-715-0399

CONSULTANT:
ENGINEER
BURKE DESIGN GROUP, PA
CIVIL ENGINEERING
3305-109 Durham Drive
Raleigh, North Carolina 27603
919.771.1916 fax: 919.779.0826
email: benburke@nc.rr.com
Corp. License # C-0502

DRAWING TITLE / DESCRIPTION:
NBL UTILITY
PLAN

PROJECT TITLE:
I-40/I-85 ALAMANCE COUNTY
REST AREA VENDING BUILDINGS
MILE MARKER 139, BURLINGTON,
ALAMANCE COUNTY, NORTH CAROLINA

SCO ID NO.	14-11287-01A
TIP PROJ. NO.	–
WBS NO.	3707.3.23
FEDERAL ID NO.	–

ASSET NUMBER:
CO.# SITE.# BLDG.#
01 - 013 - X

REVISIONS NO.	DATE
1	5/04/15

DATE ISSUED: 4-23-15
DRAWN BY: DS
CHECKED BY: BEB

SHEET NO.
U1

SITE LIGHTING MUST REMAIN OPERABLE THROUGHOUT CONSTRUCTION.

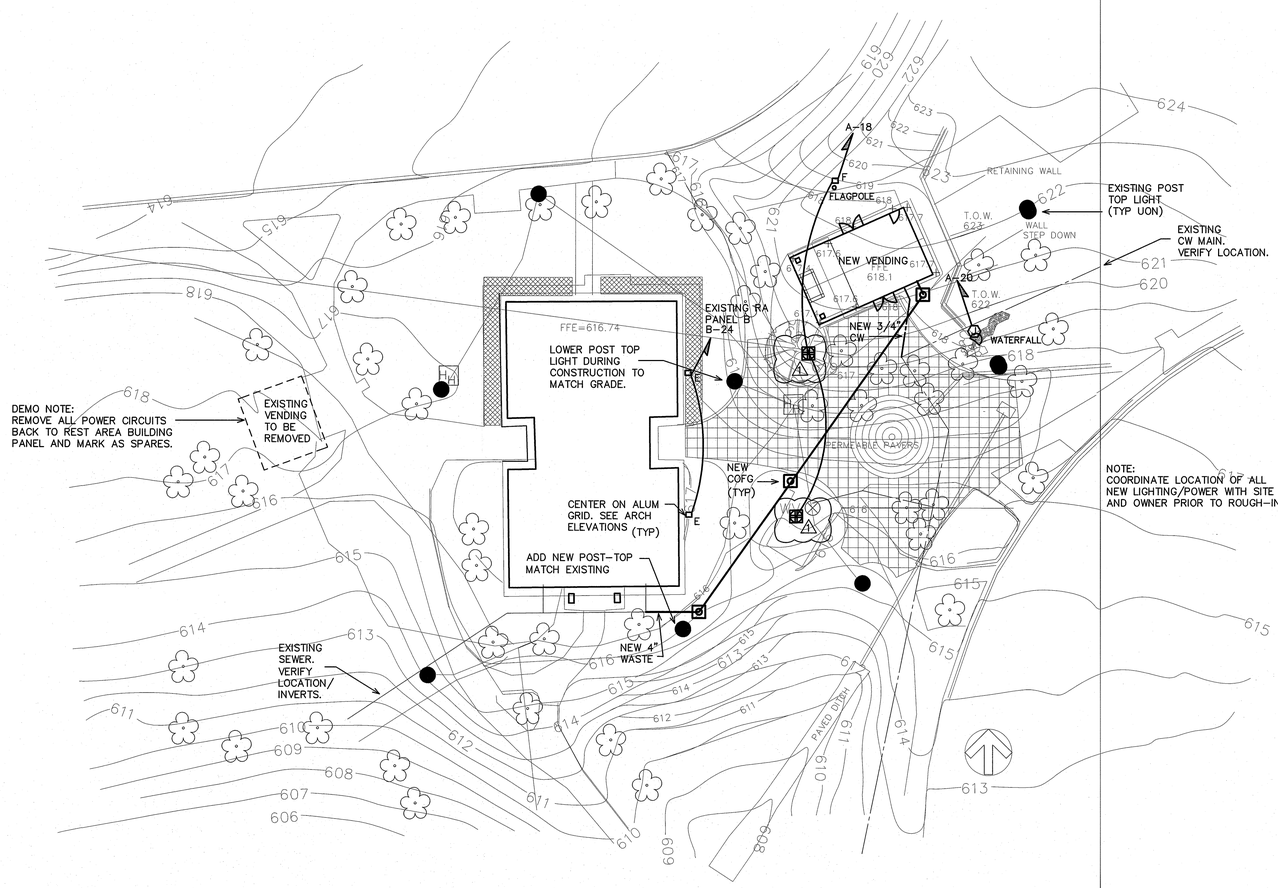

1 / U2 SBL UTILITY PLAN

SCALE: 1" = 20'

CONSTRUCTION DOCUMENTS

SEAL:

NORTH CAROLINA PROFESSIONAL SEAL 22038 ENGINEER BENJAMIN E. BURKE

DESIGNED BY:

FACILITIES DESIGN
ARCHITECTS & ENGINEERS
FACILITIES MANAGEMENT DIVISION, NCDOT

1 SOUTH WILMINGTON STREET
RALEIGH, NORTH CAROLINA 27601
Phone: 919-707-4540 Fax: 919-715-0399

CONSULTANT:

ENGINEER
BURKE DESIGN GROUP, PA
CONSULTING ENGINEERING
3305-109 Durham Drive
Raleigh, North Carolina 27603
(919) 779-8225 Fax: (919) 779-0825
email: benburke@nc.rr.com
Corp. License # C-2852

DRAWING TITLE / DESCRIPTION:

SBL UTILITY
PLAN

PROJECT TITLE:

I-40/I-85 ALAMANCE COUNTY
REST AREA VENDING BUILDINGS

MILE MARKER 139, BURLINGTON,
ALAMANCE COUNTY, NORTH CAROLINA

SCO ID NO.	14-11287-01A
TIP PROJ. NO.	-
WBS NO.	3707.3.23
FEDERAL ID NO.	-

ASSET NUMBER:

CO.#	SITE.#	BLDG.#
01	013	X

REVISIONS

NO.	DATE
1	5/04/15

DATE ISSUED: 4-23-15
DRAWN BY: DS
CHECKED BY: BEB

SHEET NO.

U2