0660DEL_P210

STATE OF NORTH CAROLINA
DIVISION OF HIGHWAYS

PROJ. REFERENCE NO.	SHEET NO.
P-4405 K	X-1A

CROSS-SECTION SUMMARY

NOTE: EMBANKMENT COLUMN DOES NOT INCLUDE BACKFILL FOR UNDERCUT

Approximate quantities only. Clearing and Grubbing, Unclassified Excavation, Borrow Excavation, Fine Grading, and Removal of Existing Pavement will be paid for at the contract lump sum price for "Grading."

Station L	Uncl. Exc. (cu. yd.)	Embt (cu. yd.)
10+50.00	0	0
11+00.00	77	39
11+50.00	69	30
12+00.00	25	24
12+50.00	29	15
13+00.00	42	2
13+50.00	55	1
14+00.00	40	5
14+50.00	28	5
15+00.00	74	1
15+50.00	166	2
16+00.00	150	26
16+50.00	63	109
17+00.00	40	236
17+50.00	67	226
18+00.00	175	104
18+50.00	173	30
19+00.00	113	2
19+50.00	139	1
20+00.00	120	0
20+67.25	45	1

Station L	Uncl. Exc. (cu. yd.)	Embt (cu. yd.)
20+67.25	0	0
21+00.00	21	17
21+50.00	27	25
22+00.00	54	0
22+50.00	76	0
23+00.00	62	7
23+50.00	31	26
24+00.00	28	76
24+50.00	24	113
25+00.00	28	59
25+50.00	56	3
26+00.00	50	2
26+50.00	25	7
27+00.00	11	41
27+50.00	3	90
28+00.00	13	93
28+50.00	51	40
29+00.00	90	2
29+50.00	83	3
30+00.00	41	18
30+50.00	15	80
31+00.00	16	177

Station L	Uncl. Exc. (cu. yd.)	Embt (cu. yd.)
31+00.00	0	0
31+50.00	18	152

Station L	Uncl. Exc. (cu. yd.)	Embt (cu. yd.)
32+00.00	57	40
32+50.00	183	0
33+00.00	316	0
33+50.00	325	0
34+00.00	167	1
34+50.00	28	34
35+00.00	13	41
35+50.00	36	8
36+00.00	43	0
36+50.00	20	54
37+00.00	31	120
37+50.00	65	138
38+00.00	90	238
38+50.00	129	361
39+00.00	224	425
39+50.00	179	376
40+00.00	35	206
40+50.00	18	61
41+00.00	20	7
41+50.00	8	29
42+00.00	15	24
42+50.00	15	7
43+00.00	7	8
43+50.00	7	7
44+00.00	26	3
44+50.00	29	6
45+00.00	13	11
45+50.00	18	33
46+00.00	25	27
46+50.00	20	33
47+00.00	16	91
47+50.00	14	96
48+00.00	21	44
48+50.00	35	21
49+00.00	25	48
49+50.00	22	55
50+00.00	59	29
50+50.00	57	30
51+00.00	10	202
51+50.00	0	625

Station L	Uncl. Exc. (cu. yd.)	Embt (cu. yd.)
51+50.00	0	0
52+00.00	18	742
52+50.00	31	515
53+00.00	28	293
53+50.00	84	253
54+00.00	133	472

Station Dr1	Uncl. Exc. (cu. yd.)	Embt (cu. yd.)
9+72.87	0	0
10+00.00	63	31
10+50.00	160	4
11+00.00	229	40
11+50.00	308	71
12+00.00	229	31

Station Dr2	Uncl. Exc. (cu. yd.)	Embt (cu. yd.)
10+00.00	0	0
10+25.00	0	182
10+50.00	0	82
10+75.00	14	18
10+85.91	16	0

Station Y	Uncl. Exc. (cu. yd.)	Embt (cu. yd.)
12+58.43	0	0
12+74.00	28	0
12+96.00	74	0
13+11.75	24	0

Station Ey1	Uncl. Exc. (cu. yd.)	Embt (cu. yd.)
13+00.00	0	0
13+50.00	1	26
14+00.00	2	70
14+50.00	1	83
15+00.00	1	37
15+50.00	1	34
15+58.00	0	12
16+00.00	2	52
16+50.00	1	20

DGN 0660DEL_P210

0 2,5 5	PROJ. REFERENCE NO.	SHEET NO.
	P-4405 K	X-1

70 65 60 55 50 45 40 35 30 25 20 15 10 5 0 5 10 15 20 25 30 35 40 45 50 55 60 65 70 75

650 645 640 635

2% 0.023 0.023 4%/2%

640.34

R/W EOT 639.06 R/W ESMT

11+50.00

650 645 640 635

2% 0.030 0.030 4% 2%

R/W 639.06 EOT EOT 635.85

11+00.00

650 645 640 635 630

2% 0.014 0.014 4% 2%

639.16

R/W EOT EOT 636.71

10+50.00

—L—

75 70 65 60 55 50 45 40 35 30 25 20 15 10 5 0 5 10 15 20 25 30 35 40 45 50 55 60 65 70 75

2/18/2016
P:\Projects\KSC\p4405k_rdy_xpl1.dgn
TCA ENGINEERING, INC.

PROJ. REFERENCE NO.	SHEET NO.
P-4405 K	X-2

0660DEL_P210

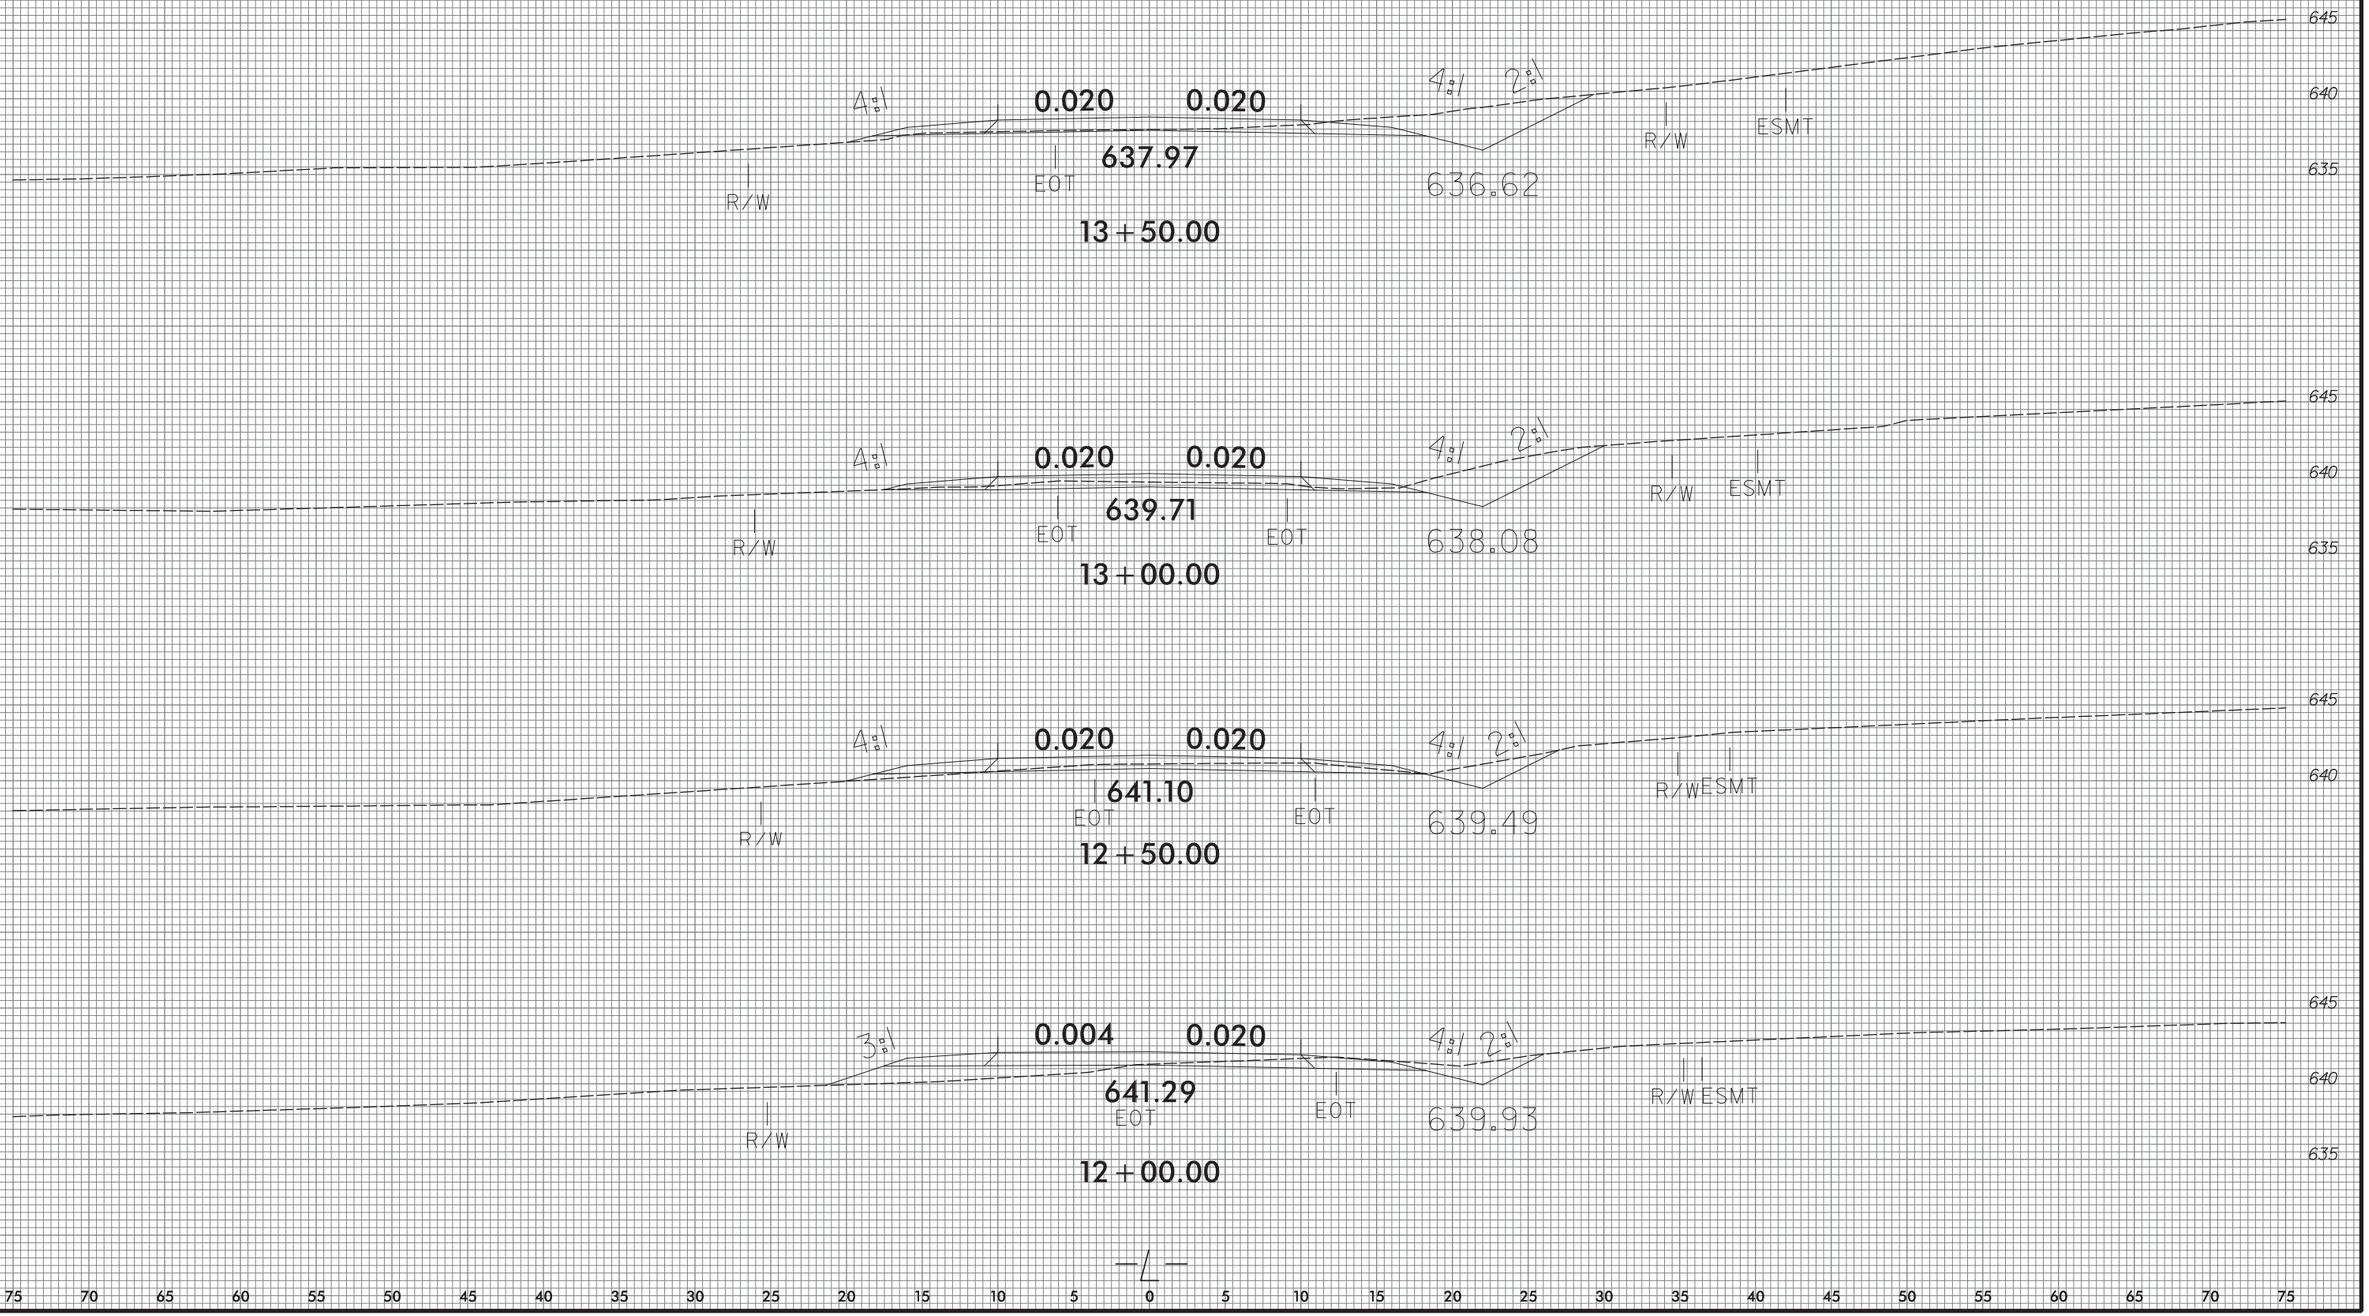

2/18/2016
PA\Projects\XSC\p4405k_rdy_xpl_1.dgn
CA ENGINEERING, INC.

DGN 0660DEL_P210

0 2.5 5	PROJ. REFERENCE NO.	SHEET NO.
	P-4405 K	X-3

70 65 60 55 50 45 40 35 30 25 20 15 10 5 0 5 10 15 20 25 30 35 40 45 50 55 60 65 70 75

640 635 630 625 620

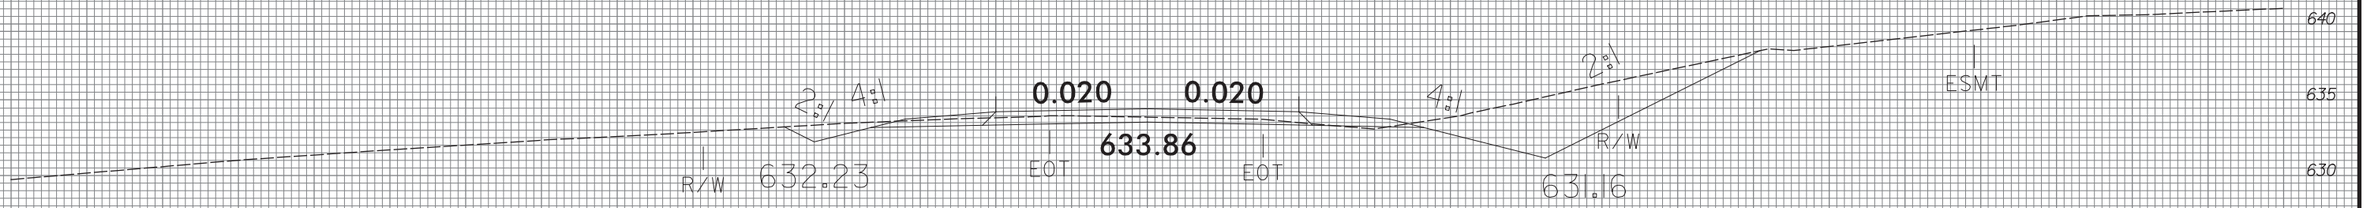

15+00.00

640 635 630 625

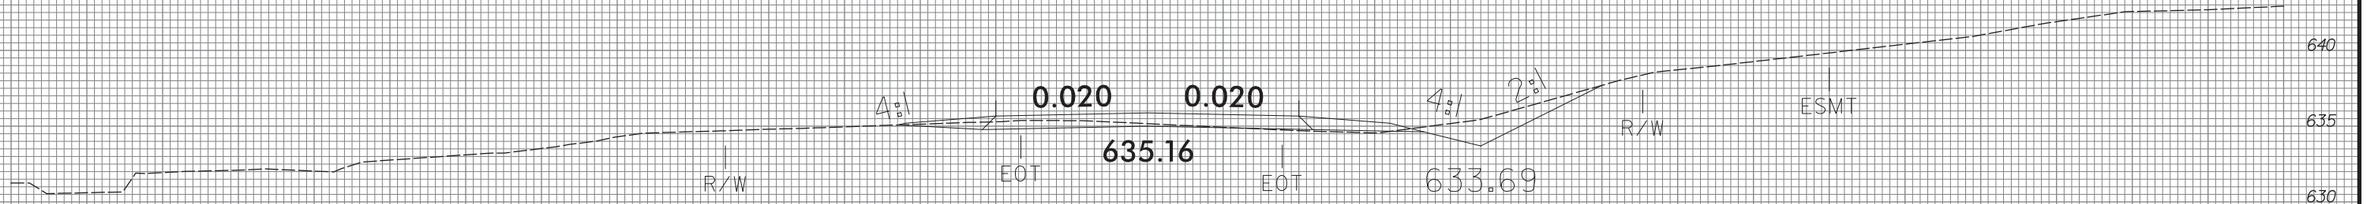

14+50.00

645 640 635 630

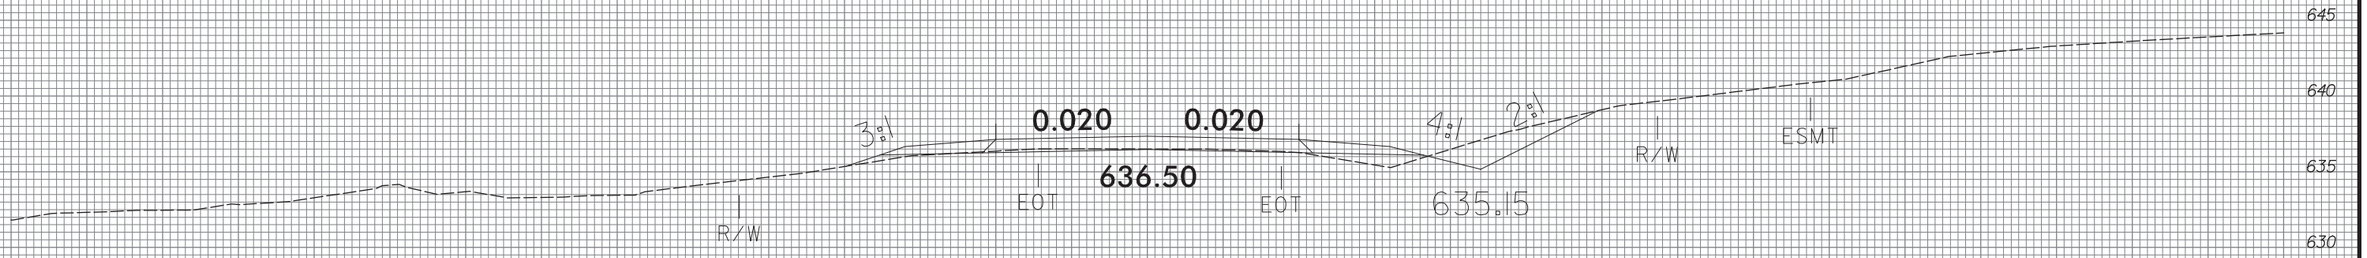

14+00.00

—L—

75 70 65 60 55 50 45 40 35 30 25 20 15 10 5 0 5 10 15 20 25 30 35 40 45 50 55 60 65 70 75

2/18/2016
P:\Projects\KSC\p4405k_rdy_xpl_1.dgn
CA ENGINEERING, INC.

DGN 0660DEL_P210

0 2,5 5	PROJ. REFERENCE NO.	SHEET NO.
	P-4405 K	X-4

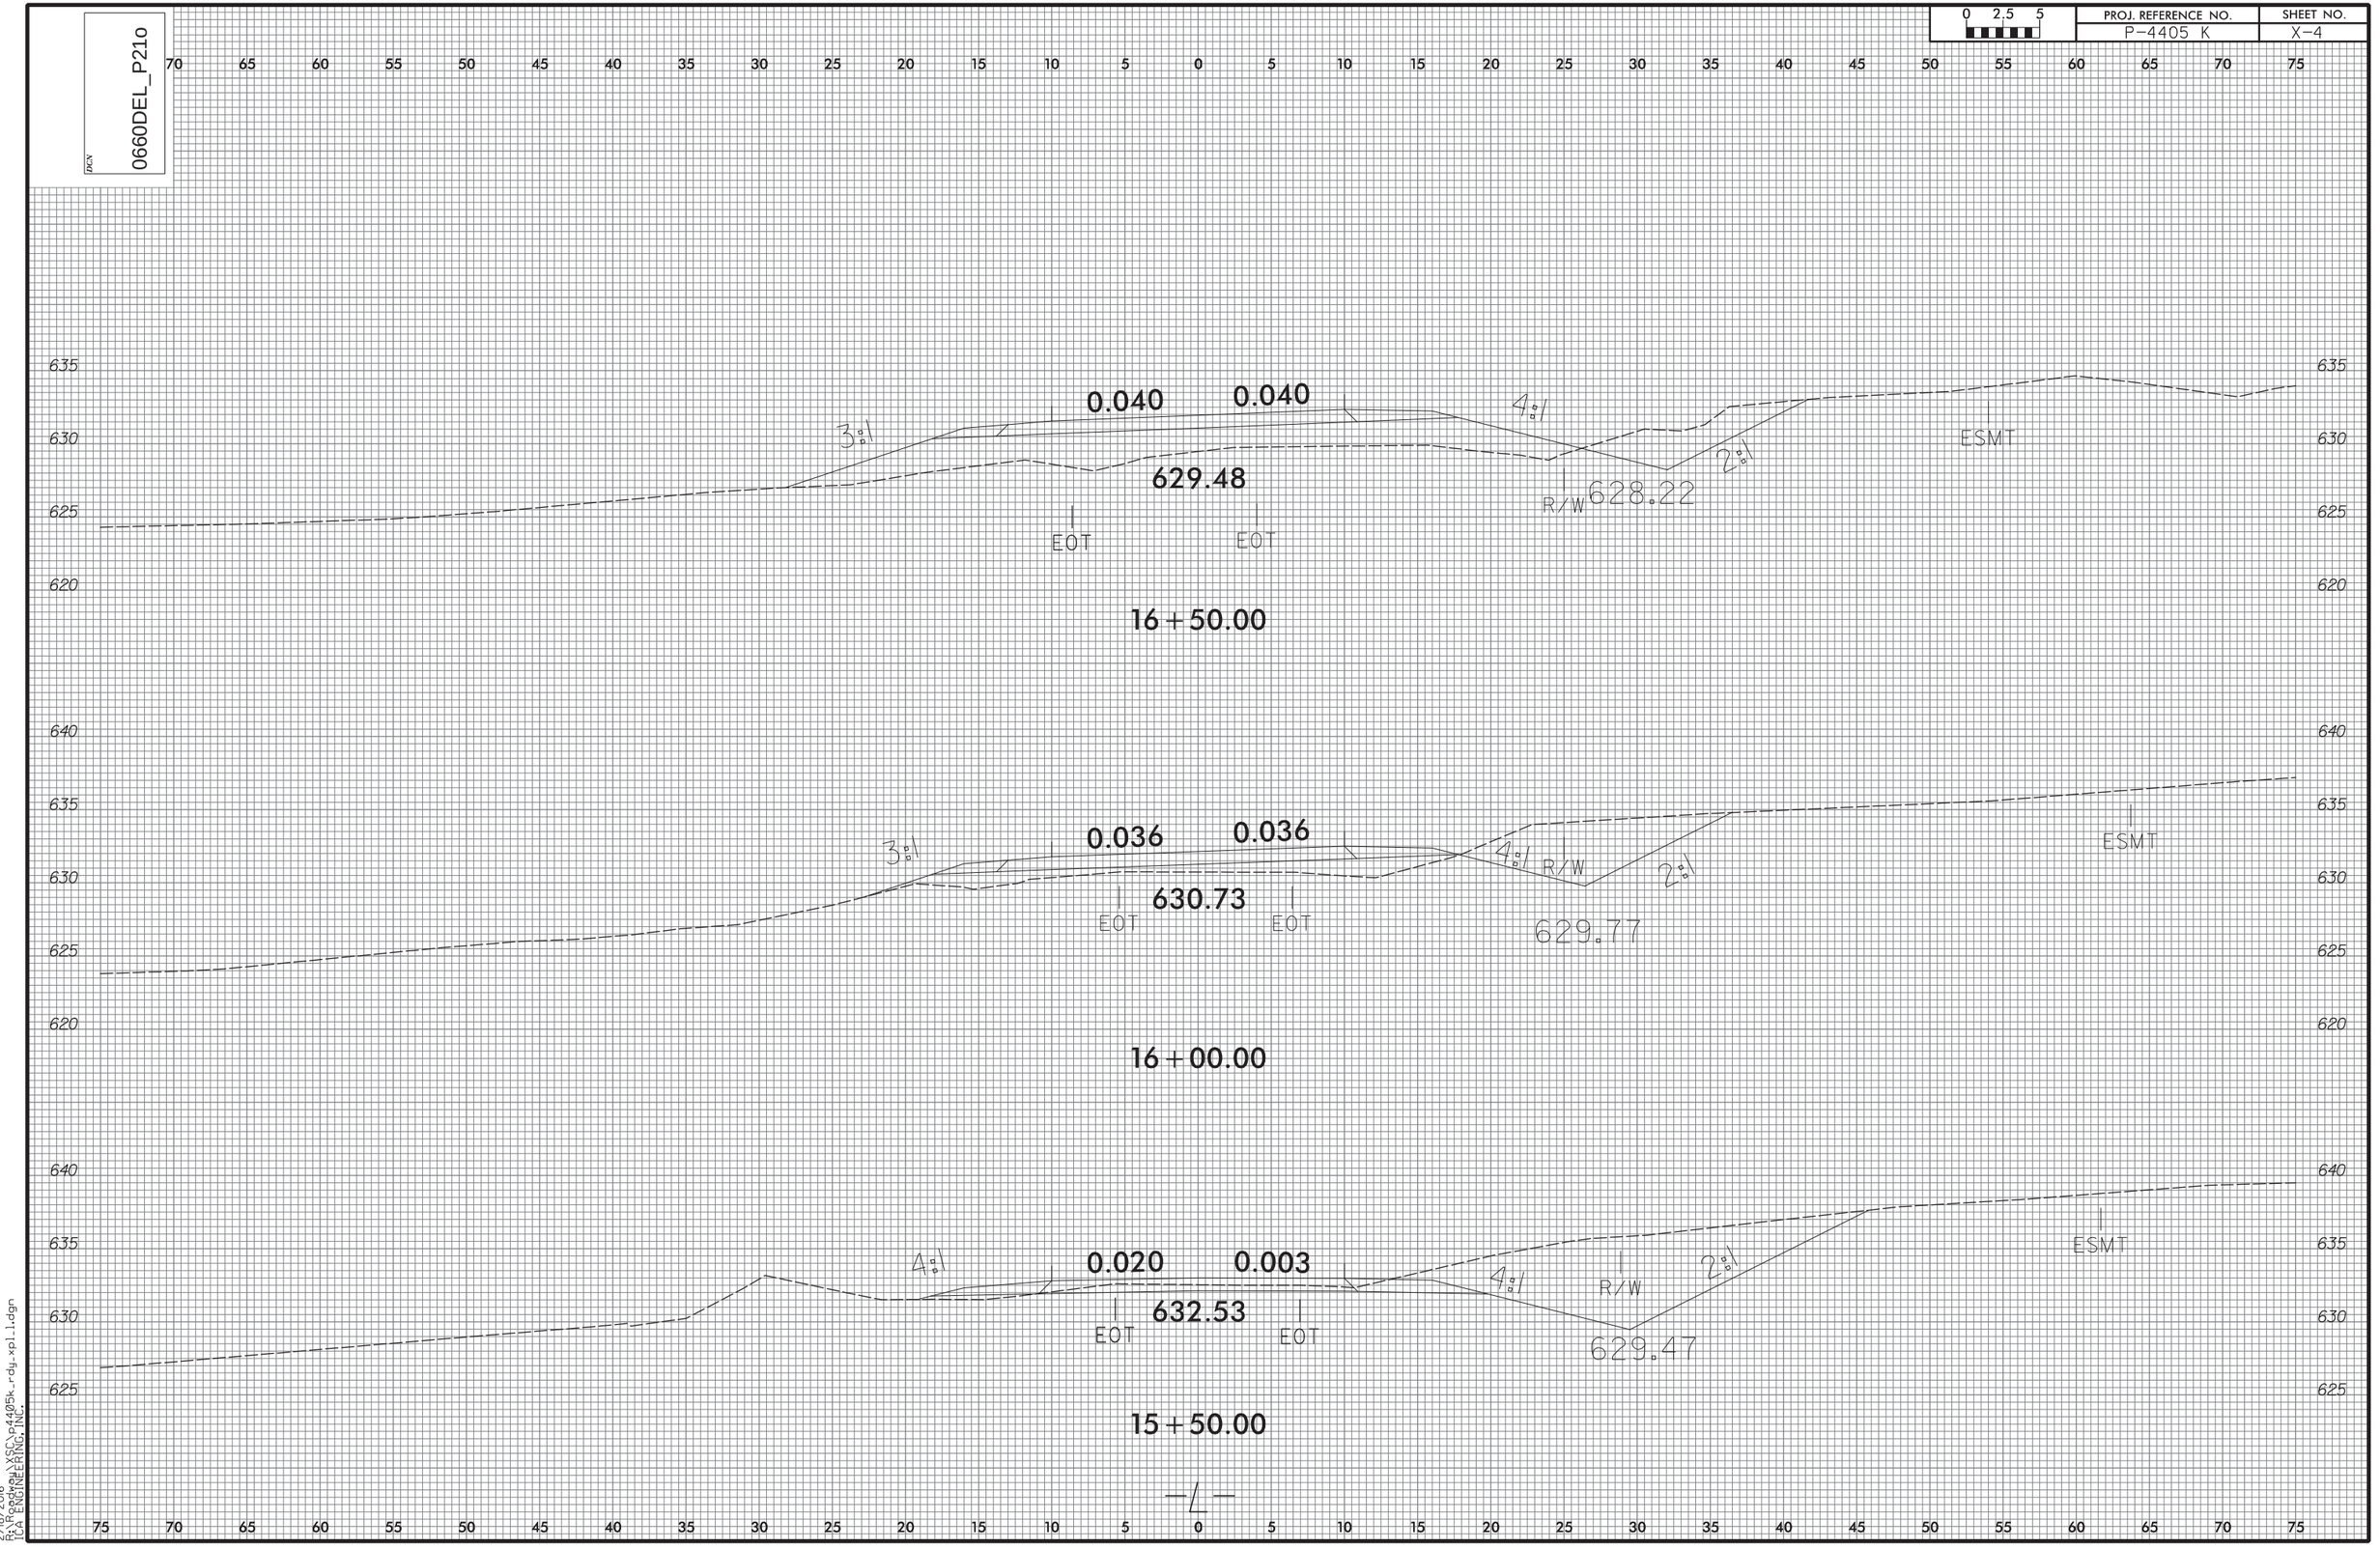

2/18/2016
P:\Projects\KSC\p4405k_rdy_xpl1.dgn
TCA ENGINEERING, INC.

DGN 0660DEL_P210

0 2.5 5	PROJ. REFERENCE NO.	SHEET NO.
	P-4405 K	X-5

70 65 60 55 50 45 40 35 30 25 20 15 10 5 0 5 10 15 20 25 30 35 40 45 50 55 60 65 70 75

650 645 640 635 630 625 620

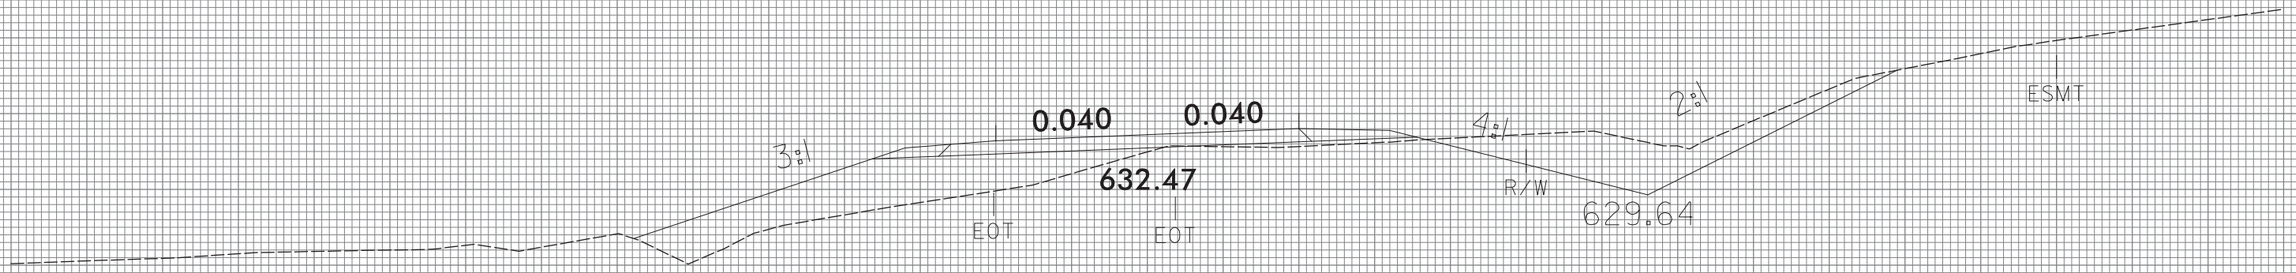

17+50.00

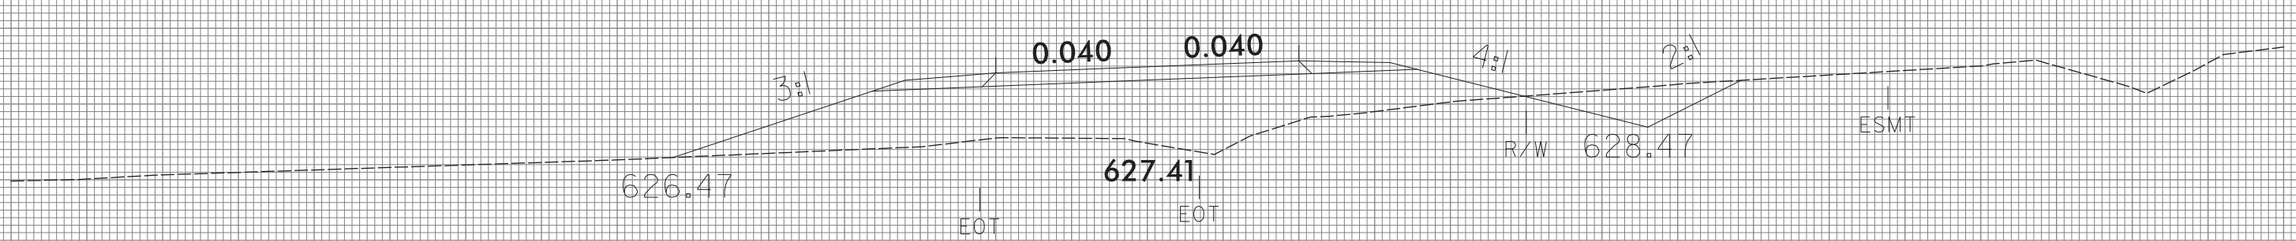

17+00.00

75 70 65 60 55 50 45 40 35 30 25 20 15 10 5 0 5 10 15 20 25 30 35 40 45 50 55 60 65 70 75

2/18/2016
P:\Roadway\XSD\p4405k_rdy_xpl1.dgn
TCA ENGINEERING, INC.

0 2.5 5	PROJ. REFERENCE NO.	SHEET NO.
	P-4405 K	X-6

DGN 0660DEL_P210

70 65 60 55 50 45 40 35 30 25 20 15 10 5 0 5 10 15 20 25 30 35 40 45 50 55 60 65 70 75

650 645 640 635 630 625

3% 0.020 0.001 4% 2%

637.07

EOT EOT R/W ESMT

635.76

18+50.00

650 645 640 635 630 625 620

3% 0.026 0.026 4% 2%

635.25

R/W

631.34

EOT EOT ESMT

18+00.00

75 70 65 60 55 50 45 40 35 30 25 20 15 10 5 0 5 10 15 20 25 30 35 40 45 50 55 60 65 70 75

2/18/2016
P:\Projects\XSC\p4405k_rdy_xpl_1.dgn
CA ENGINEERING, INC.

DGN 0660DEL_P210

0 2.5 5	PROJ. REFERENCE NO.	SHEET NO.
	P-4405 K	X-7

2/18/2016
P:\Projects\XSC\p4405k_rdy_xpl_1.dgn
CA ENGINEERING, INC.

0 2,5 5	PROJ. REFERENCE NO.	SHEET NO.
	P-4405 K	X-8

DGN 0660DEL_P21o

70 65 60 55 50 45 40 35 30 25 20 15 10 5 0 5 10 15 20 25 30 35 40 45 50 55 60 65 70 75

650
645

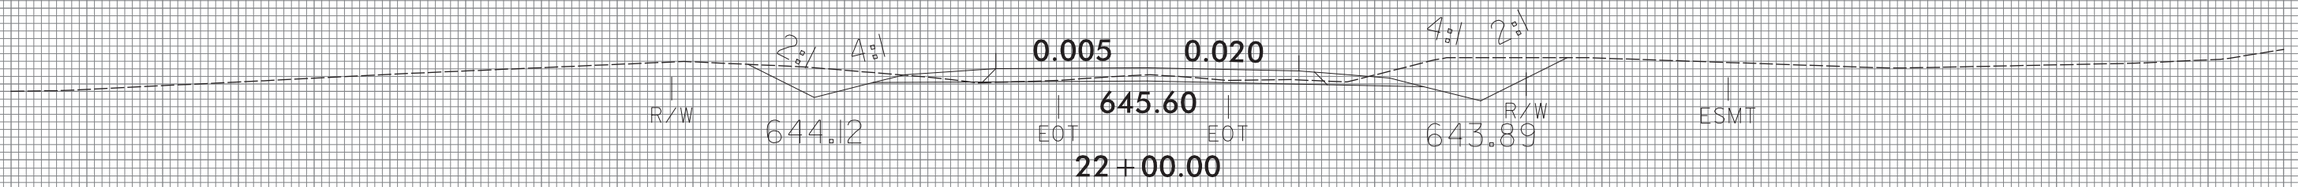

22+00.00

650
645
640

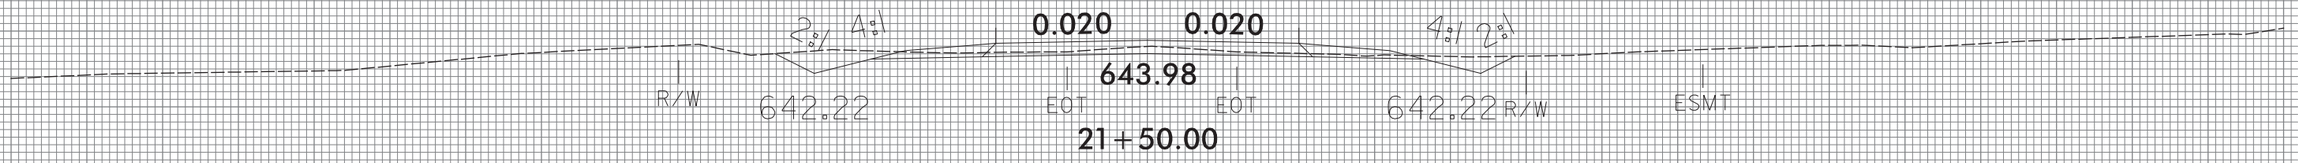

21+50.00

650
645
640
635

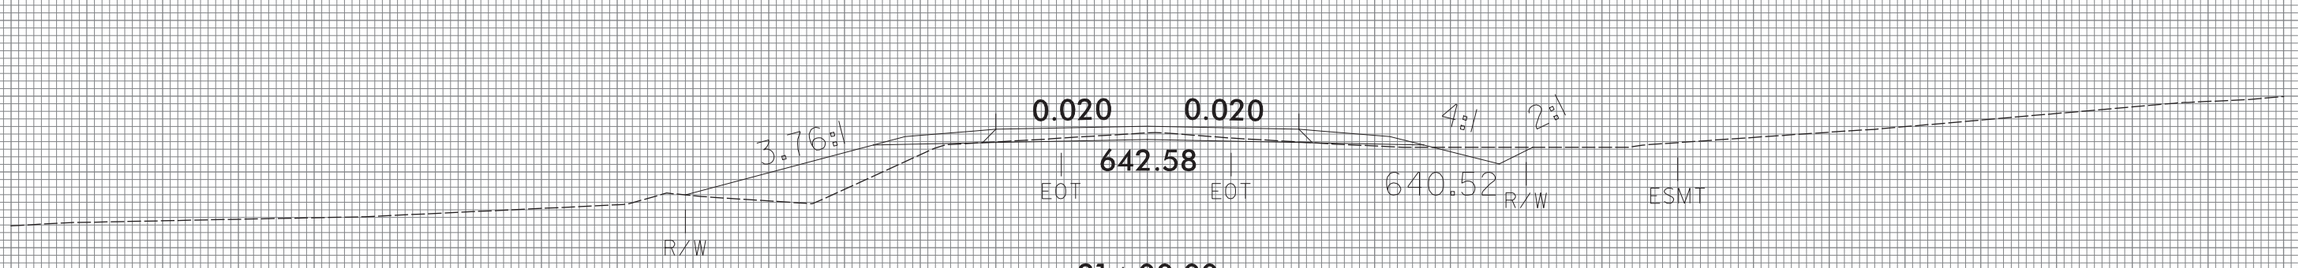

21+00.00

650
645
640
635

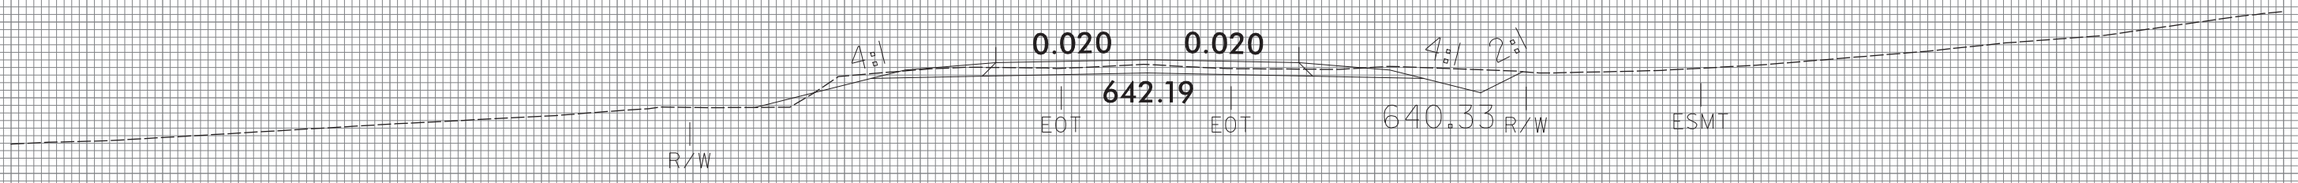

20+67.25

—℄—

75 70 65 60 55 50 45 40 35 30 25 20 15 10 5 0 5 10 15 20 25 30 35 40 45 50 55 60 65 70 75

2/18/2016
P:\Roadway\XSC\p4405k_rdy_xpl_1.dgn
CA ENGINEERING, INC.

DGN 0660DEL_P210

0 2,5 5	PROJ. REFERENCE NO.	SHEET NO.
	P-4405 K	X-9

70 65 60 55 50 45 40 35 30 25 20 15 10 5 0 5 10 15 20 25 30 35 40 45 50 55 60 65 70 75

650 645 640 635

3% 4% 0.040 0.040 4% 2%

ESMT R/W EOT 642.96 EOT R/W 640.11 ESMT

24+00.00

650 645 640

4% 4% 0.040 0.040 4% 2%

EOT 643.42 EOT 642.49 R/W ESMT

23+50.00

650 645

2% 4% 0.040 0.040 4% 2%

R/W 644.06 EOT 645.25 EOT 643.79 R/W ESMT

23+00.00

650 645

2% 4% 0.022 0.022 4% 2%

R/W 645.27 EOT 646.39 EOT 644.58 R/W ESMT

22+50.00

℄

75 70 65 60 55 50 45 40 35 30 25 20 15 10 5 0 5 10 15 20 25 30 35 40 45 50 55 60 65 70 75

2/18/2016
P:\Roadway\ASD\p4405k_rdy_xpl1.dgn
TCA ENGINEERING, INC.

PROJ. REFERENCE NO.	SHEET NO.
P-4405 K	X-10

DGN 0660DEL_P210

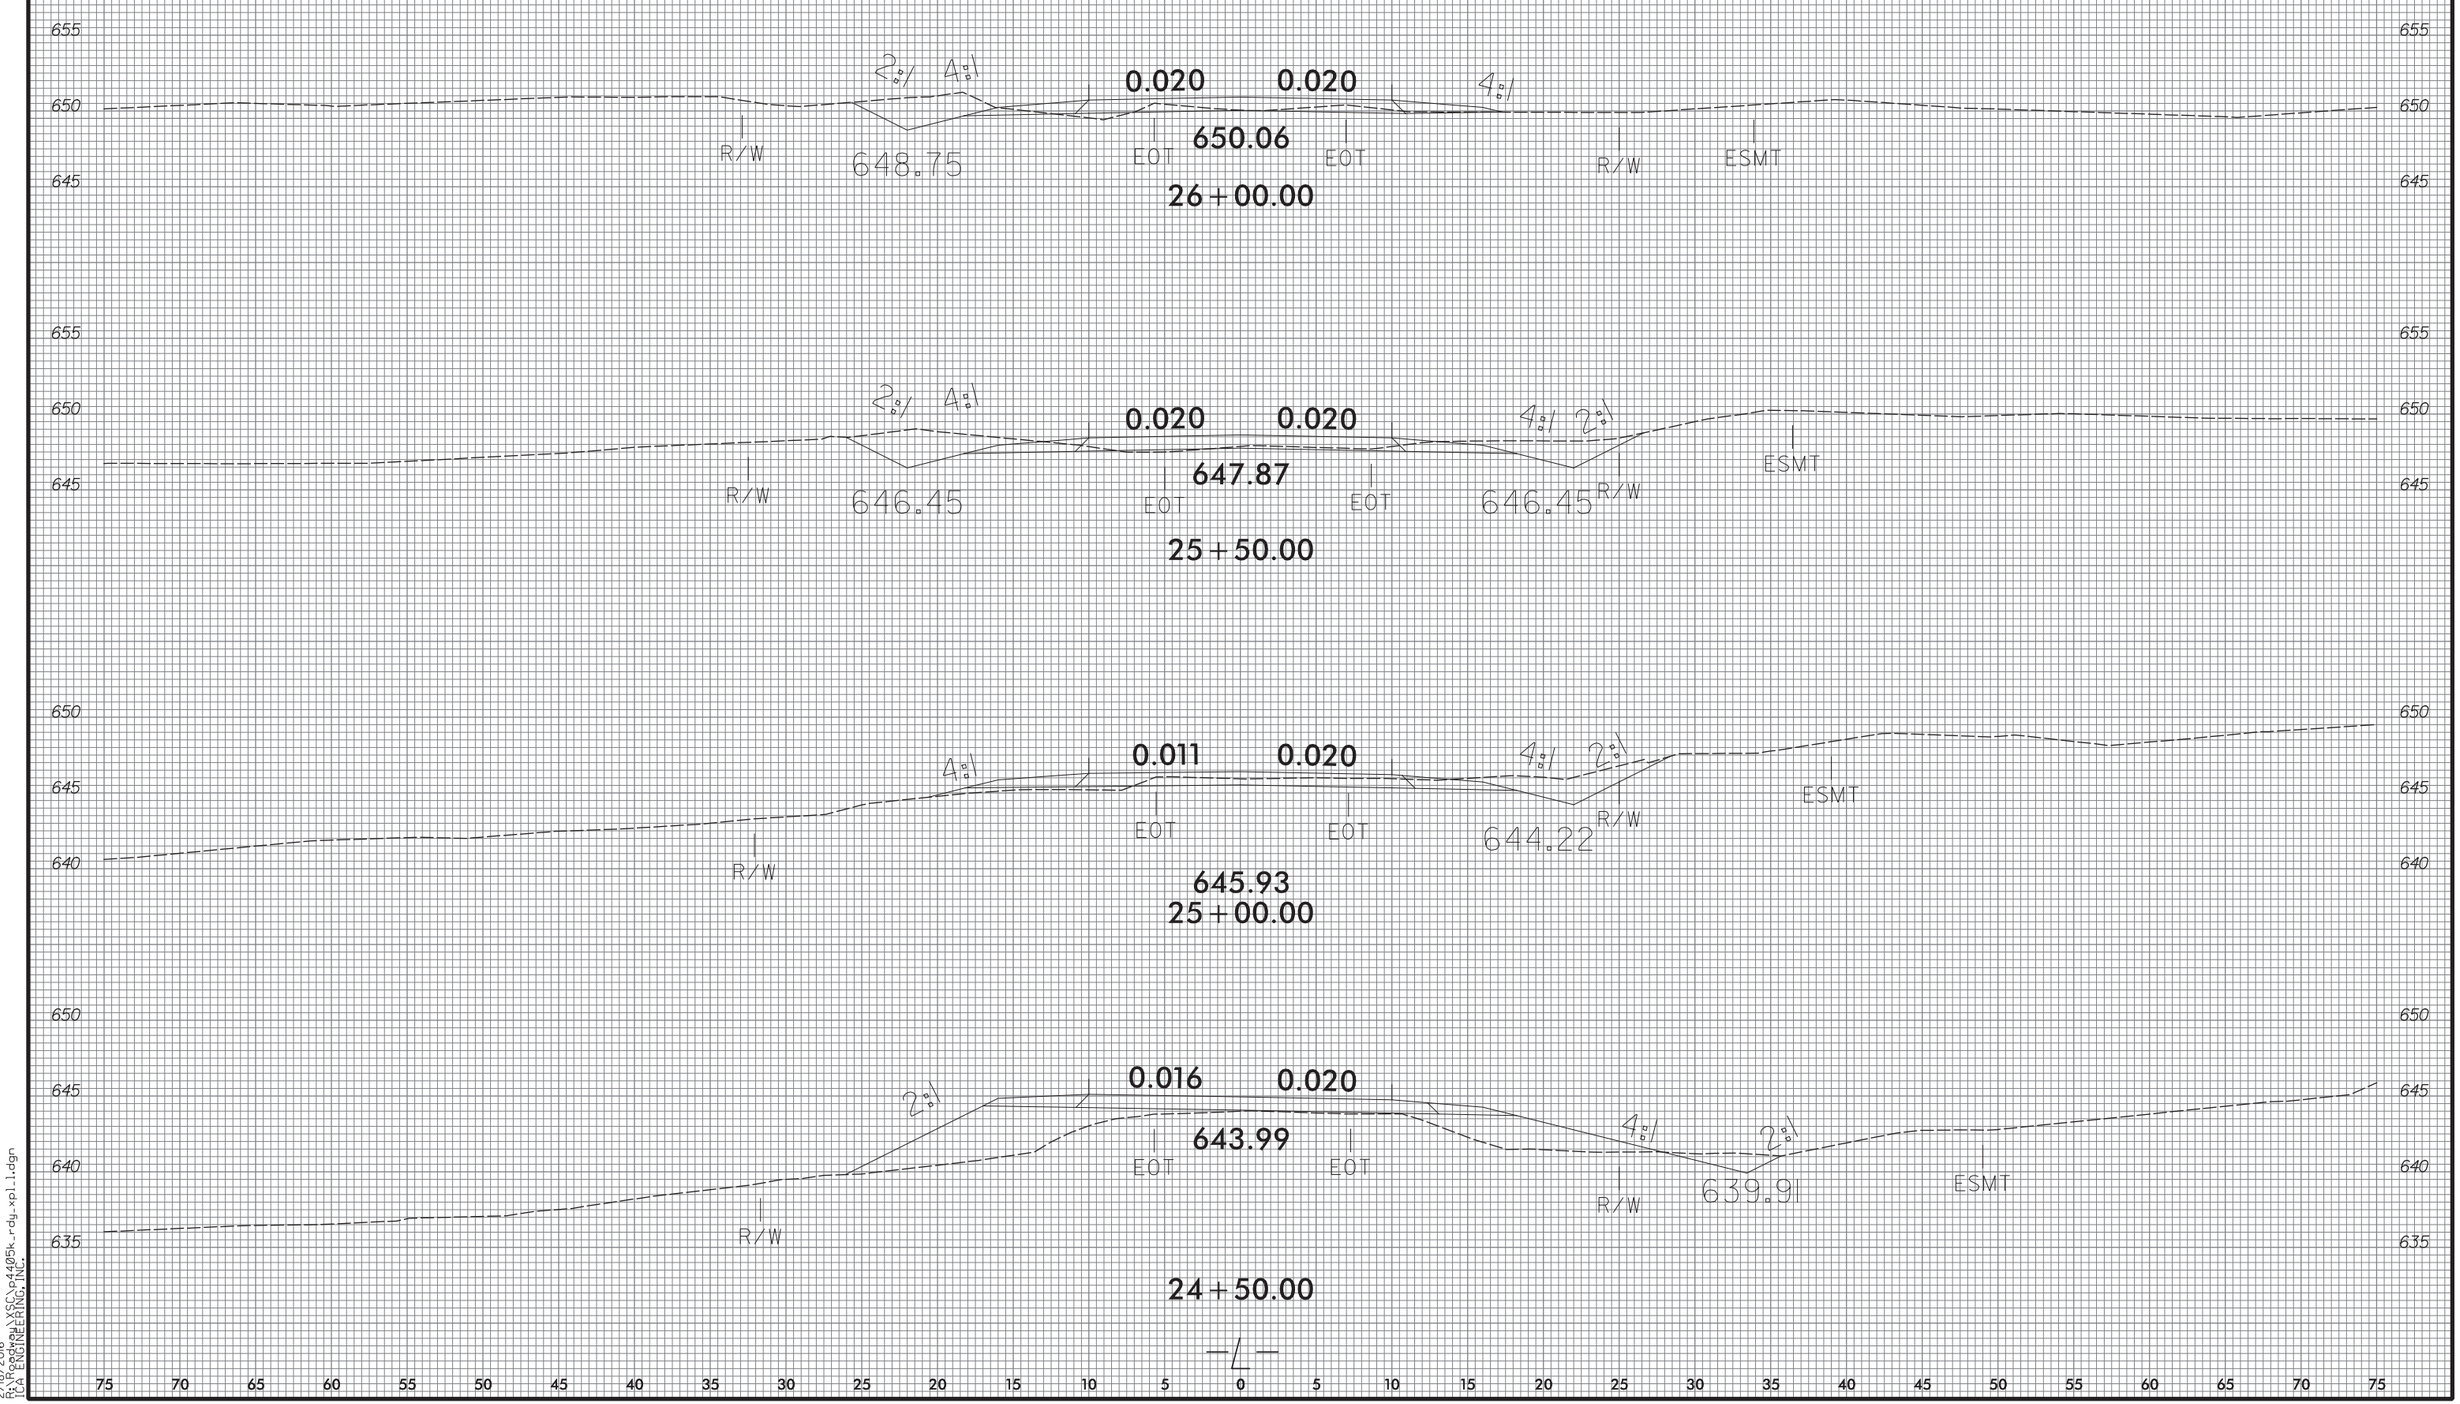

2/18/2016
P:\Projects\XSC\p4405k_rdy_xpl1.dgn
CA ENGINEERING, INC.

0 2.5 5	PROJ. REFERENCE NO.	SHEET NO.
	P-4405 K	X-11

DGN 0660DEL_P21o

70 65 60 55 50 45 40 35 30 25 20 15 10 5 0 5 10 15 20 25 30 35 40 45 50 55 60 65 70 75

660 / 655

R/W — 654.01 — 2% / 4% — 0.020 — EOT — 655.62 — 0.006 — EOT — 4% / R/W — 2% — 654.25 — ESMT

28+50.00

660 / 655

ESMT — R/W — 13.34% — 0.020 — EOT — 655.41 — 0.020 — EOT — 654.69 — 4% / 2% — R/W — ESMT

28+00.00

655 / 650

R/W — ESMT — 8.56% — 0.020 — EOT — 654.22 — 0.020 — EOT — 3% / R/W — ESMT

27+50.00

660 / 655 / 650

R/W — 653.17 — 2% / 4% — 0.020 — EOT — 653.25 — 0.020 — EOT — 3% / R/W — ESMT

27+00.00

655 / 650

R/W — 651.04 — 2% / 4% — 0.020 — EOT — 652.18 — 0.020 — EOT — 4% / R/W — ESMT

26+50.00

—/—

75 70 65 60 55 50 45 40 35 30 25 20 15 10 5 0 5 10 15 20 25 30 35 40 45 50 55 60 65 70 75

2/18/2016
R:\Projects\LXSC\p4405k_rdy_xpl1.dgn
RICA ENGINEERING, INC.

0 2.5 5	PROJ. REFERENCE NO.	SHEET NO.
	P-4405 K	X-12

DGN 0660DEL_P210

70 65 60 55 50 45 40 35 30 25 20 15 10 5 0 5 10 15 20 25 30 35 40 45 50 55 60 65 70 75

650
645

2% 4:1 | 0.040 | 0.040 | 2%

PUE | R/W 646.54 | 646.20 | R/W | ESMT

30+50.00

655
650
645

2% 4:1 | 0.040 | 0.040 | 3%

PUE | R/W 647.83 | 649.11 | R/W | EOT | ESMT | EOT

30+00.00

660
655
650

2% 4:1 | 0.040 | 0.040 | 4% 2:1

ESMT | R/W | EOT 649.79 | 651.70 | EOT | R/W 650.95 | PUE | ESMT

29+50.00

660
655
650

2% 4:1 | 0.022 | 0.022 | 4% 2:1

R/W | EOT 652.36 | 654.21 | EOT | R/W 653.05 | ESMT

29+00.00

—℄—

75 70 65 60 55 50 45 40 35 30 25 20 15 10 5 0 5 10 15 20 25 30 35 40 45 50 55 60 65 70 75

2/18/2016
R:\Roadway\XSC\p4405k_rdy_xpl_1.dgn
CA ENGINEERING, INC.

DGN 0660DEL_P21o

0 2,5 5	PROJ. REFERENCE NO.	SHEET NO.
	P-4405 K	X-13

70 65 60 55 50 45 40 35 30 25 20 15 10 5 0 5 10 15 20 25 30 35 40 45 50 55 60 65 70 75

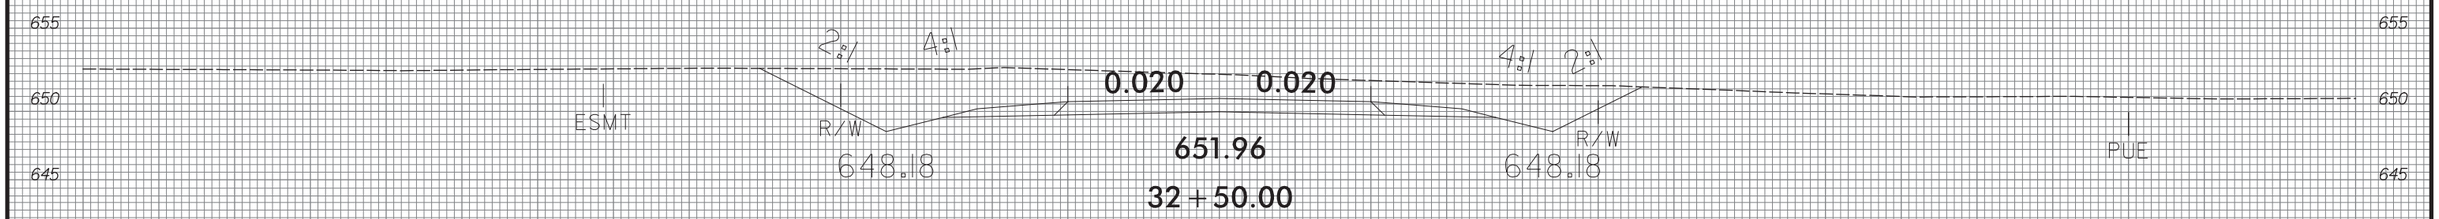

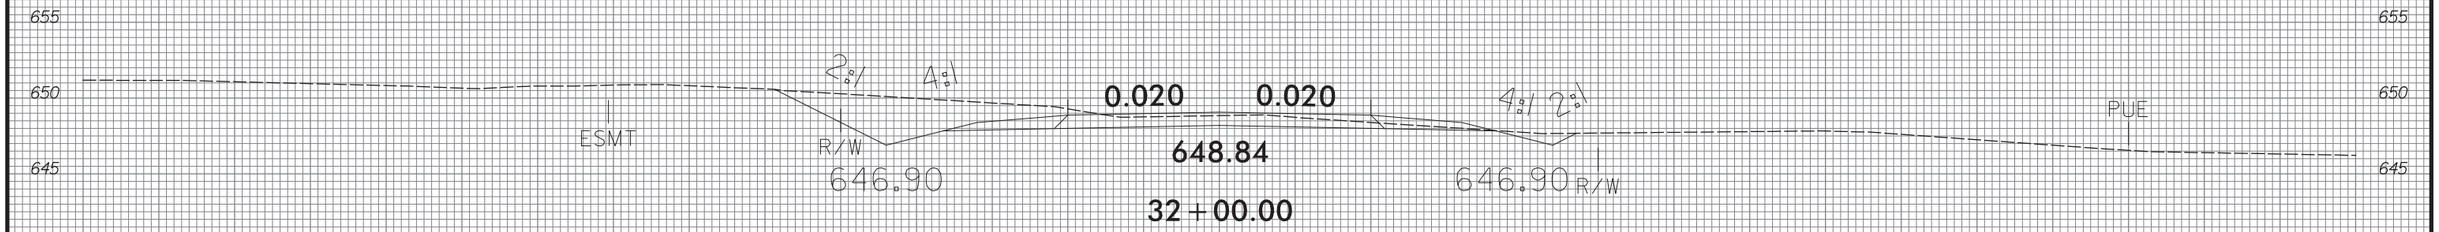

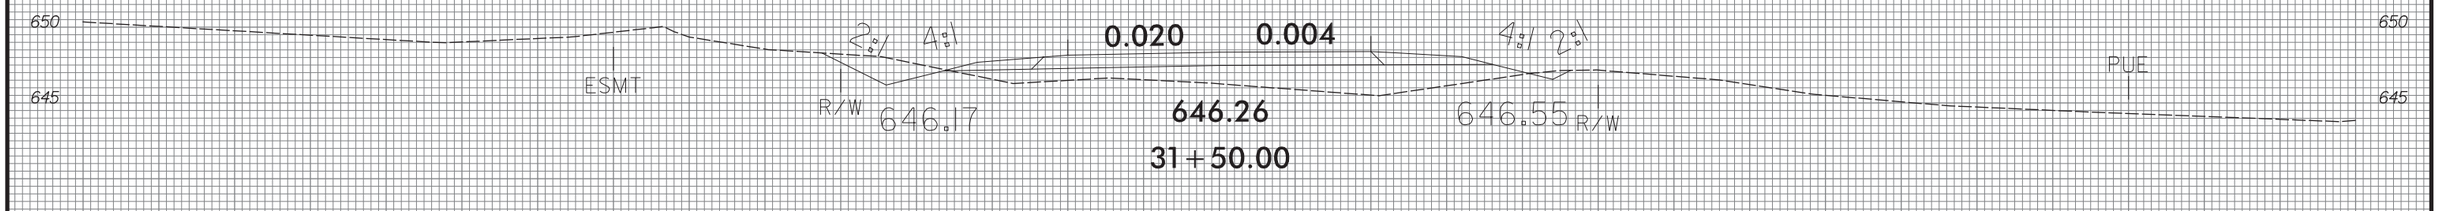

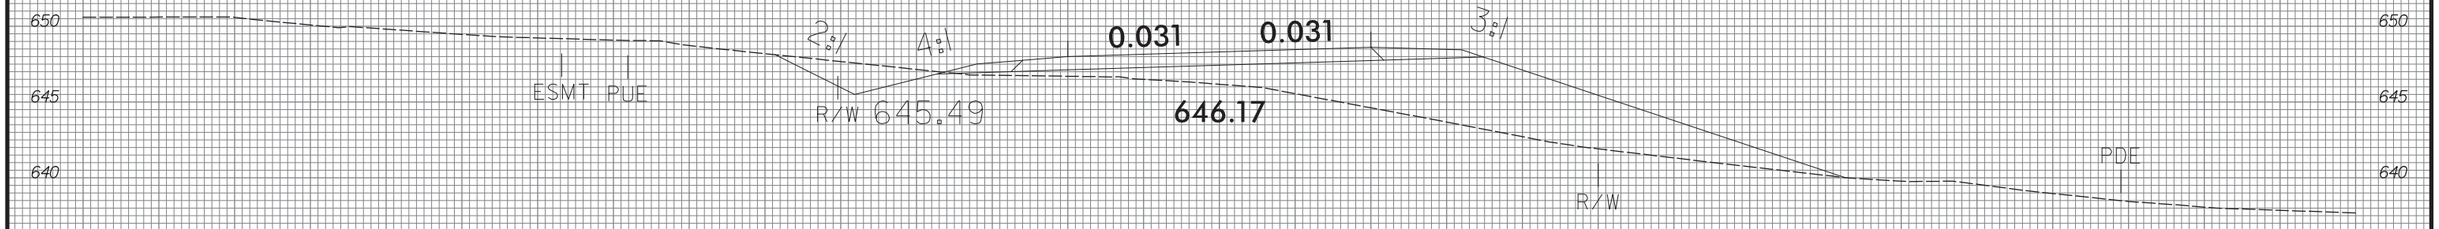

—℄—

75 70 65 60 55 50 45 40 35 30 25 20 15 10 5 0 5 10 15 20 25 30 35 40 45 50 55 60 65 70 75

2/18/2016
R:\Projects\XSG\p4405k_rdy_xpl_1.dgn
CA ENGINEERING, INC.

0 2.5 5	PROJ. REFERENCE NO.	SHEET NO.
	P-4405 K	X-14

DGN 0660DEL_P210

70 65 60 55 50 45 40 35 30 25 20 15 10 5 0 5 10 15 20 25 30 35 40 45 50 55 60 65 70 75

650 645 640

2% 4% 0.020 0.020 4%

PDE 64.48 R/W

642.85
34+50.00

R/W PUE

650 645

2% 4% 0.020 0.020 4%

PDE R/W 645.89

647.33
34+00.00

645.89 R/W PUE

655 650 645

ESMT 2% 4% 0.020 0.020 4% 2%

R/W 647.92

652.06
33+50.00

R/W 647.92 PUE

655 650 645

ESMT 2% 4% 0.020 0.020 4% 2%

R/W 648.69

653.49
33+00.00

R/W 648.69 PUE

—/—

75 70 65 60 55 50 45 40 35 30 25 20 15 10 5 0 5 10 15 20 25 30 35 40 45 50 55 60 65 70 75

2/18/2016
R:\Projects\XSC\P4405k_rdy_xpl1.dgn
RCA ENGINEERING, INC.

DGN 0660DEL_P21o

0 2,5 5	PROJ. REFERENCE NO.	SHEET NO.
	P-4405 K	X-15

70 65 60 55 50 45 40 35 30 25 20 15 10 5 0 5 10 15 20 25 30 35 40 45 50 55 60 65 70 75

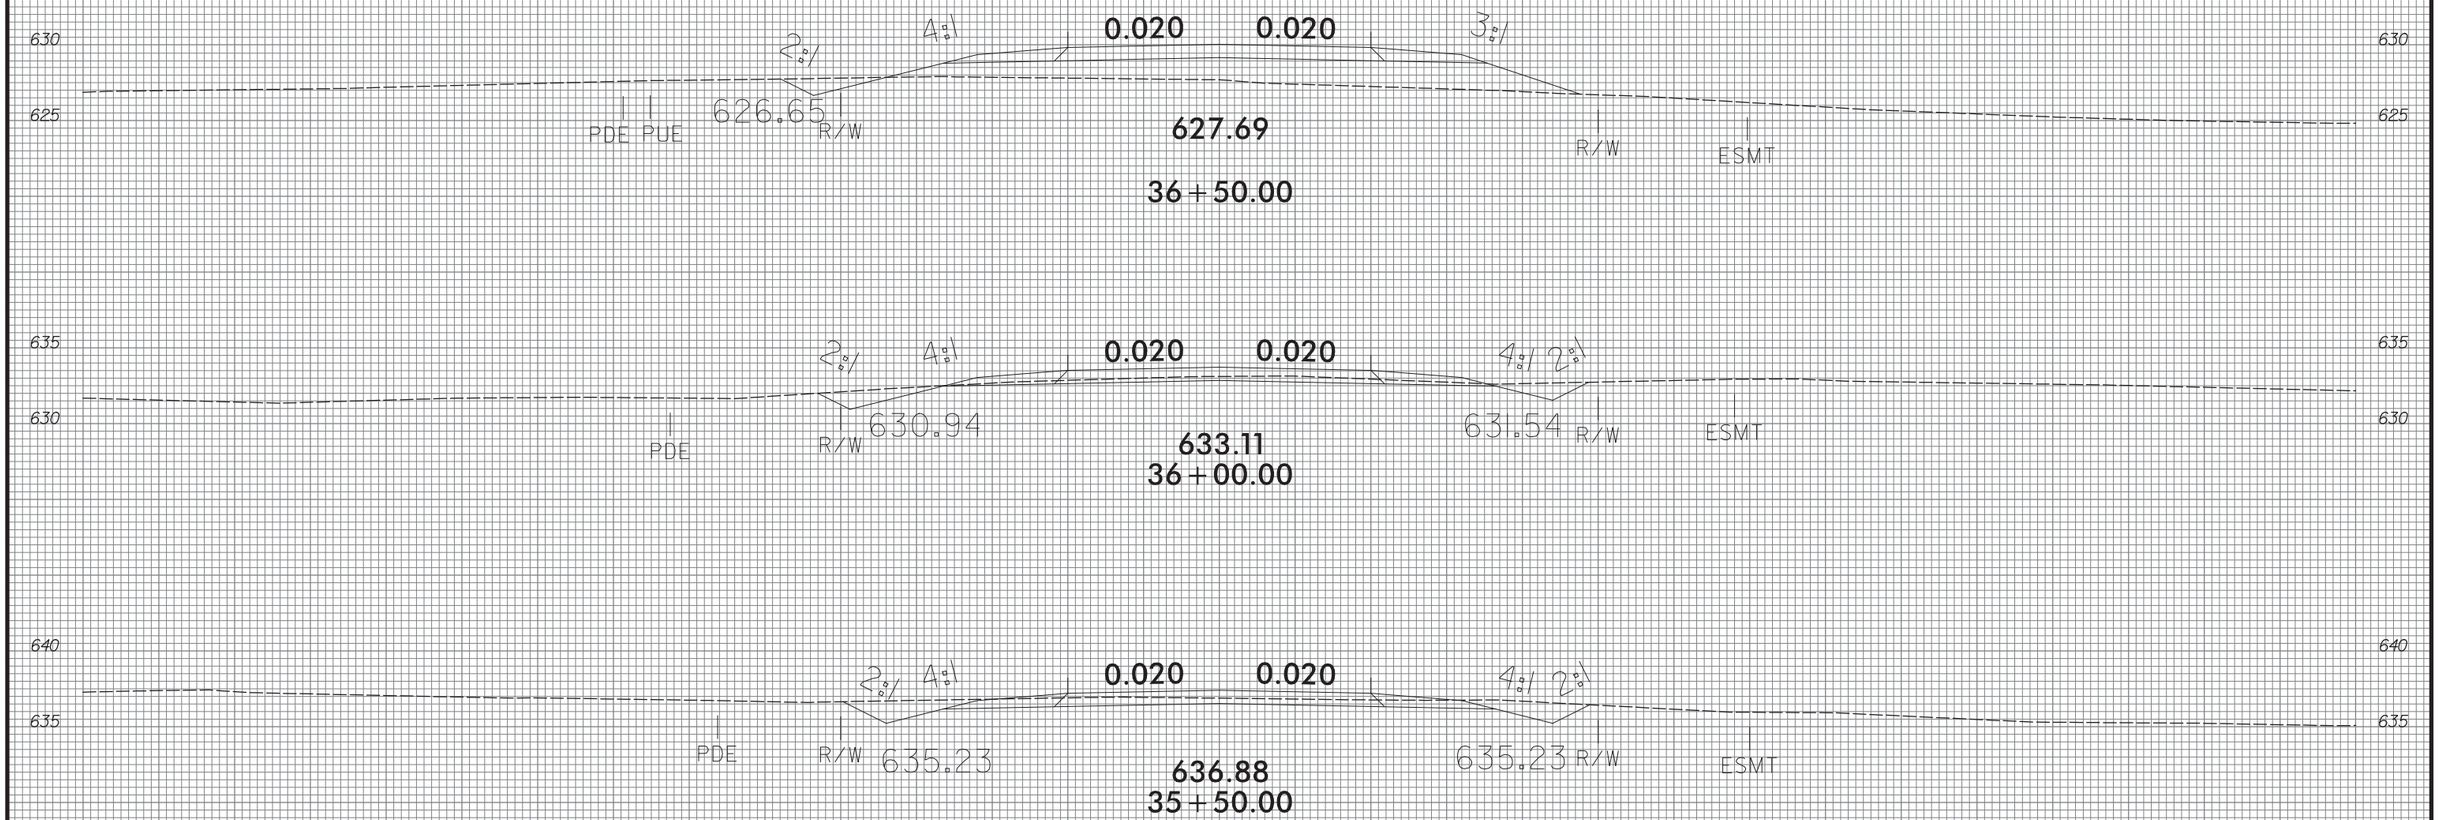

75 70 65 60 55 50 45 40 35 30 25 20 15 10 5 0 5 10 15 20 25 30 35 40 45 50 55 60 65 70 75

2/18/2016
P:\Projects\XSC\p4405k_rdy_xpl1.dgn
TCA ENGINEERING, INC.

DGN 0660DEL_P210

0 2.5 5	PROJ. REFERENCE NO.	SHEET NO.
	P-4405 K	X-16

70 65 60 55 50 45 40 35 30 25 20 15 10 5 0 5 10 15 20 25 30 35 40 45 50 55 60 65 70 75

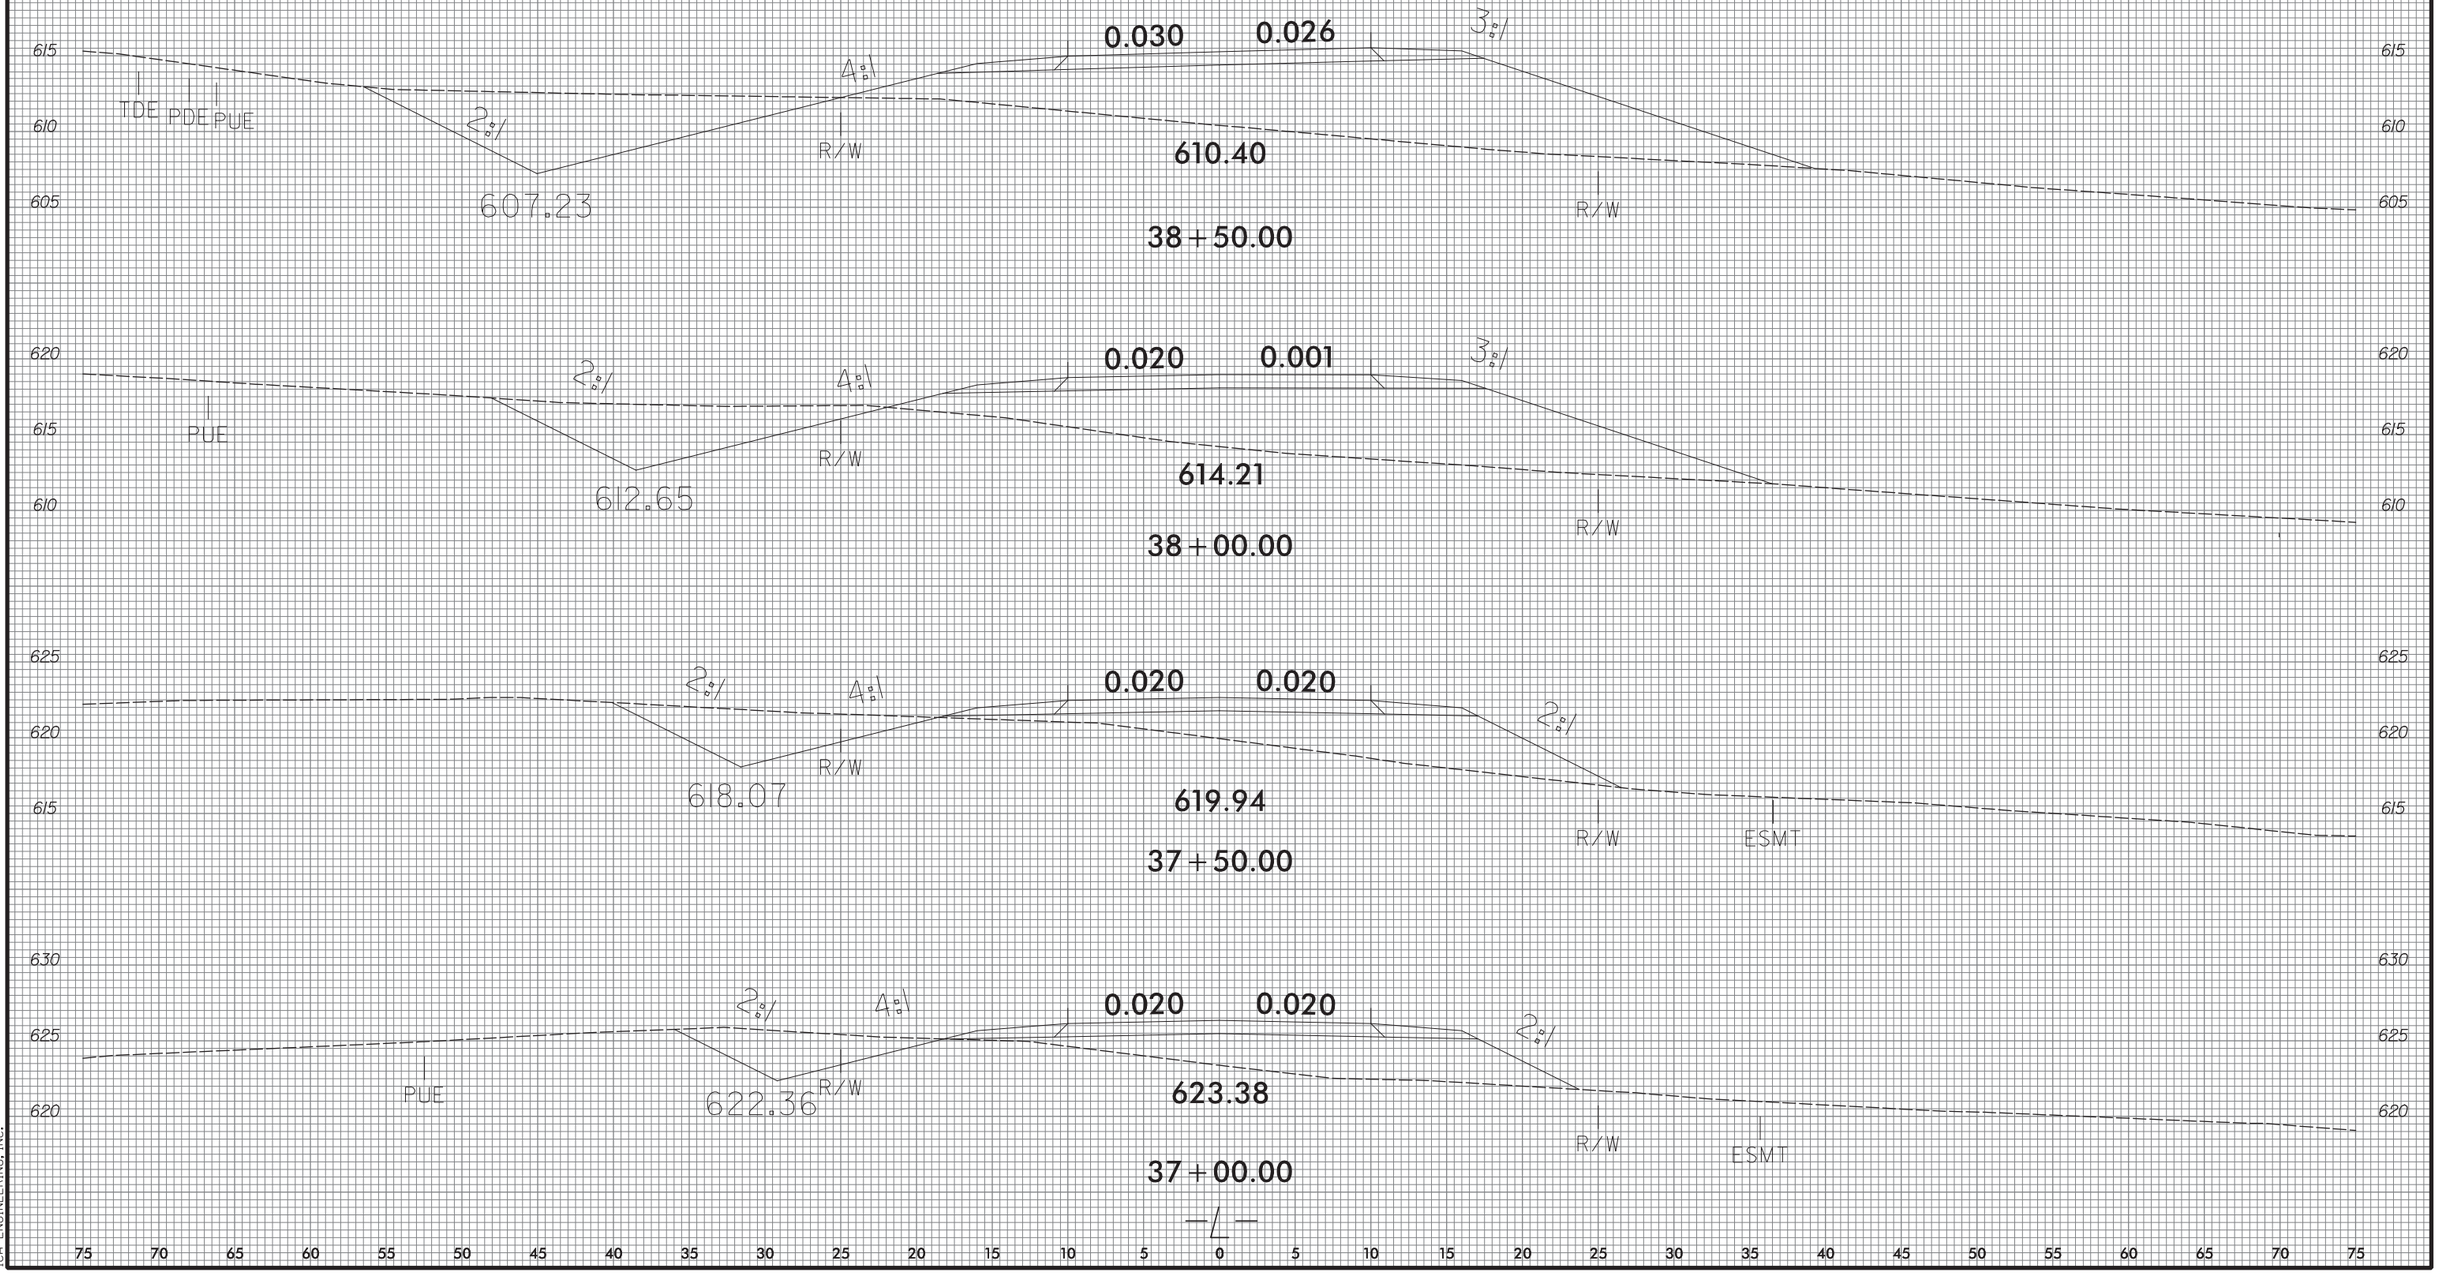

75 70 65 60 55 50 45 40 35 30 25 20 15 10 5 0 5 10 15 20 25 30 35 40 45 50 55 60 65 70 75

2/18/2016
P:\Projects\ASD\p4405k_rdy_xpl1.dgn
TCA ENGINEERING, INC.

0660DEL_P210
DGN

0 2.5 5	PROJ. REFERENCE NO.	SHEET NO.
	P-4405 K	X-17

70 65 60 55 50 45 40 35 30 25 20 15 10 5 0 5 10 15 20 25 30 35 40 45 50 55 60 65 70 75

615 610 605 600

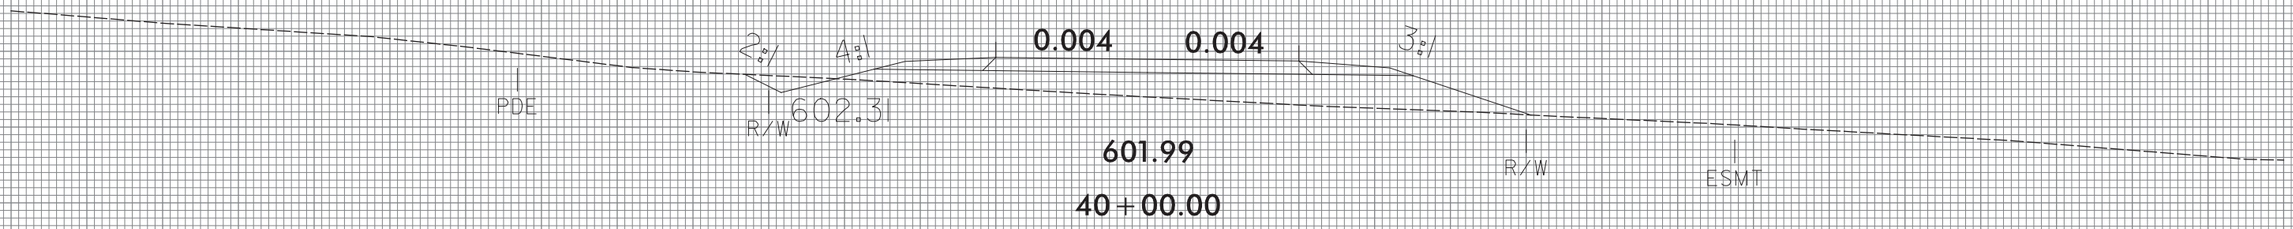

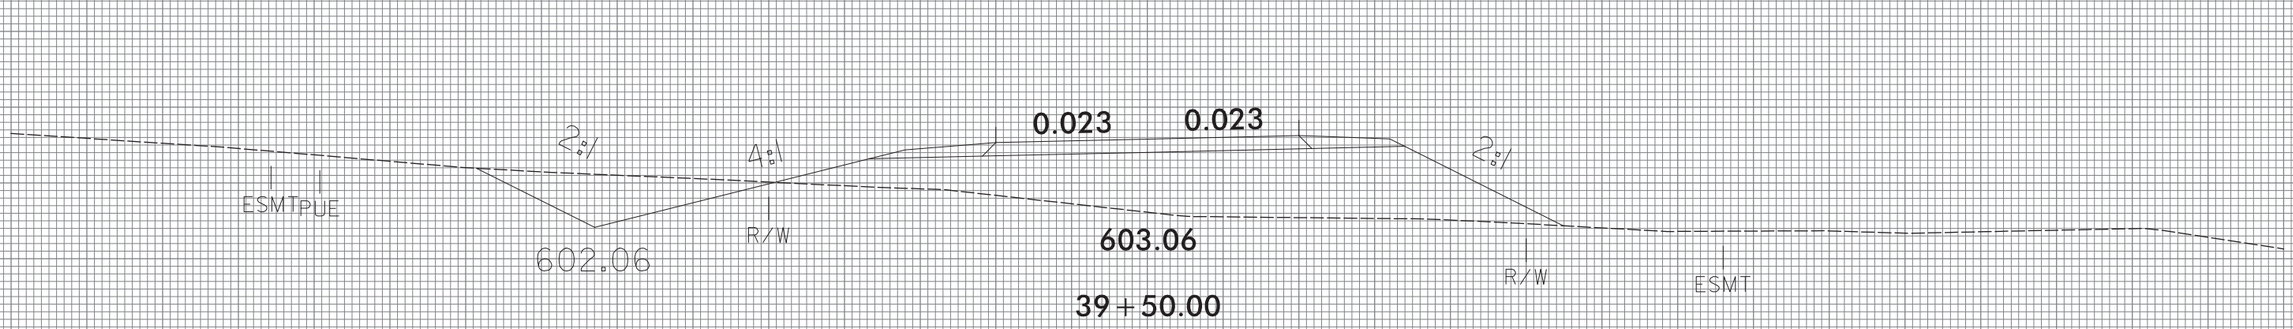

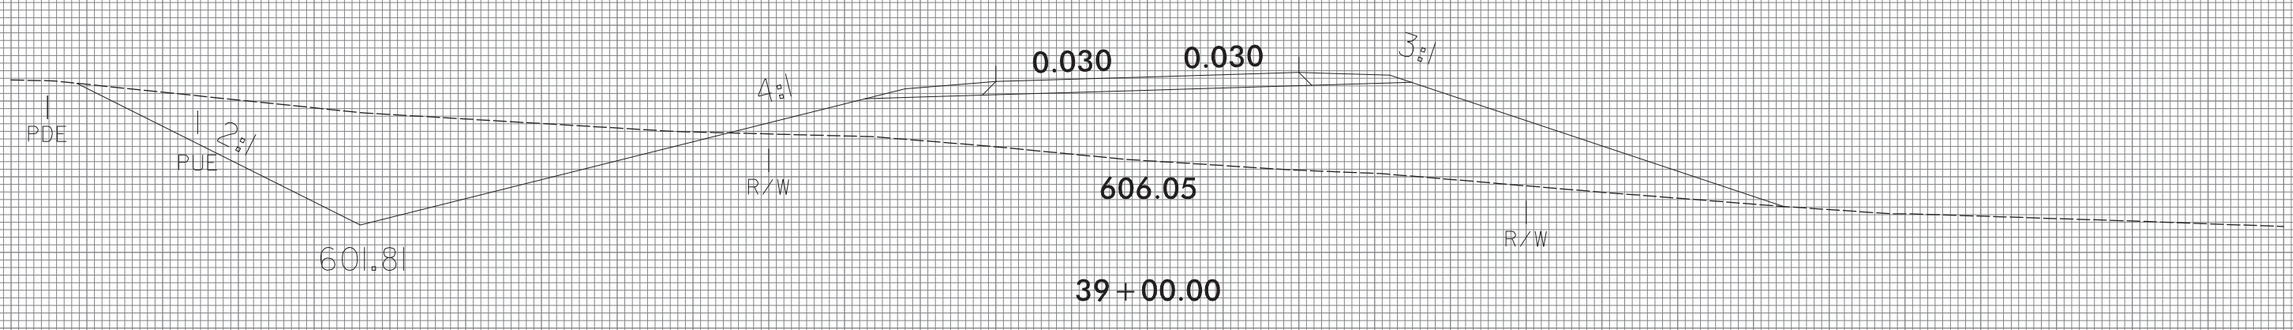

75 70 65 60 55 50 45 40 35 30 25 20 15 10 5 0 5 10 15 20 25 30 35 40 45 50 55 60 65 70 75

—L—

2/18/2016
RA Rodgers
C:\Projects\SGC\p4405k_rdy_xpl_1.dgn
CA ENGINEERING, INC.

DGN 0660DEL_P210

0 2.5 5	PROJ. REFERENCE NO.	SHEET NO.
	P-4405 K	X-18

70 65 60 55 50 45 40 35 30 25 20 15 10 5 0 5 10 15 20 25 30 35 40 45 50 55 60 65 70 75

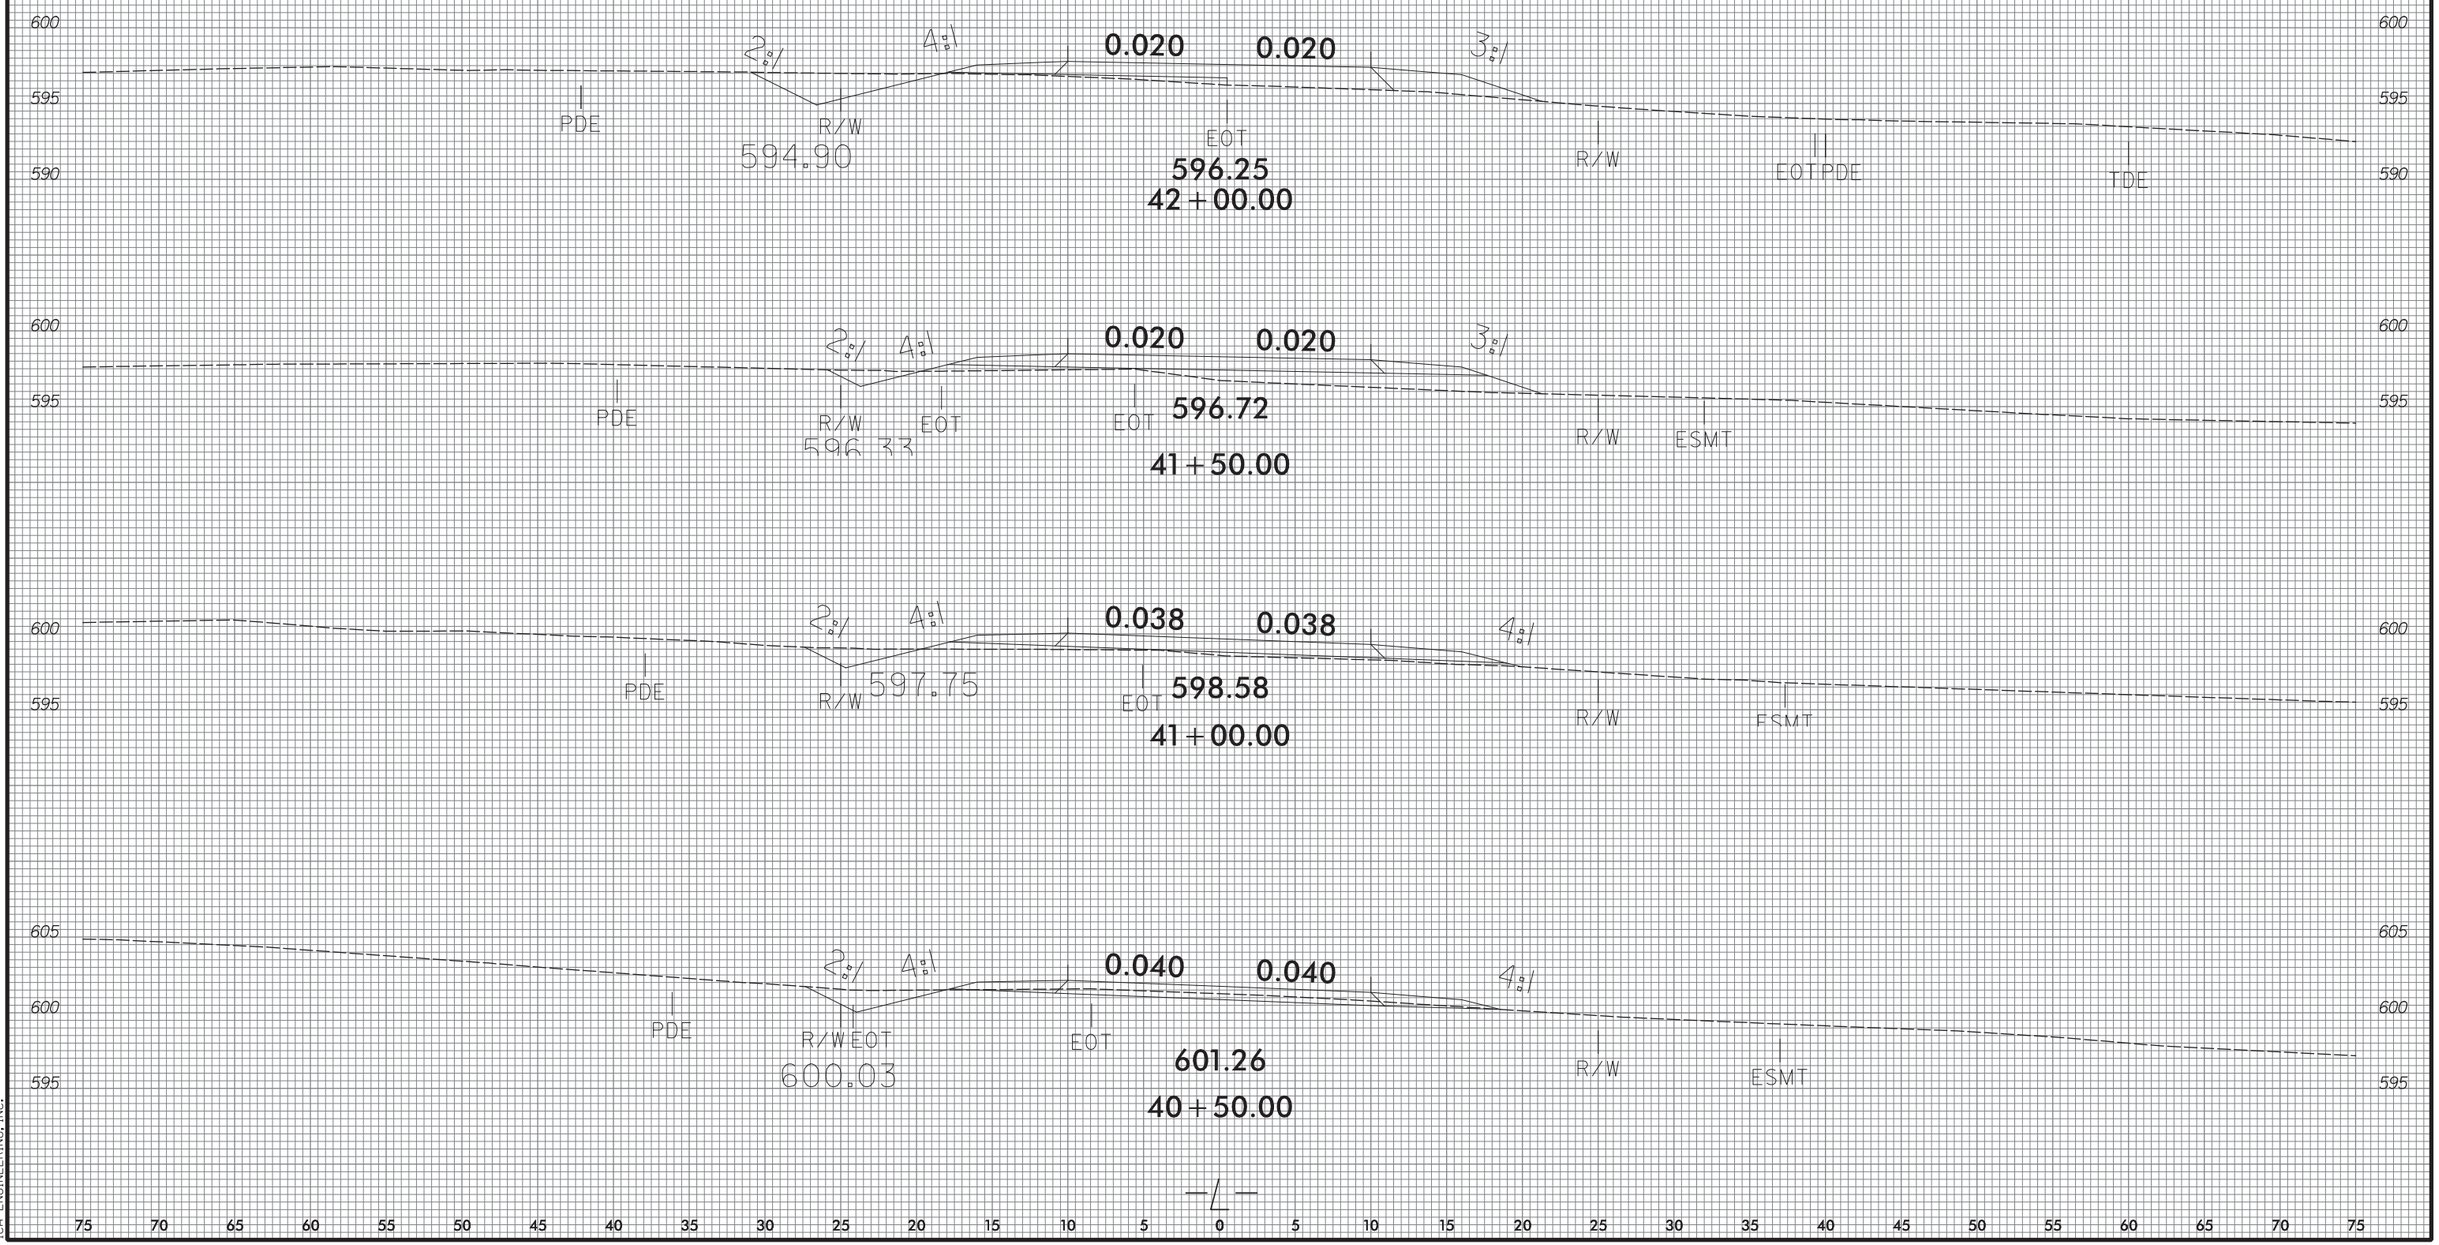

2/18/2016
P:\Projects\XSG\p4405k_rdy_xpl1.dgn
CA ENGINEERING, INC.

DGN 0660DEL_P210

0 2.5 5	PROJ. REFERENCE NO.	SHEET NO.
	P-4405 K	X-19

70 65 60 55 50 45 40 35 30 25 20 15 10 5 0 5 10 15 20 25 30 35 40 45 50 55 60 65 70 75

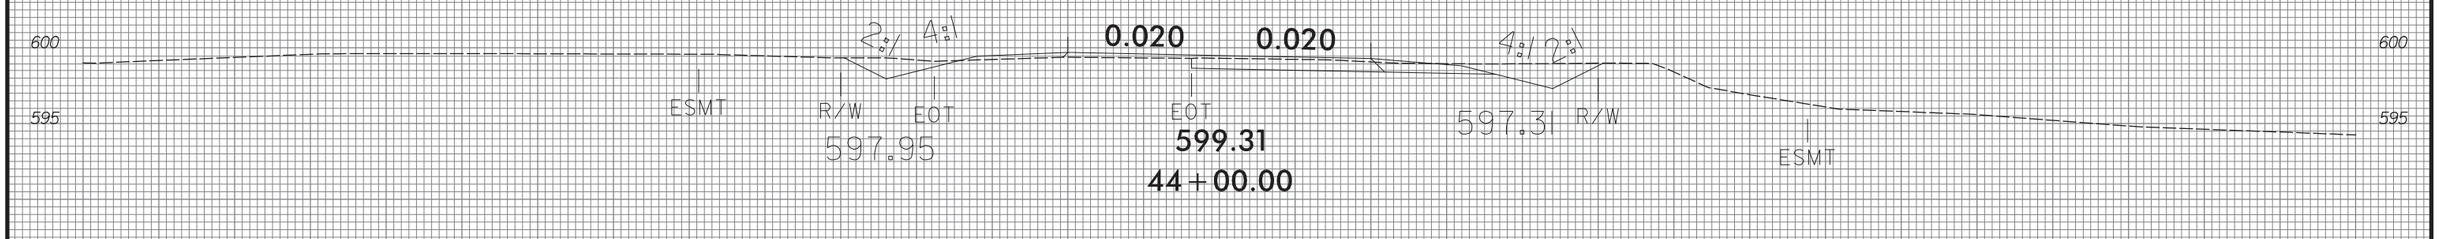

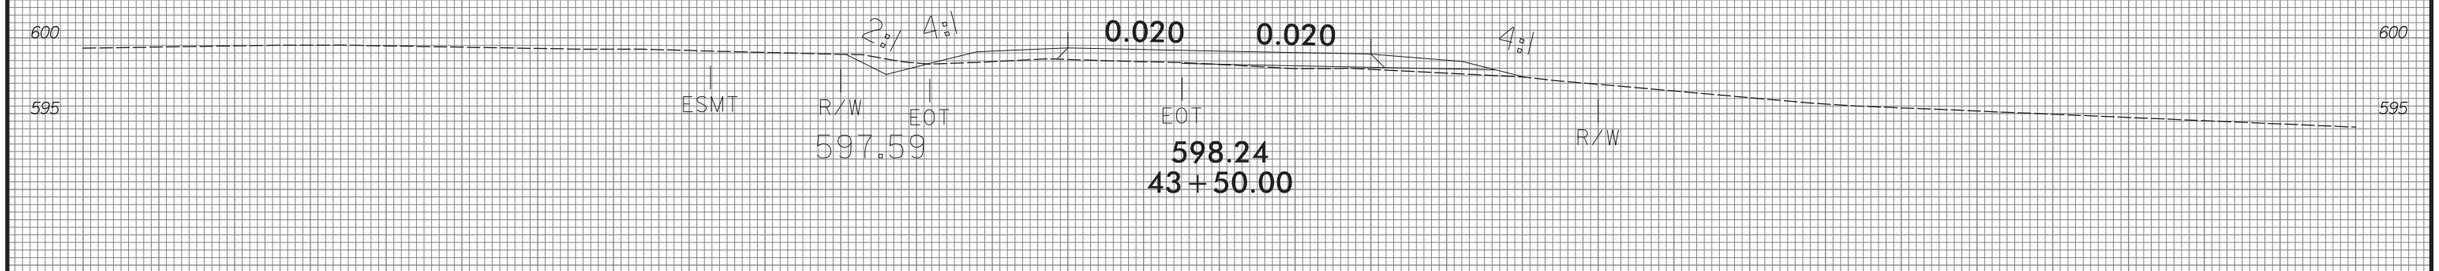

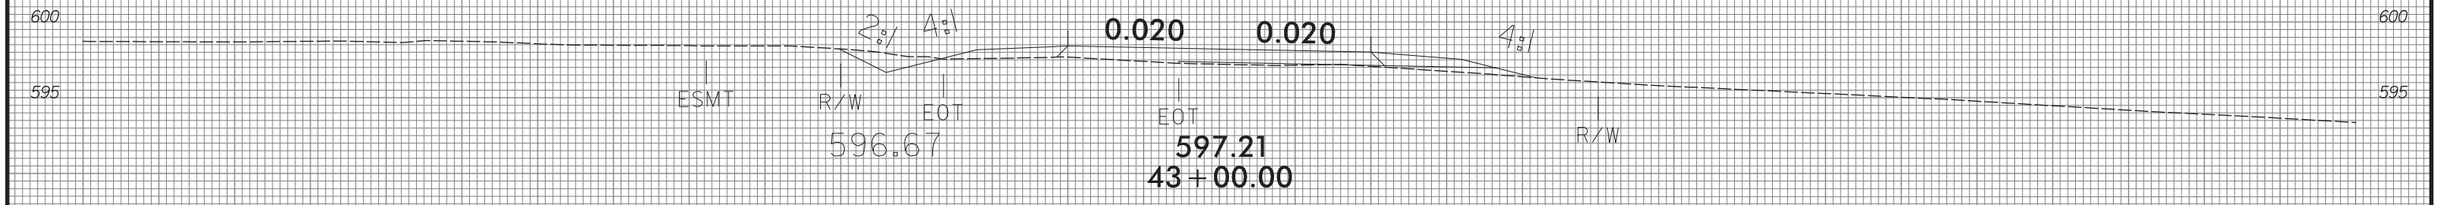

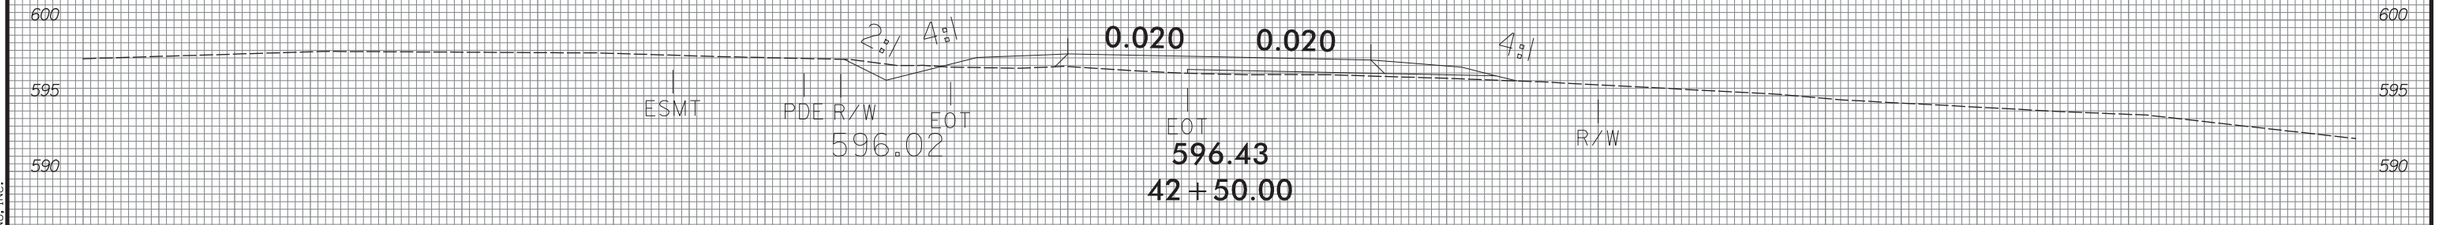

—L—

75 70 65 60 55 50 45 40 35 30 25 20 15 10 5 0 5 10 15 20 25 30 35 40 45 50 55 60 65 70 75

2/18/2016
P:\Projects\DEL\P4405K_rdy_xpl1.dgn
TCA ENGINEERING, INC.

0 2.5 5	PROJ. REFERENCE NO.	SHEET NO.
	P-4405 K	X-20

DGN 0660DEL_P21o

70 65 60 55 50 45 40 35 30 25 20 15 10 5 0 5 10 15 20 25 30 35 40 45 50 55 60 65 70 75

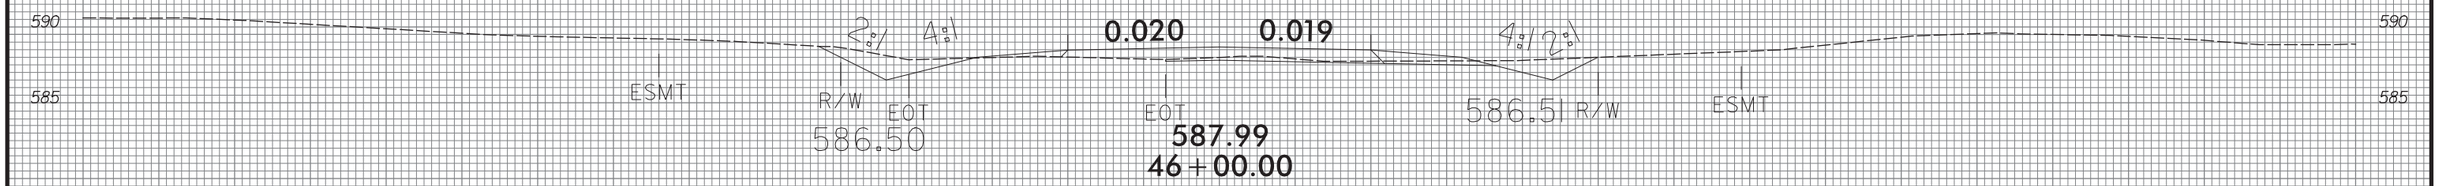

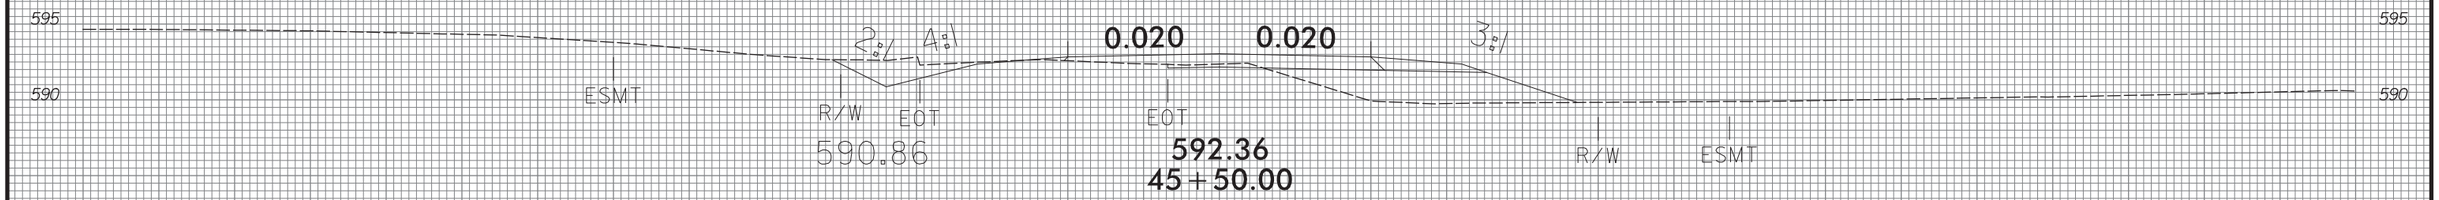

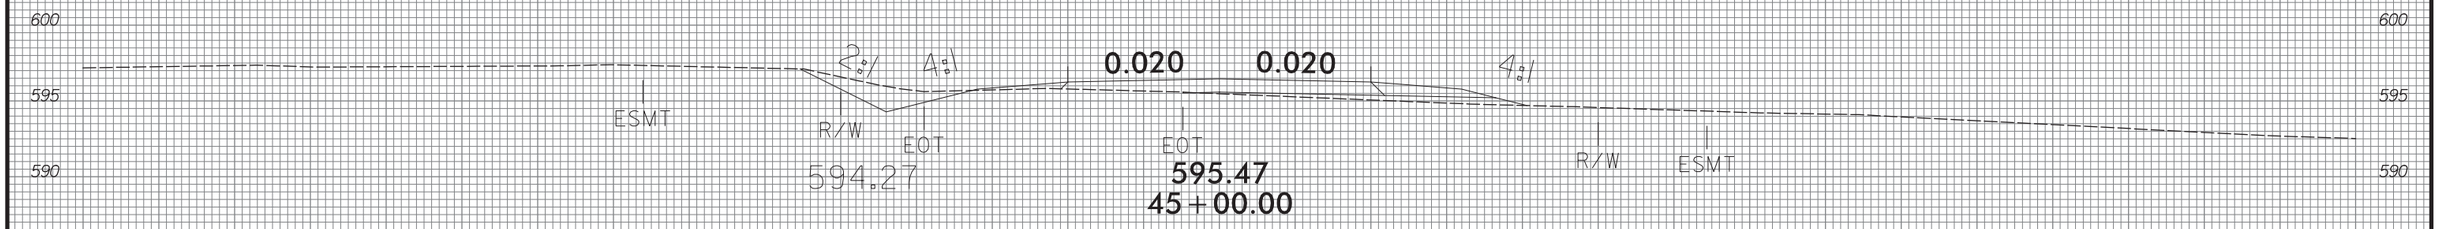

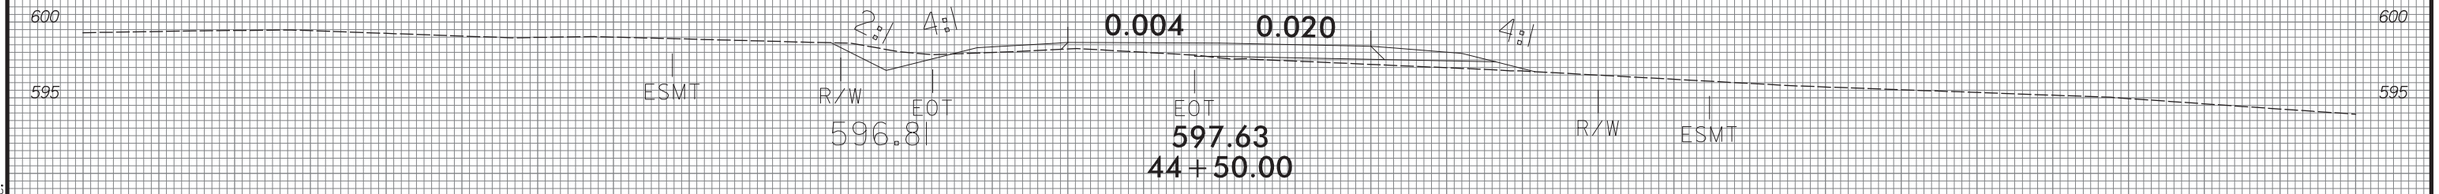

—℄—

75 70 65 60 55 50 45 40 35 30 25 20 15 10 5 0 5 10 15 20 25 30 35 40 45 50 55 60 65 70 75

2/18/2016
R:\Projects\XSC\p4405k_rdy_xpl_1.dgn
CA ENGINEERING, INC.

0 2,5 5	PROJ. REFERENCE NO.	SHEET NO.
	P-4405 K	X-21

DGN 0660DEL_P21o

70 65 60 55 50 45 40 35 30 25 20 15 10 5 0 5 10 15 20 25 30 35 40 45 50 55 60 65 70 75

580 575 570 565

ESMT | 2% | 4% | R/W 569.64 | 0.040 | EOT 570.74 48+00.00 | 0.040 | 4% | 2% | R/W 569.98 | EOT | PDE | ESMT

580 575 570

ESMT | 2% | 4% | 575.36 | R/W | EOT | 0.040 | 573.23 | EOT 573.56 47+50.00 | 0.040 | 3% | R/W

580 575

ESMT | 2% | 4% | 575.36 | R/W | EOT | 0.035 | 577.07 | EOT 47+00.00 | 0.035 | 3% | R/W | PUE

585 580

ESMT | 2% | 4% | 580.93 | R/W | EOT | 0.020 | 581.91 | EOT 46+50.00 | 0.008 | 4% | R/W | ESMT

℄

75 70 65 60 55 50 45 40 35 30 25 20 15 10 5 0 5 10 15 20 25 30 35 40 45 50 55 60 65 70 75

2/18/2016
P:\Roadway\XSC\p4405k_rdy_xpl1.dgn
TCA ENGINEERING, INC.

DGN 0660DEL_P21o

0 2.5 5	PROJ. REFERENCE NO.	SHEET NO.
	P-4405 K	X-22

70 65 60 55 50 45 40 35 30 25 20 15 10 5 0 5 10 15 20 25 30 35 40 45 50 55 60 65 70 75

570 565 560

ESMT | R/W 562.33 | 2% | 4% | 0.020 | 0.020 | EOT | 563.32 | EOT | 2% | R/W

49+50.00

575 570 565

ESMT | R/W 564.61 | 2% | 4% | 0.020 | 0.020 | EOT | 565.26 | EOT | 4% | R/W 563.53 | 2% | PDE

49+00.00

580 575 570 565

ESMT | R/W 566.89 | 2% | 4% | 0.024 | 0.024 | EOT | 568.13 | EOT | 4% | R/W 566.76 | 2% | PDE | PUE | ESMT

48+50.00

—℄—

75 70 65 60 55 50 45 40 35 30 25 20 15 10 5 0 5 10 15 20 25 30 35 40 45 50 55 60 65 70 75

2/18/2016
R:\Projects\SCS\p4405k_rdy_xpl_1.dgn
CA ENGINEERING, INC.

0 2.5 5	PROJ. REFERENCE NO.	SHEET NO.
	P-4405 K	X-23

DGN 0660DEL_P21o

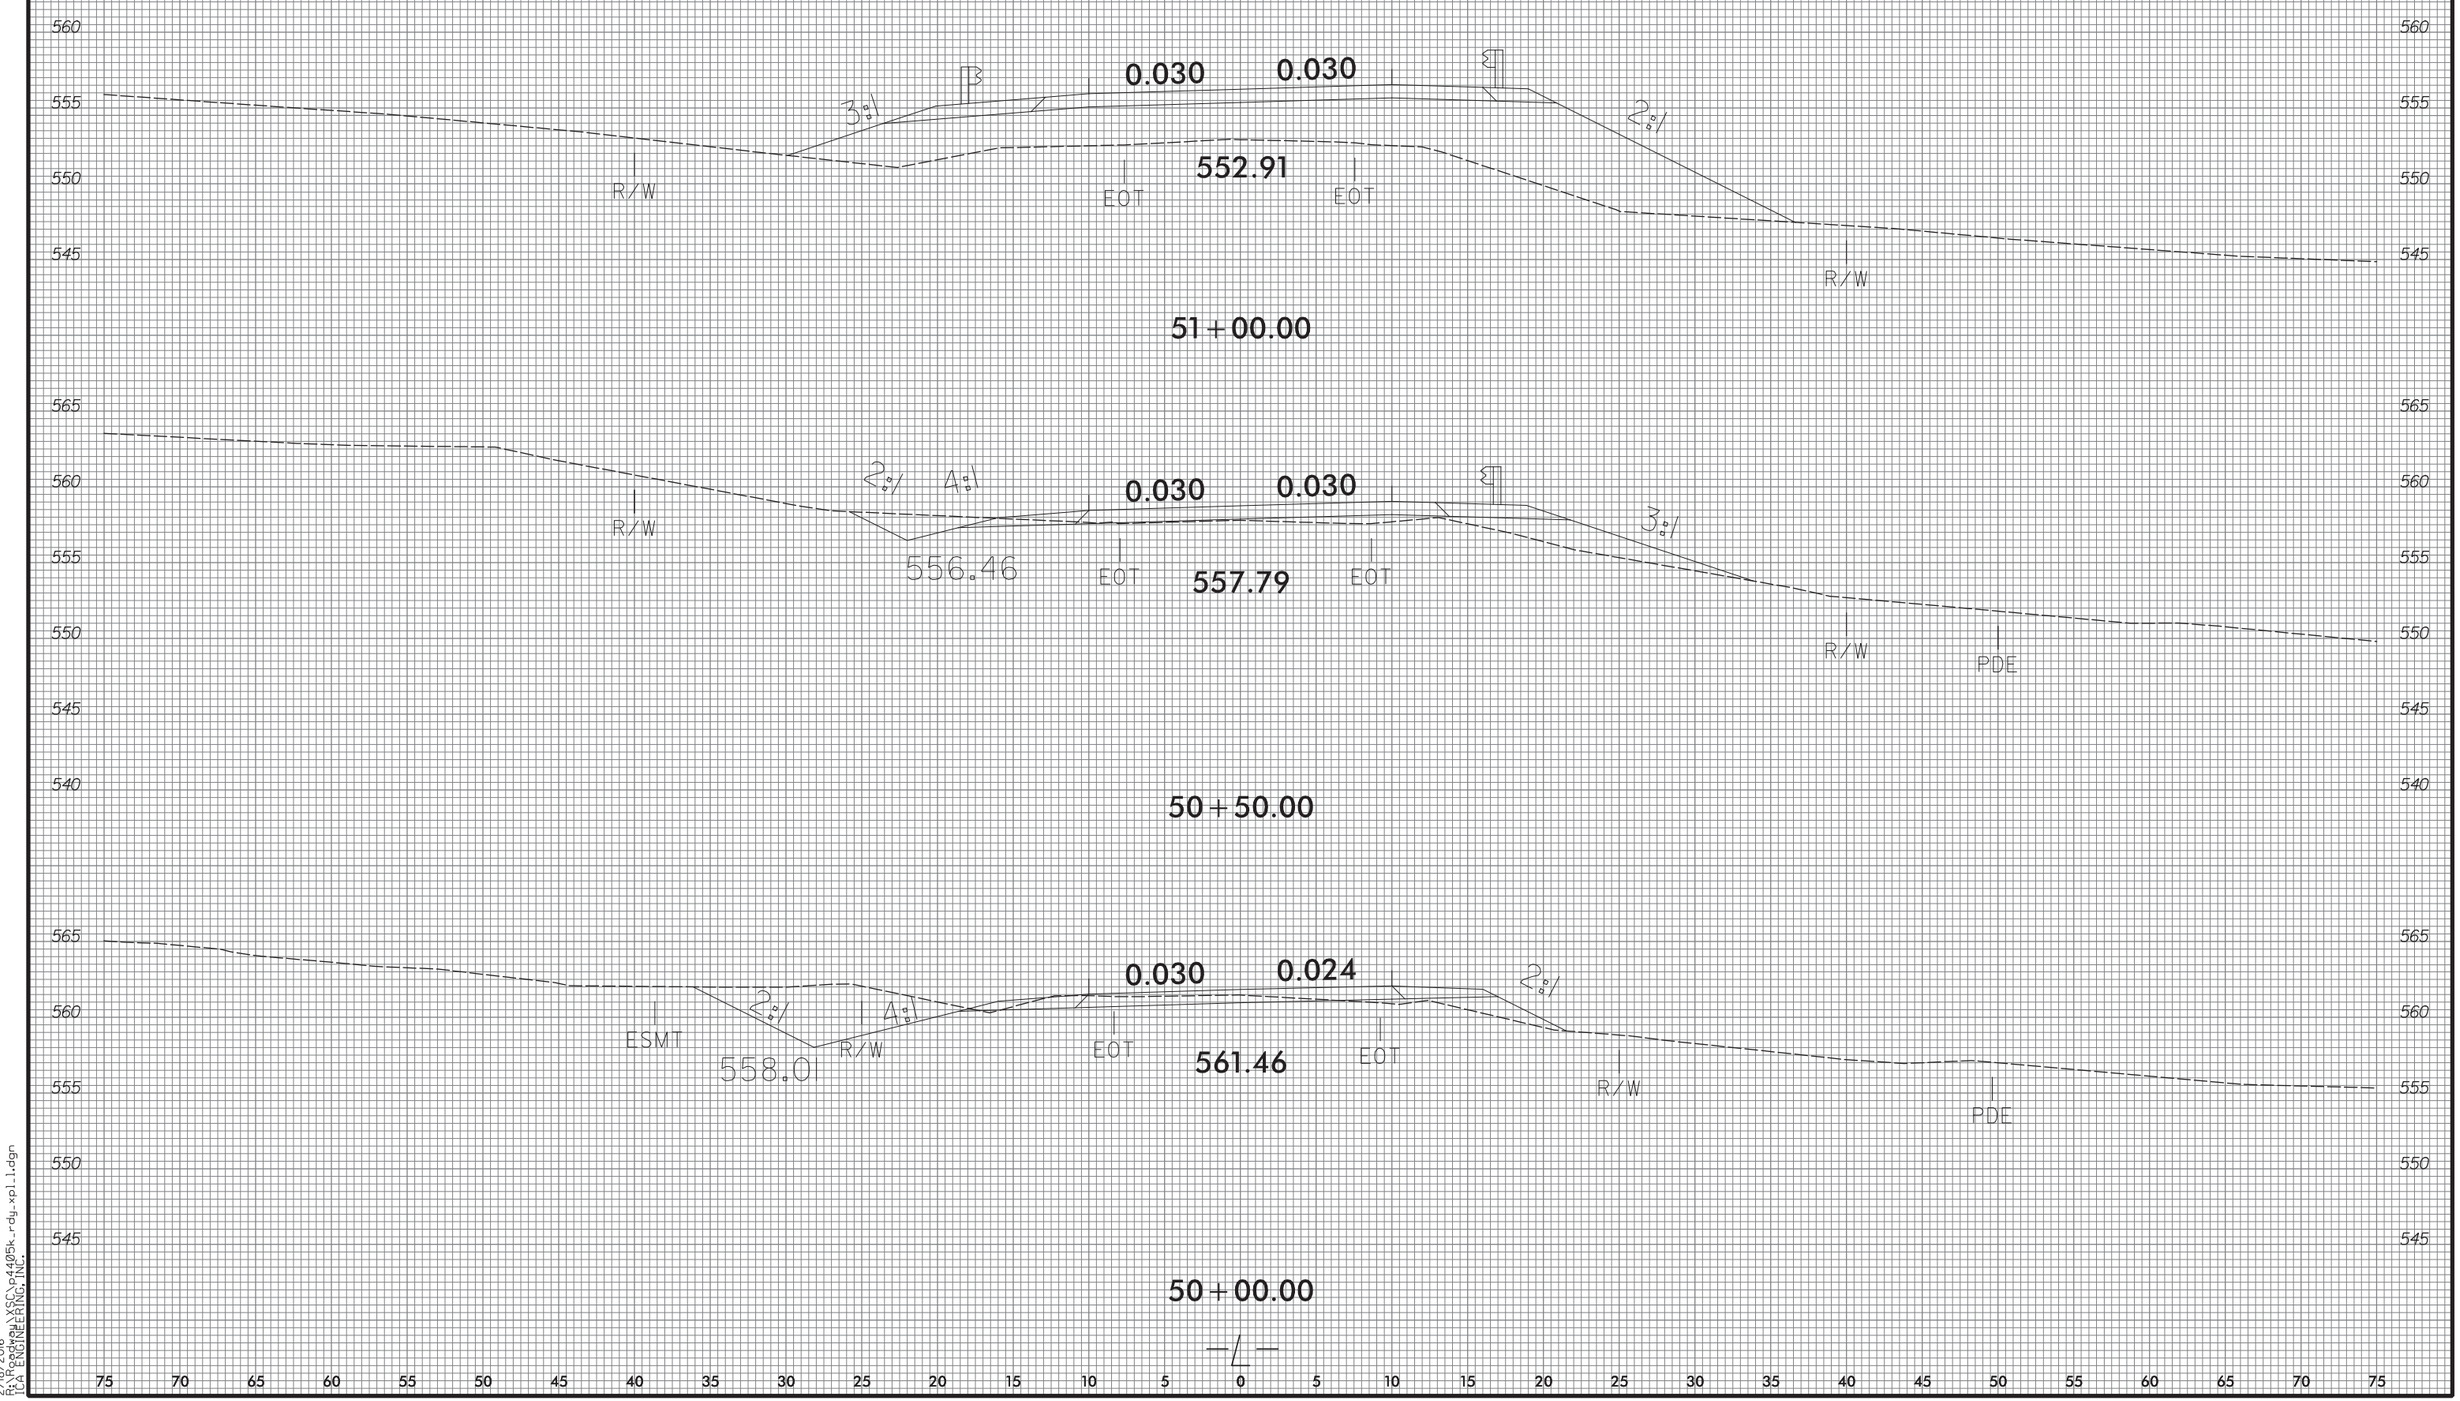

2/18/2016
P:\Projects\KSC\p4405k_rdy_xpl1.dgn
TCA ENGINEERING, INC.

DGN 0660DEL_P21o

0 2,5 5	PROJ. REFERENCE NO.	SHEET NO.
	P-4405 K	X-24

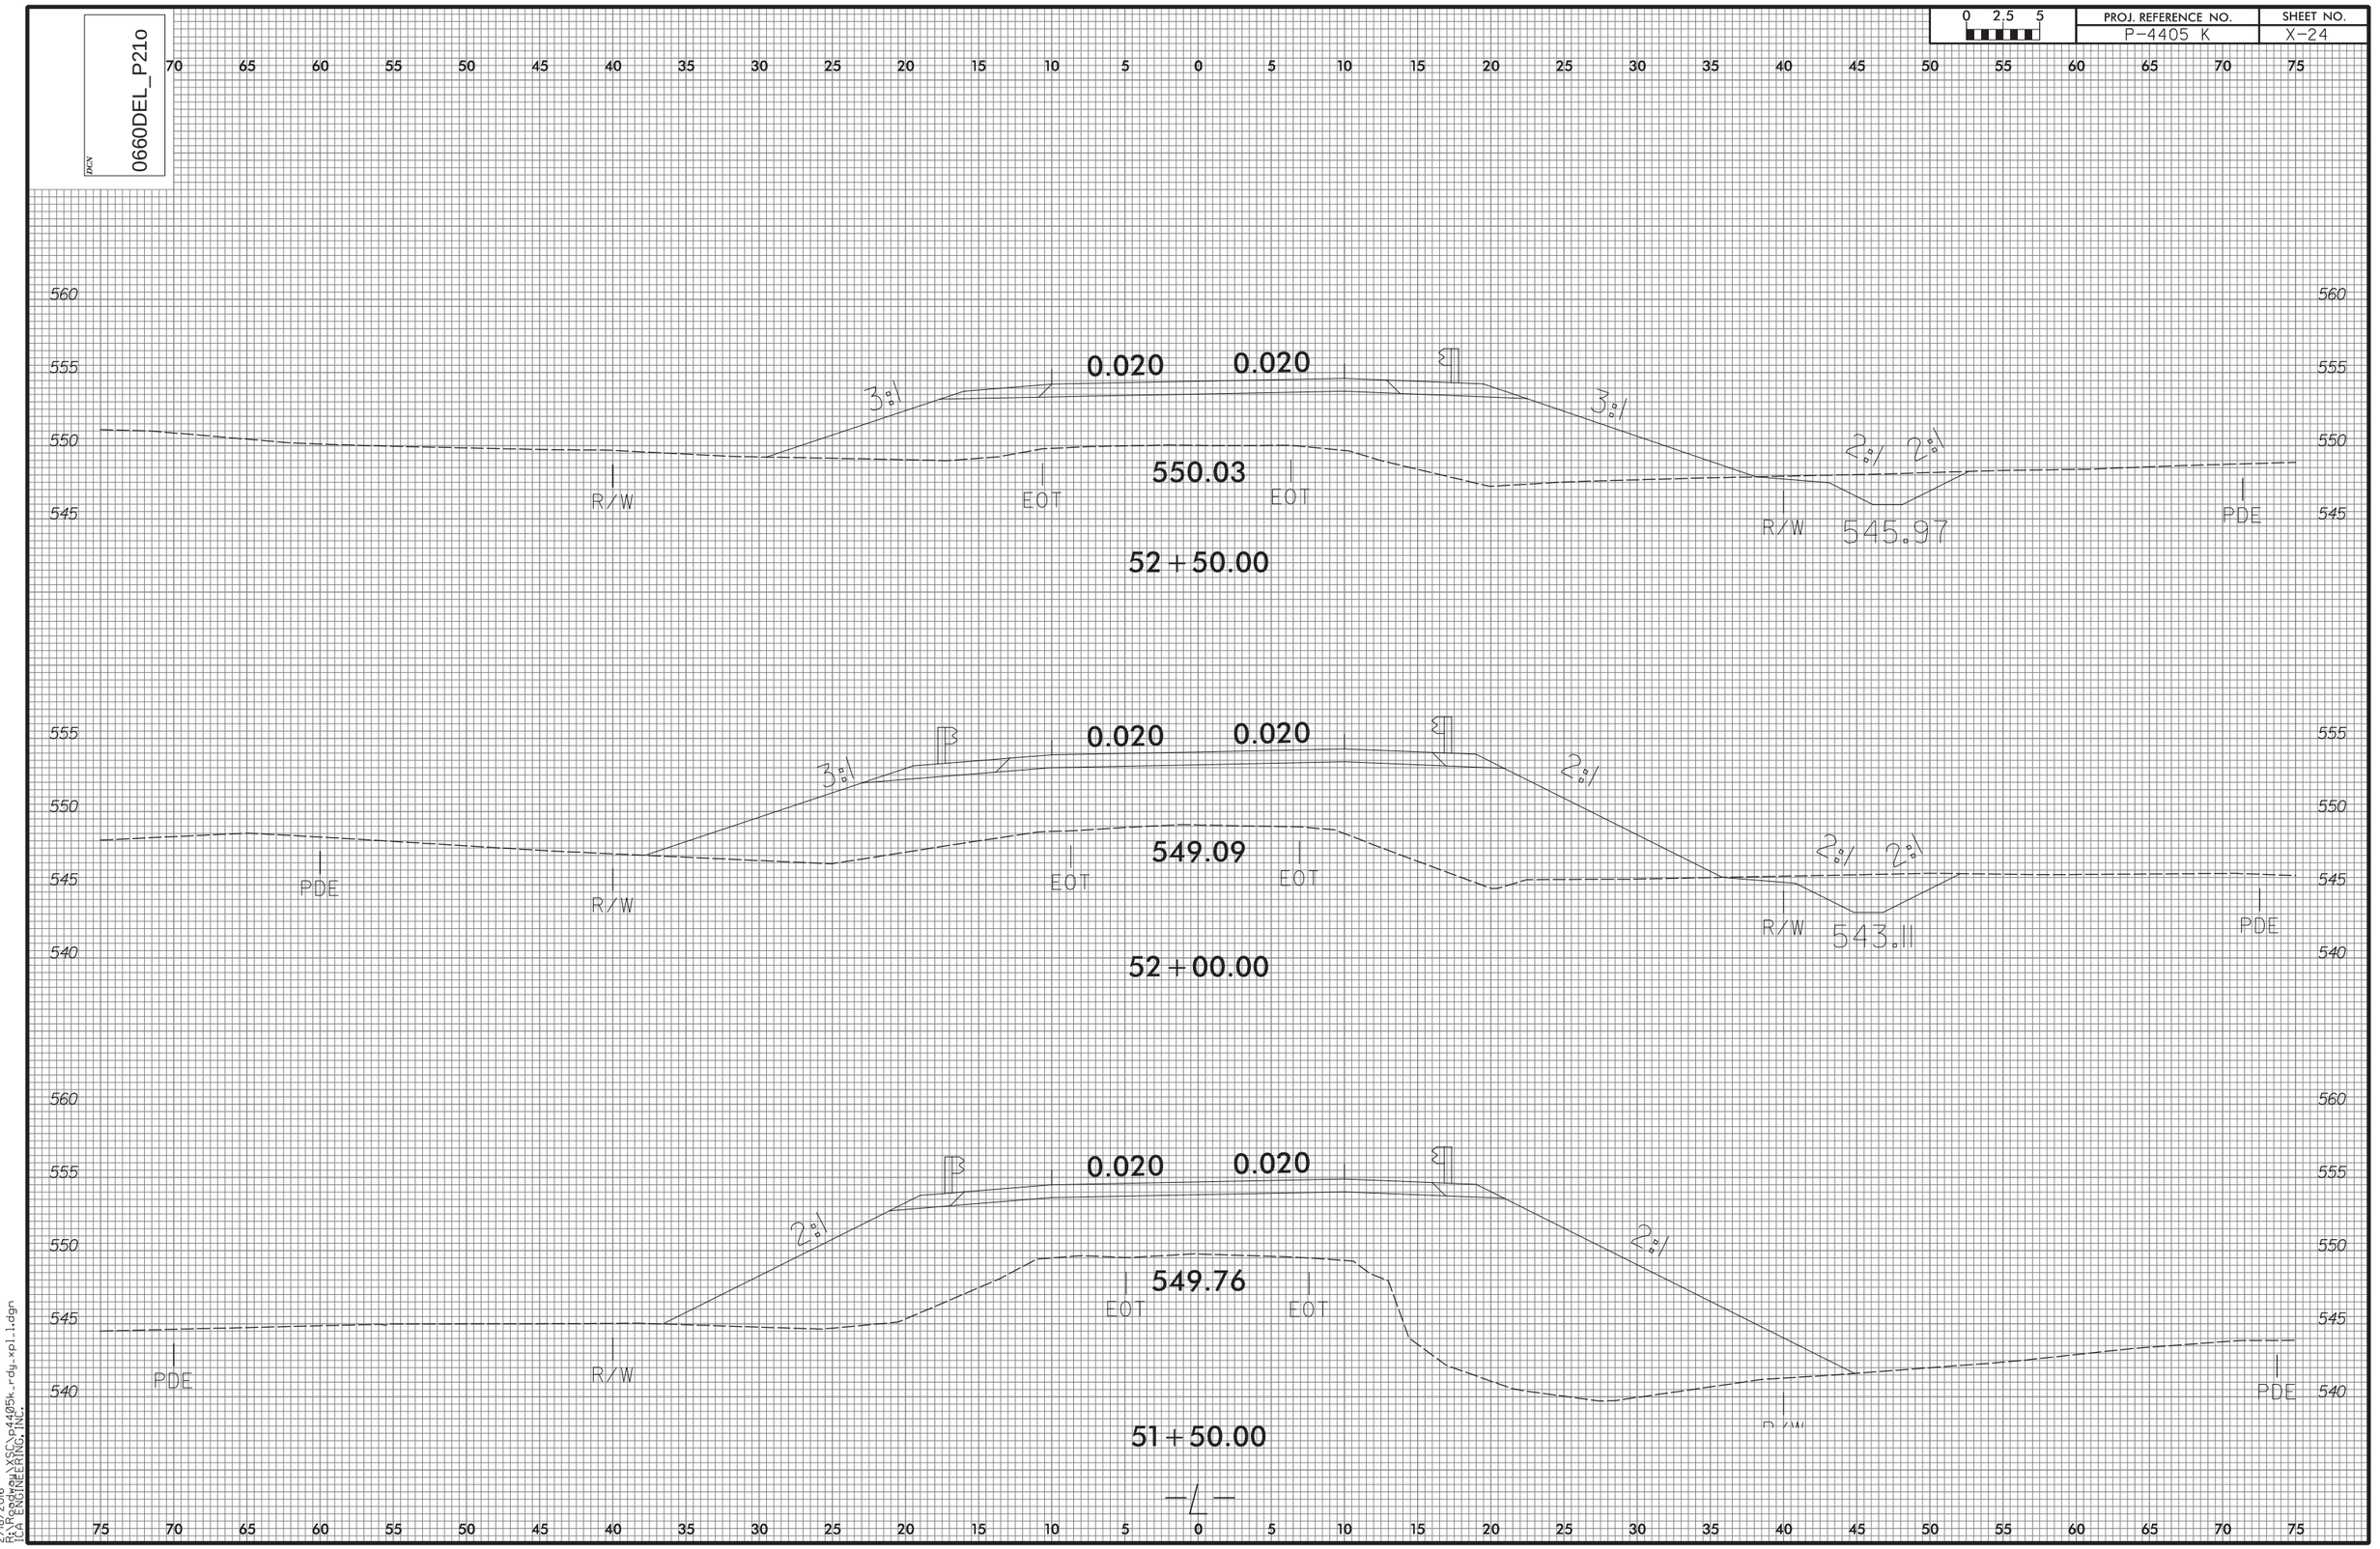

2/18/2016
P:\Projects\ASD\p4405k_rdy_xpl1.dgn
TCA ENGINEERING, INC.

DGN 0660DEL_P210

0 2.5 5	PROJ. REFERENCE NO.	SHEET NO.
	P-4405 K	X-25

70 65 60 55 50 45 40 35 30 25 20 15 10 5 0 5 10 15 20 25 30 35 40 45 50 55 60 65 70 75

570 565 560 555 550

PDE R/W 2% A1 558.97 EOT 0.030 0.030 560.90 EOT 3%

54+00.00

565 560 555 550

PDE R/W 2% A1 555.62 EOT 0.030 0.030 556.97 EOT 3% 2% 2% R/W 551.93

53+50.00

560 555 550

R/W 2% A1 553.50 EOT 0.020 0.020 553.28 EOT 3% 2% 2% 548.83 R/W PDE

53+00.00

75 70 65 60 55 50 45 40 35 30 25 20 15 10 5 0 5 10 15 20 25 30 35 40 45 50 55 60 65 70 75

2/18/2016
R:\Projects\SGC\p4405k_rdy_xpl1.dgn
CA ENGINEERING, INC.

DGN 0660DEL_P210

0 2.5 5	PROJ. REFERENCE NO.	SHEET NO.
	P-4405 K	X-26

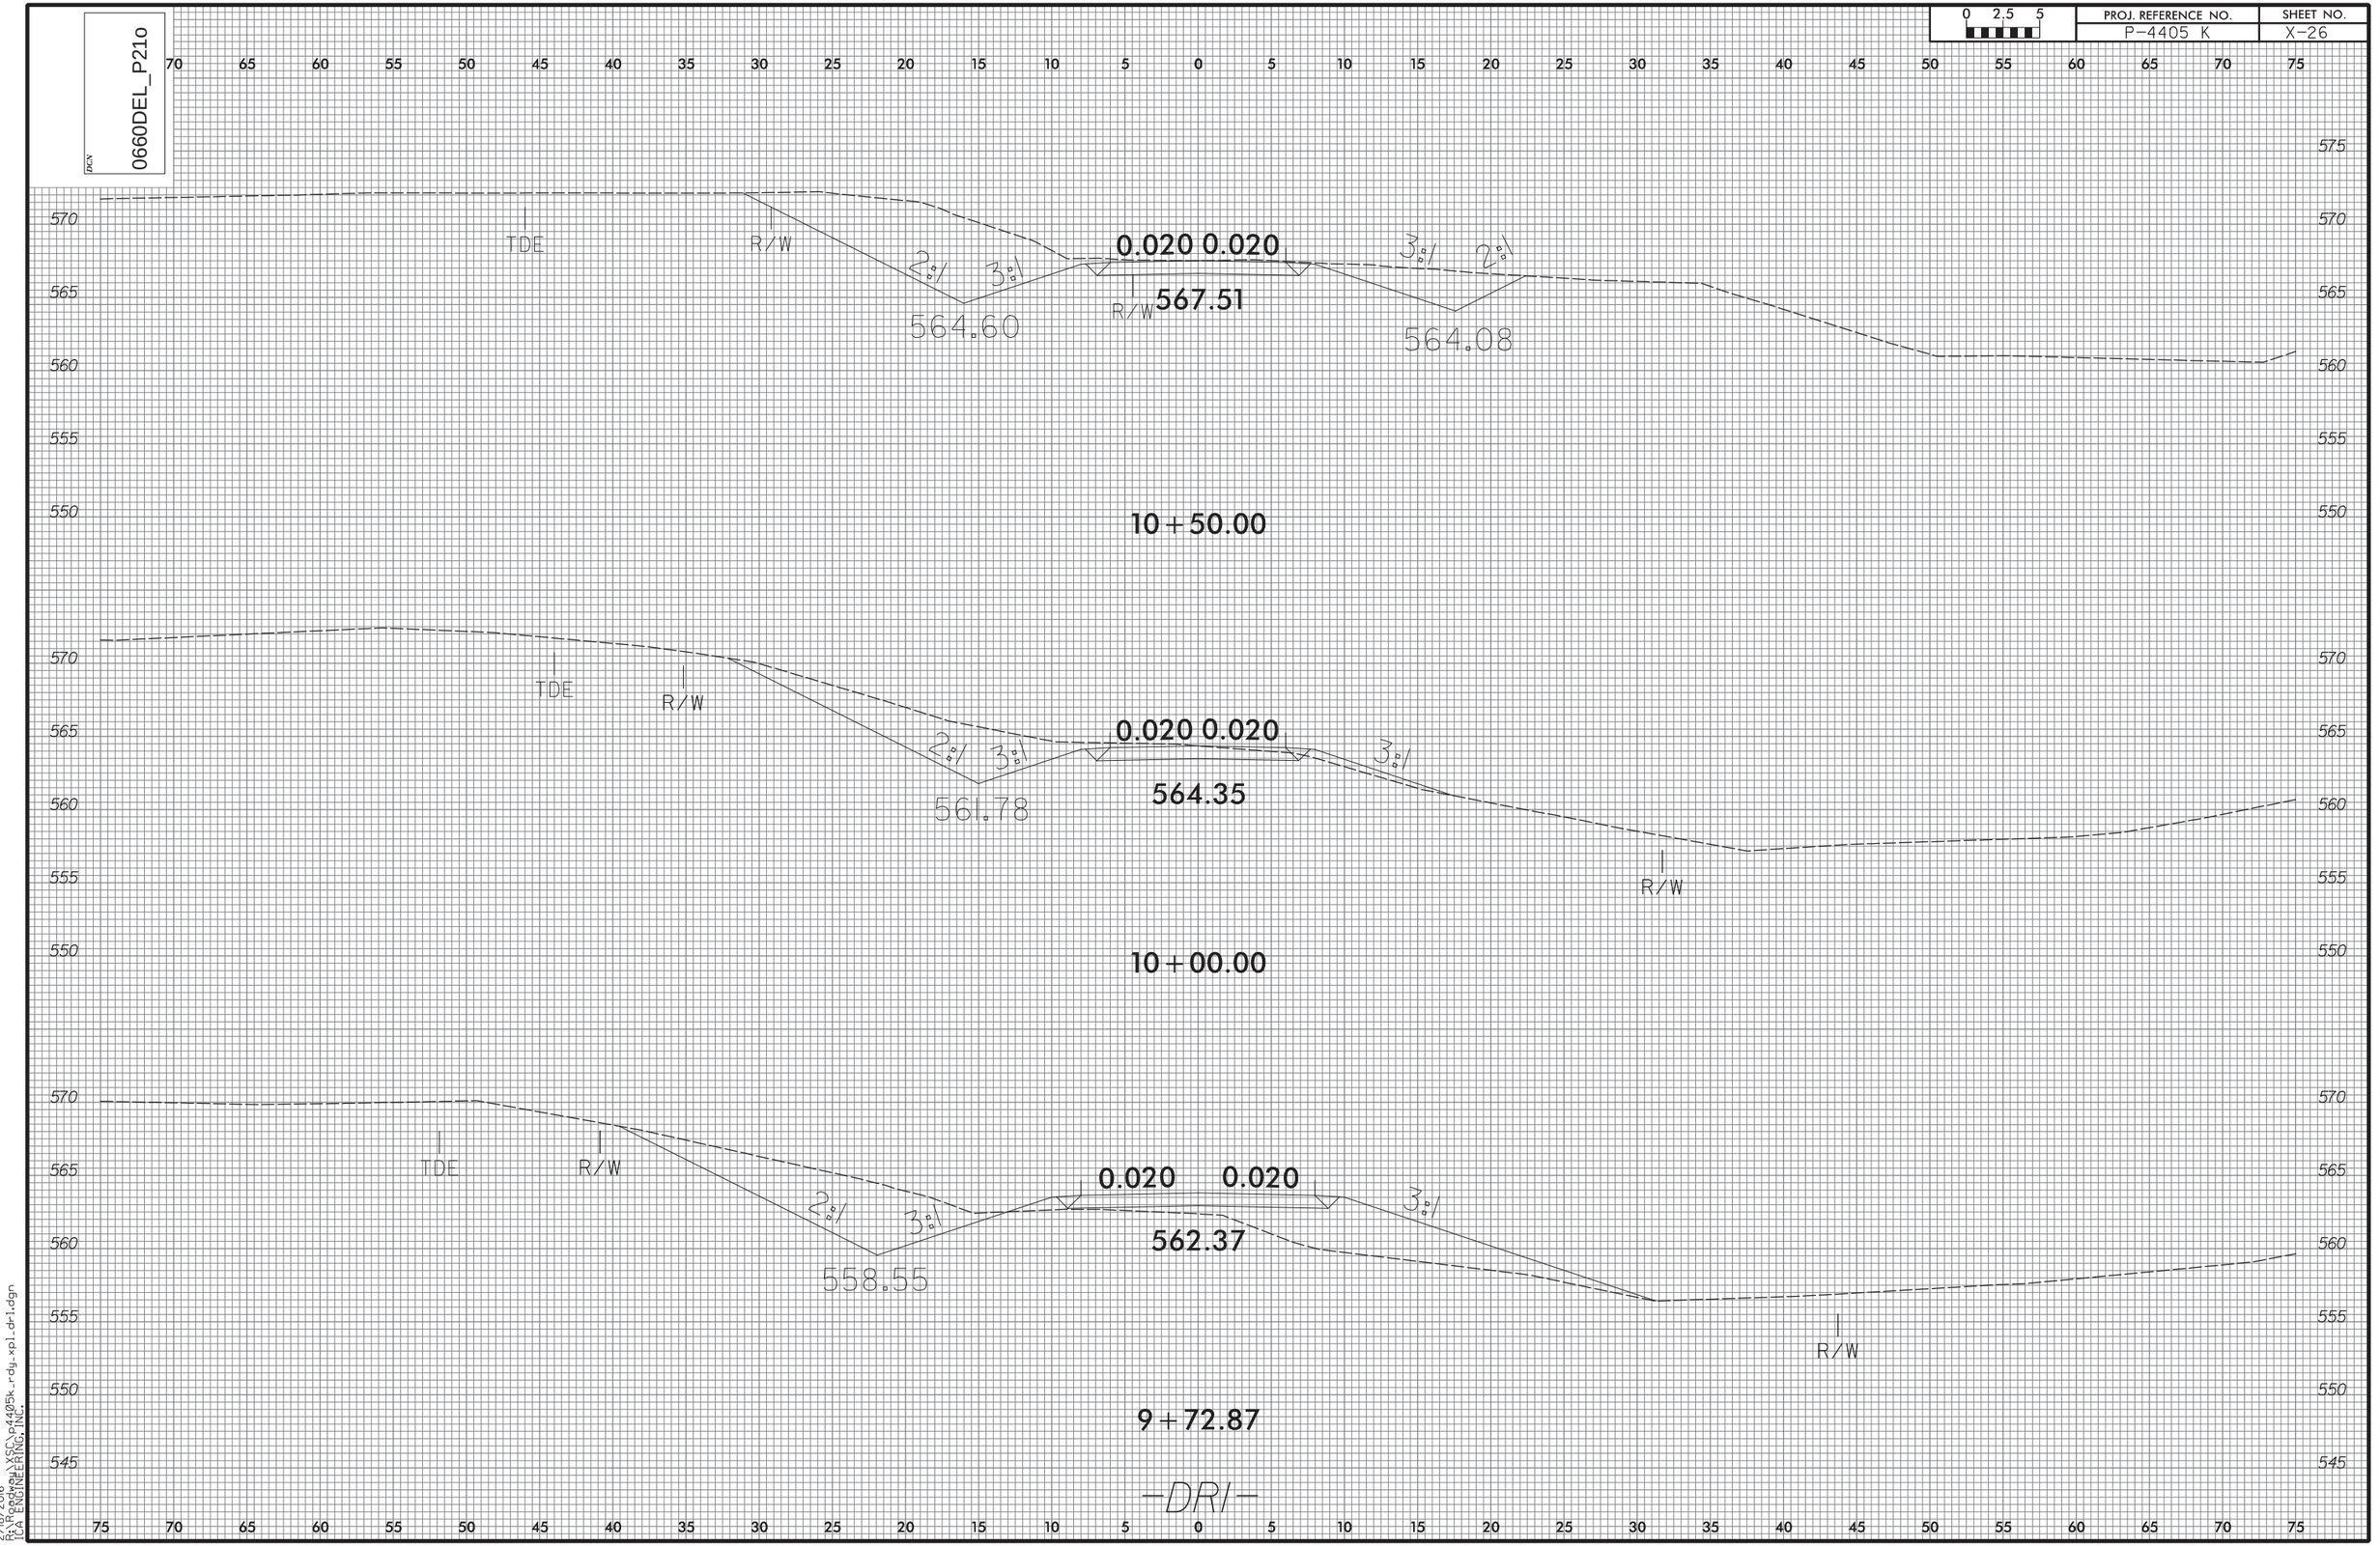

2/18/2016
RA Roadway LXSC p4405k_rdy_xpl_dr1.dgn
CA ENGINEERING, INC.

0 2.5 5	PROJ. REFERENCE NO.	SHEET NO.
	P-4405 K	X-27

DGN 0660DEL_P210

70 65 60 55 50 45 40 35 30 25 20 15 10 5 0 5 10 15 20 25 30 35 40 45 50 55 60 65 70 75

580 575 570 565 560 555 550

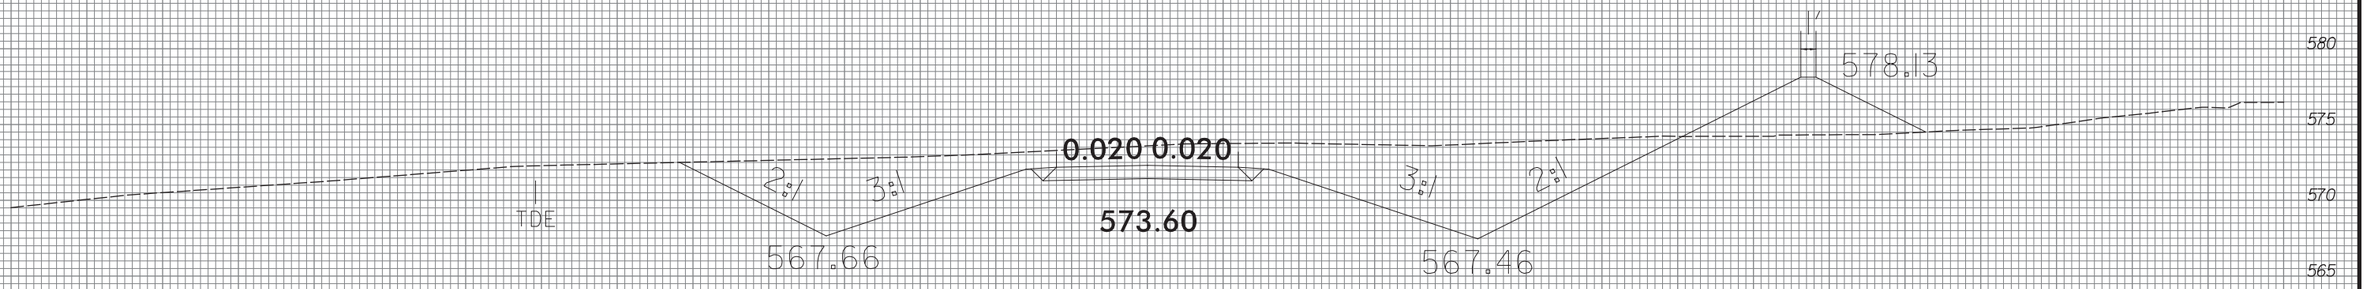

11+50.00

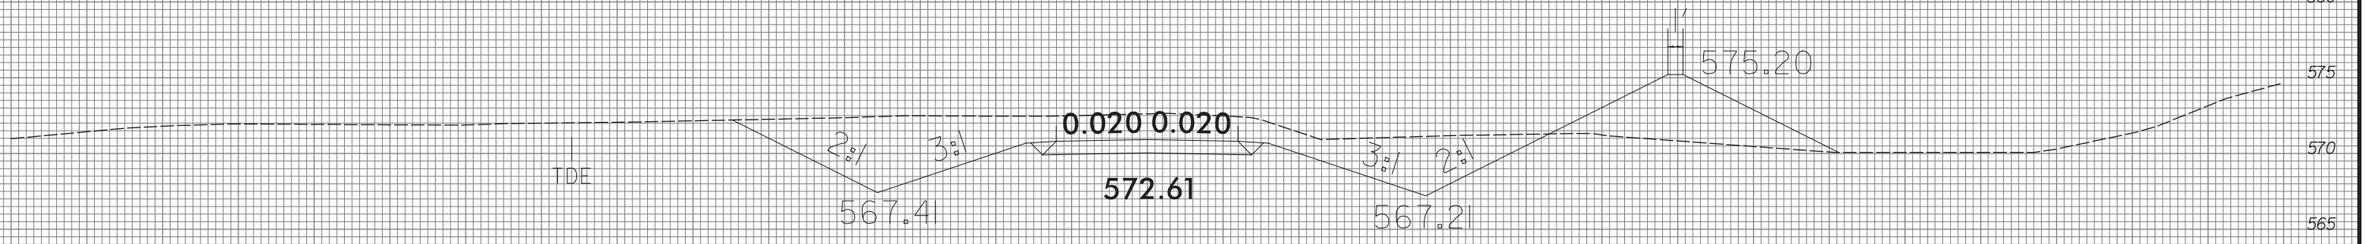

11+00.00

—DRI—

75 70 65 60 55 50 45 40 35 30 25 20 15 10 5 0 5 10 15 20 25 30 35 40 45 50 55 60 65 70 75

2/18/2016
P:\Projects\XSC\p4405k_rdy_xpl_dr1.dgn
TCA ENGINEERING, INC.

0660DEL_P210	0 2.5 5	PROJ. REFERENCE NO. P-4405 K	SHEET NO. X-28

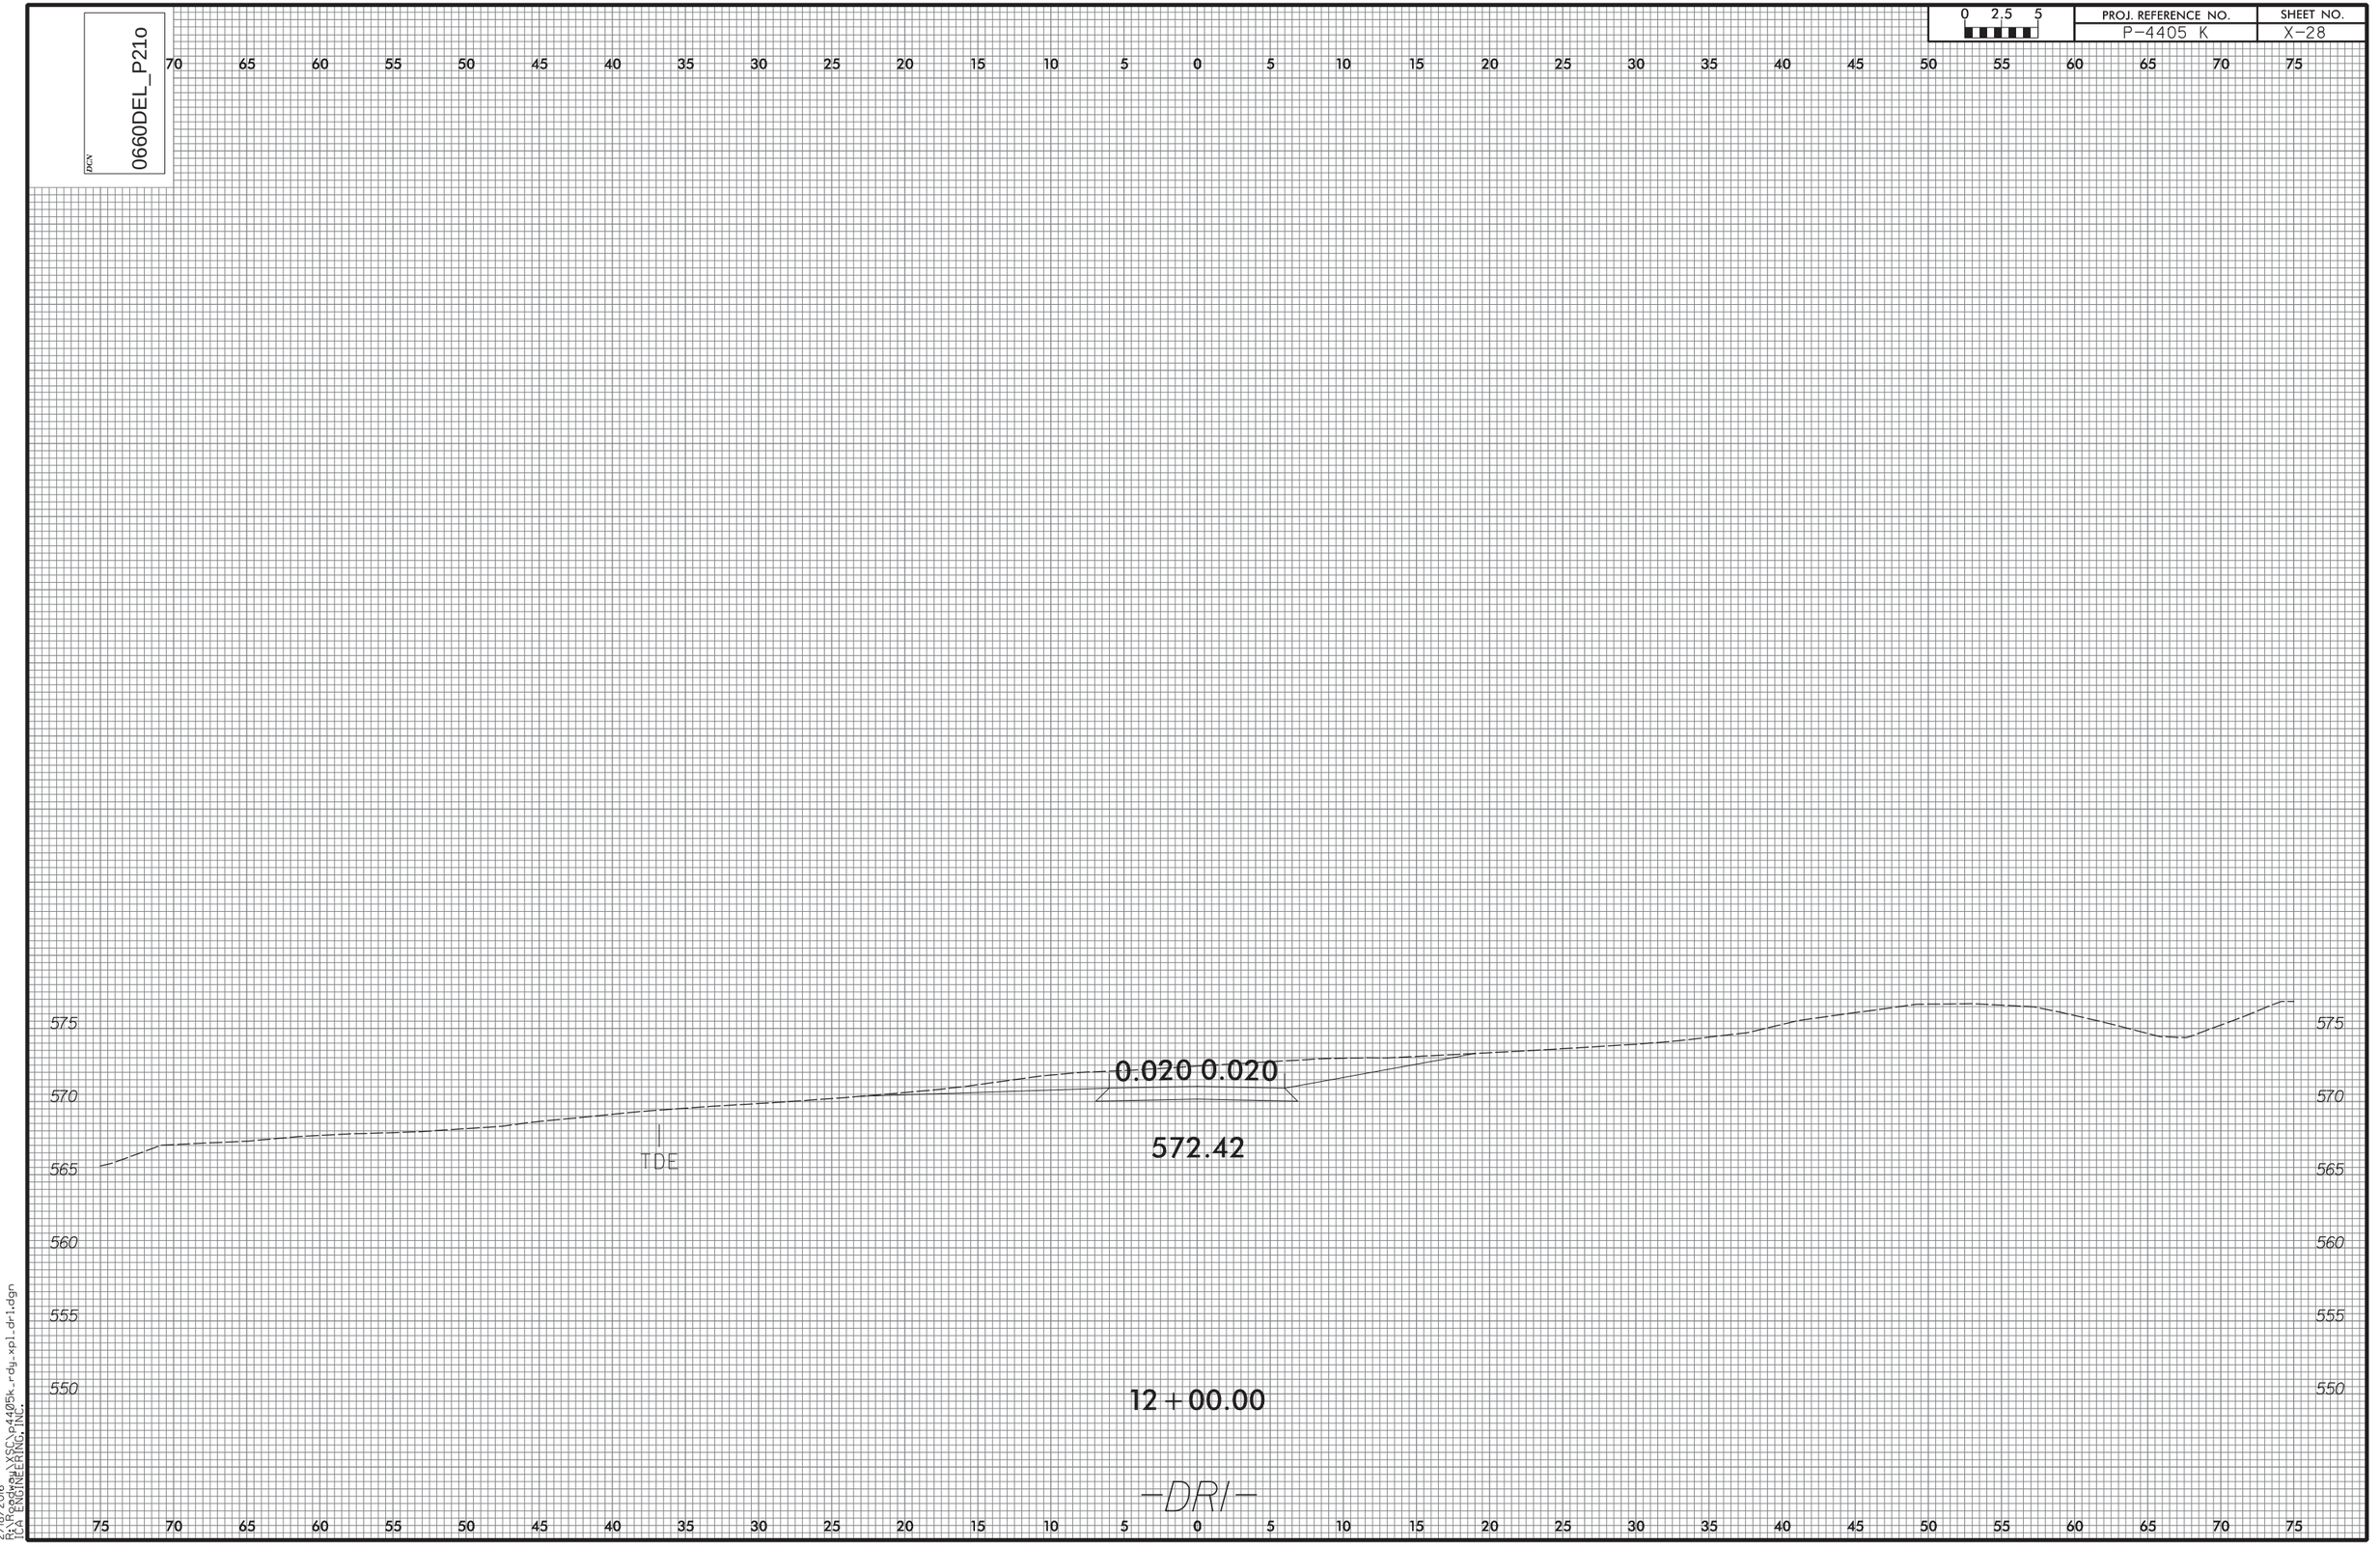

2/18/2016
P:\Projects\XSC\p4405k_rdy_xpl_dr1.dgn
CA ENGINEERING, INC.

DGN 0660DEL_P210

0 2,5 5

PROJ. REFERENCE NO.	SHEET NO.
P-4405 K	X-29

70 65 60 55 50 45 40 35 30 25 20 15 10 5 0 5 10 15 20 25 30 35 40 45 50 55 60 65 70 75

575
570
565
560
555

3%
0.020 0.020
3%

557.71
10+25.00

R/W R/W PDE

575
570
565
560
555

3%
0.020 0.020
3%

R/W R/W

555.37
10+00.00

-DR2-

75 70 65 60 55 50 45 40 35 30 25 20 15 10 5 0 5 10 15 20 25 30 35 40 45 50 55 60 65 70 75

2/18/2016
R:\Projects\XSG\p4405k\rdy\xpl_dr2.dgn
TCA ENGINEERING, INC.

0 2.5 5	PROJ. REFERENCE NO.	SHEET NO.
	P-4405 K	X-30

DGN 0660DEL_P210

70 65 60 55 50 45 40 35 30 25 20 15 10 5 0 5 10 15 20 25 30 35 40 45 50 55 60 65 70 75

570 565 560 555 550 545

2% / 3%

0.020 0.020

562.59

3% / 2%

561.28

561.28

PDE

10+75.00

575 570 565 560 555 550 545

3% / 3%

0.020 0.020

560.34

10+50.00

75 70 65 60 55 50 45 40 35 30 25 20 15 10 5 0 5 10 15 20 25 30 35 40 45 50 55 60 65 70 75

—DR2—

2/18/2016
R:\Projects\XSC\p4405k_rdy_xpl_dr2.dgn
CA ENGINEERING, INC.

DGN 0660DEL_P210

0 2.5 5	PROJ. REFERENCE NO.	SHEET NO.
	P-4405 K	X-31

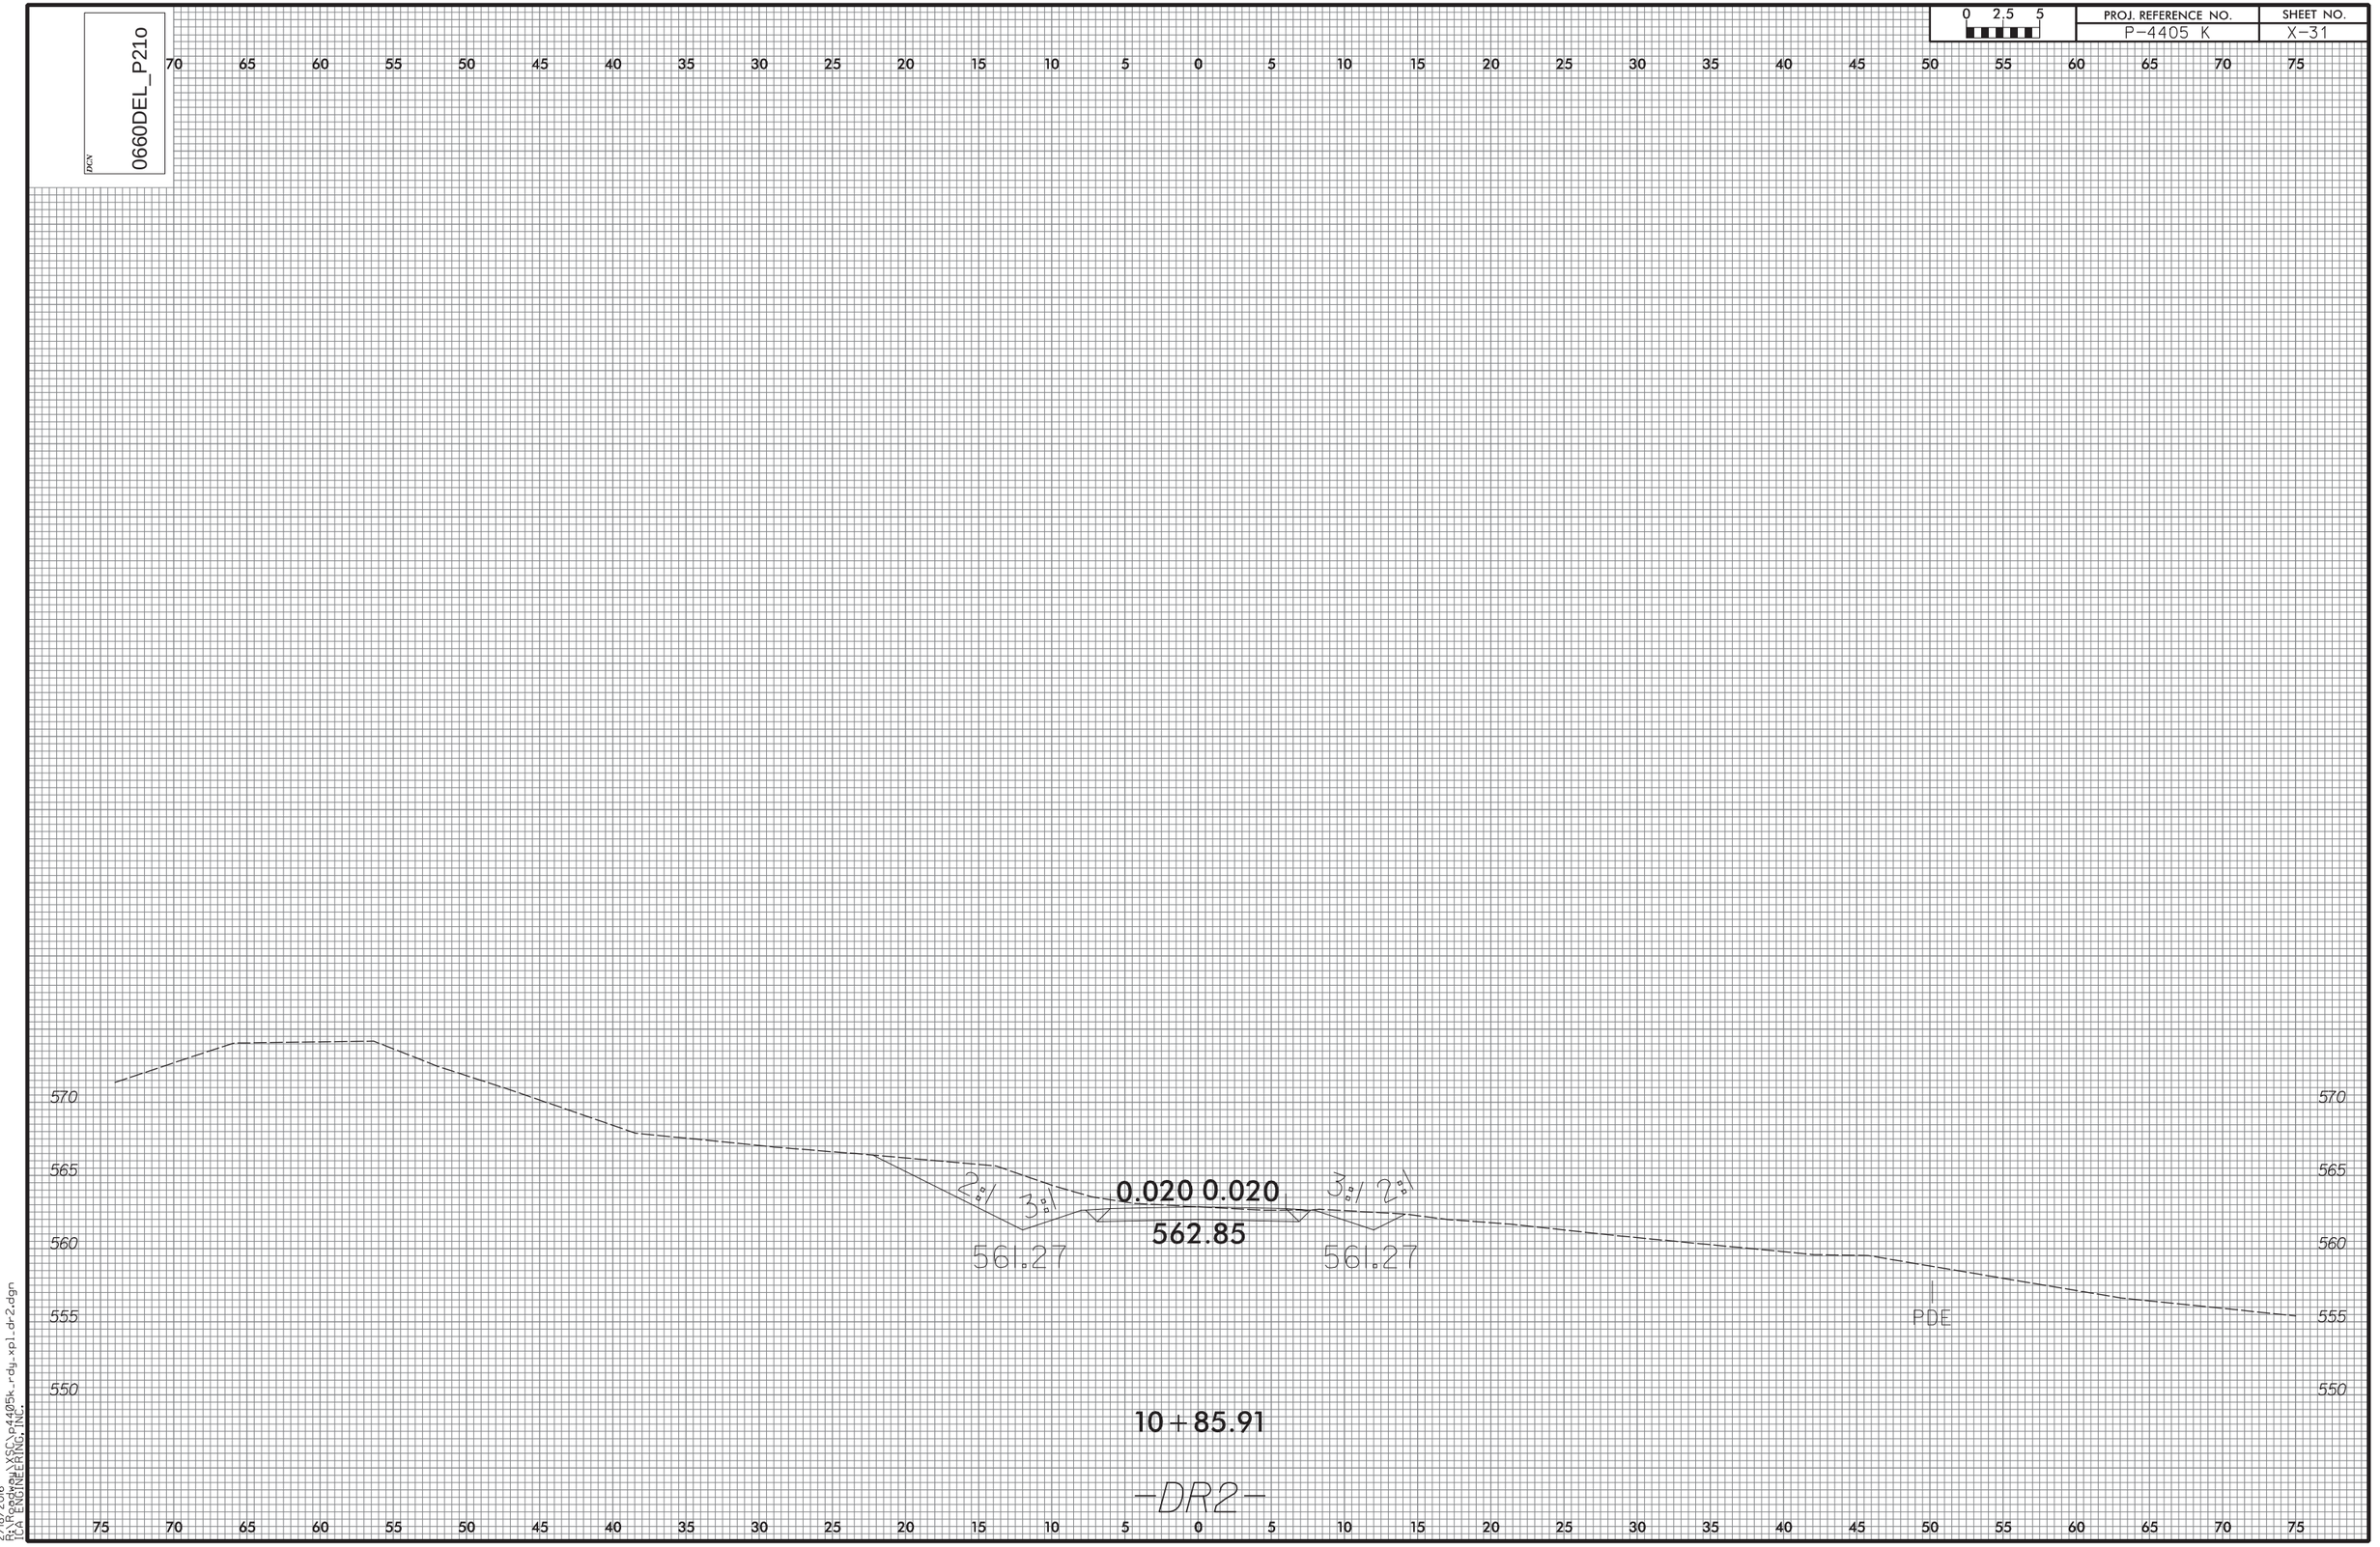

2/18/2016
P:\Projects\SGC\p4405k\rdy\xpl_dr2.dgn
CA ENGINEERING, INC.

0 2,5 5	PROJ. REFERENCE NO.	SHEET NO.
	P-4405 K	X-32

DGN 0660DEL_P210

70 65 60 55 50 45 40 35 30 25 20 15 10 5 0 5 10 15 20 25 30 35 40 45 50 55 60 65 70 75

595 590 585 580 575 570

575.73

13+11.75

600 595 590 585 580 575 570

575.79

12+96.00

600 595 590 585 580 575 570

576.02

12+74.00

600 595 590 585 580 575 570

576.01

12+58.43

—Y—

75 70 65 60 55 50 45 40 35 30 25 20 15 10 5 0 5 10 15 20 25 30 35 40 45 50 55 60 65 70 75

2/18/2016
Program: LXSC
PA ENGINEERING, INC.
P:\Projects\P4405k\rdy\xpl\y.dgn

DGN 0660DEL_P210

0 2,5 5	PROJ. REFERENCE NO.	SHEET NO.
	P-4405 K	X-33

70 65 60 55 50 45 40 35 30 25 20 15 10 5 0 5 10 15 20 25 30 35 40 45 50 55 60 65 70 75

640 635 630

R/W EP 0.040 638.46 0.040 EP 3:1 R/W

13+50.00

640 635

R/W EP 0.040 639.09 0.040 EP 3:1 R/W

13+00.00

640 635 630

R/W EP EX. 639.75 EX. EP R/W

12+50.00

640 635

640.44 EP R/W

12+00.00

-EY1-

75 70 65 60 55 50 45 40 35 30 25 20 15 10 5 0 5 10 15 20 25 30 35 40 45 50 55 60 65 70 75

2/18/2016
Program: LXSC
FA \Projects\P4405k_rdy_xpl_ey1.dgn
CA ENGINEERING, INC.

0 2,5 5	PROJ. REFERENCE NO.	SHEET NO.
	P-4405 K	X-34

0660DEL_P210

70 65 60 55 50 45 40 35 30 25 20 15 10 5 0 5 10 15 20 25 30 35 40 45 50 55 60 65 70 75

635
630
625

R/W
EP
0.040
0.040
636.56
EP
3:1
R/W

15+50.00

640
635
630

R/W
EP
0.040
0.040
636.98
EP
3:1
R/W

15+00.00

640
635
630

R/W
EP
0.040
0.040
637.46
EP
3:1
R/W
ESMT

14+50.00

640
635
630

R/W
EP
0.040
0.040
637.90
EP
3:1
R/W
ESMT

14+00.00

-EY1-

75 70 65 60 55 50 45 40 35 30 25 20 15 10 5 0 5 10 15 20 25 30 35 40 45 50 55 60 65 70 75

2/18/2016
P:\Projects\XSC\p4405k_rdy_xpl_ey1.dgn
CA ENGINEERING, INC.

PROJ. REFERENCE NO.	SHEET NO.
P-4405 K	X-35

0 2.5 5

DGN 0660DEL_P210

70 65 60 55 50 45 40 35 30 25 20 15 10 5 0 5 10 15 20 25 30 35 40 45 50 55 60 65 70 75

640
635
630

R/W
EP
636.06
EP
R/W

17+00.00

635
630

R/W
EP
EX.
636.05
EX.
EP
2.6%
R/W

16+50.00

635
630

R/W
EP
0.030
636.24
0.030
EP
3%
R/W

16+00.00

635
630
625

R/W
EP
0.040
636.51
0.040
EP
3.5%
4%
R/W

15+58.00

—EY1—

75 70 65 60 55 50 45 40 35 30 25 20 15 10 5 0 5 10 15 20 25 30 35 40 45 50 55 60 65 70 75

2/18/2016
R:\Projects\XSC\p4405k_rdy_xpl_ey1.dgn
CA ENGINEERING, INC.