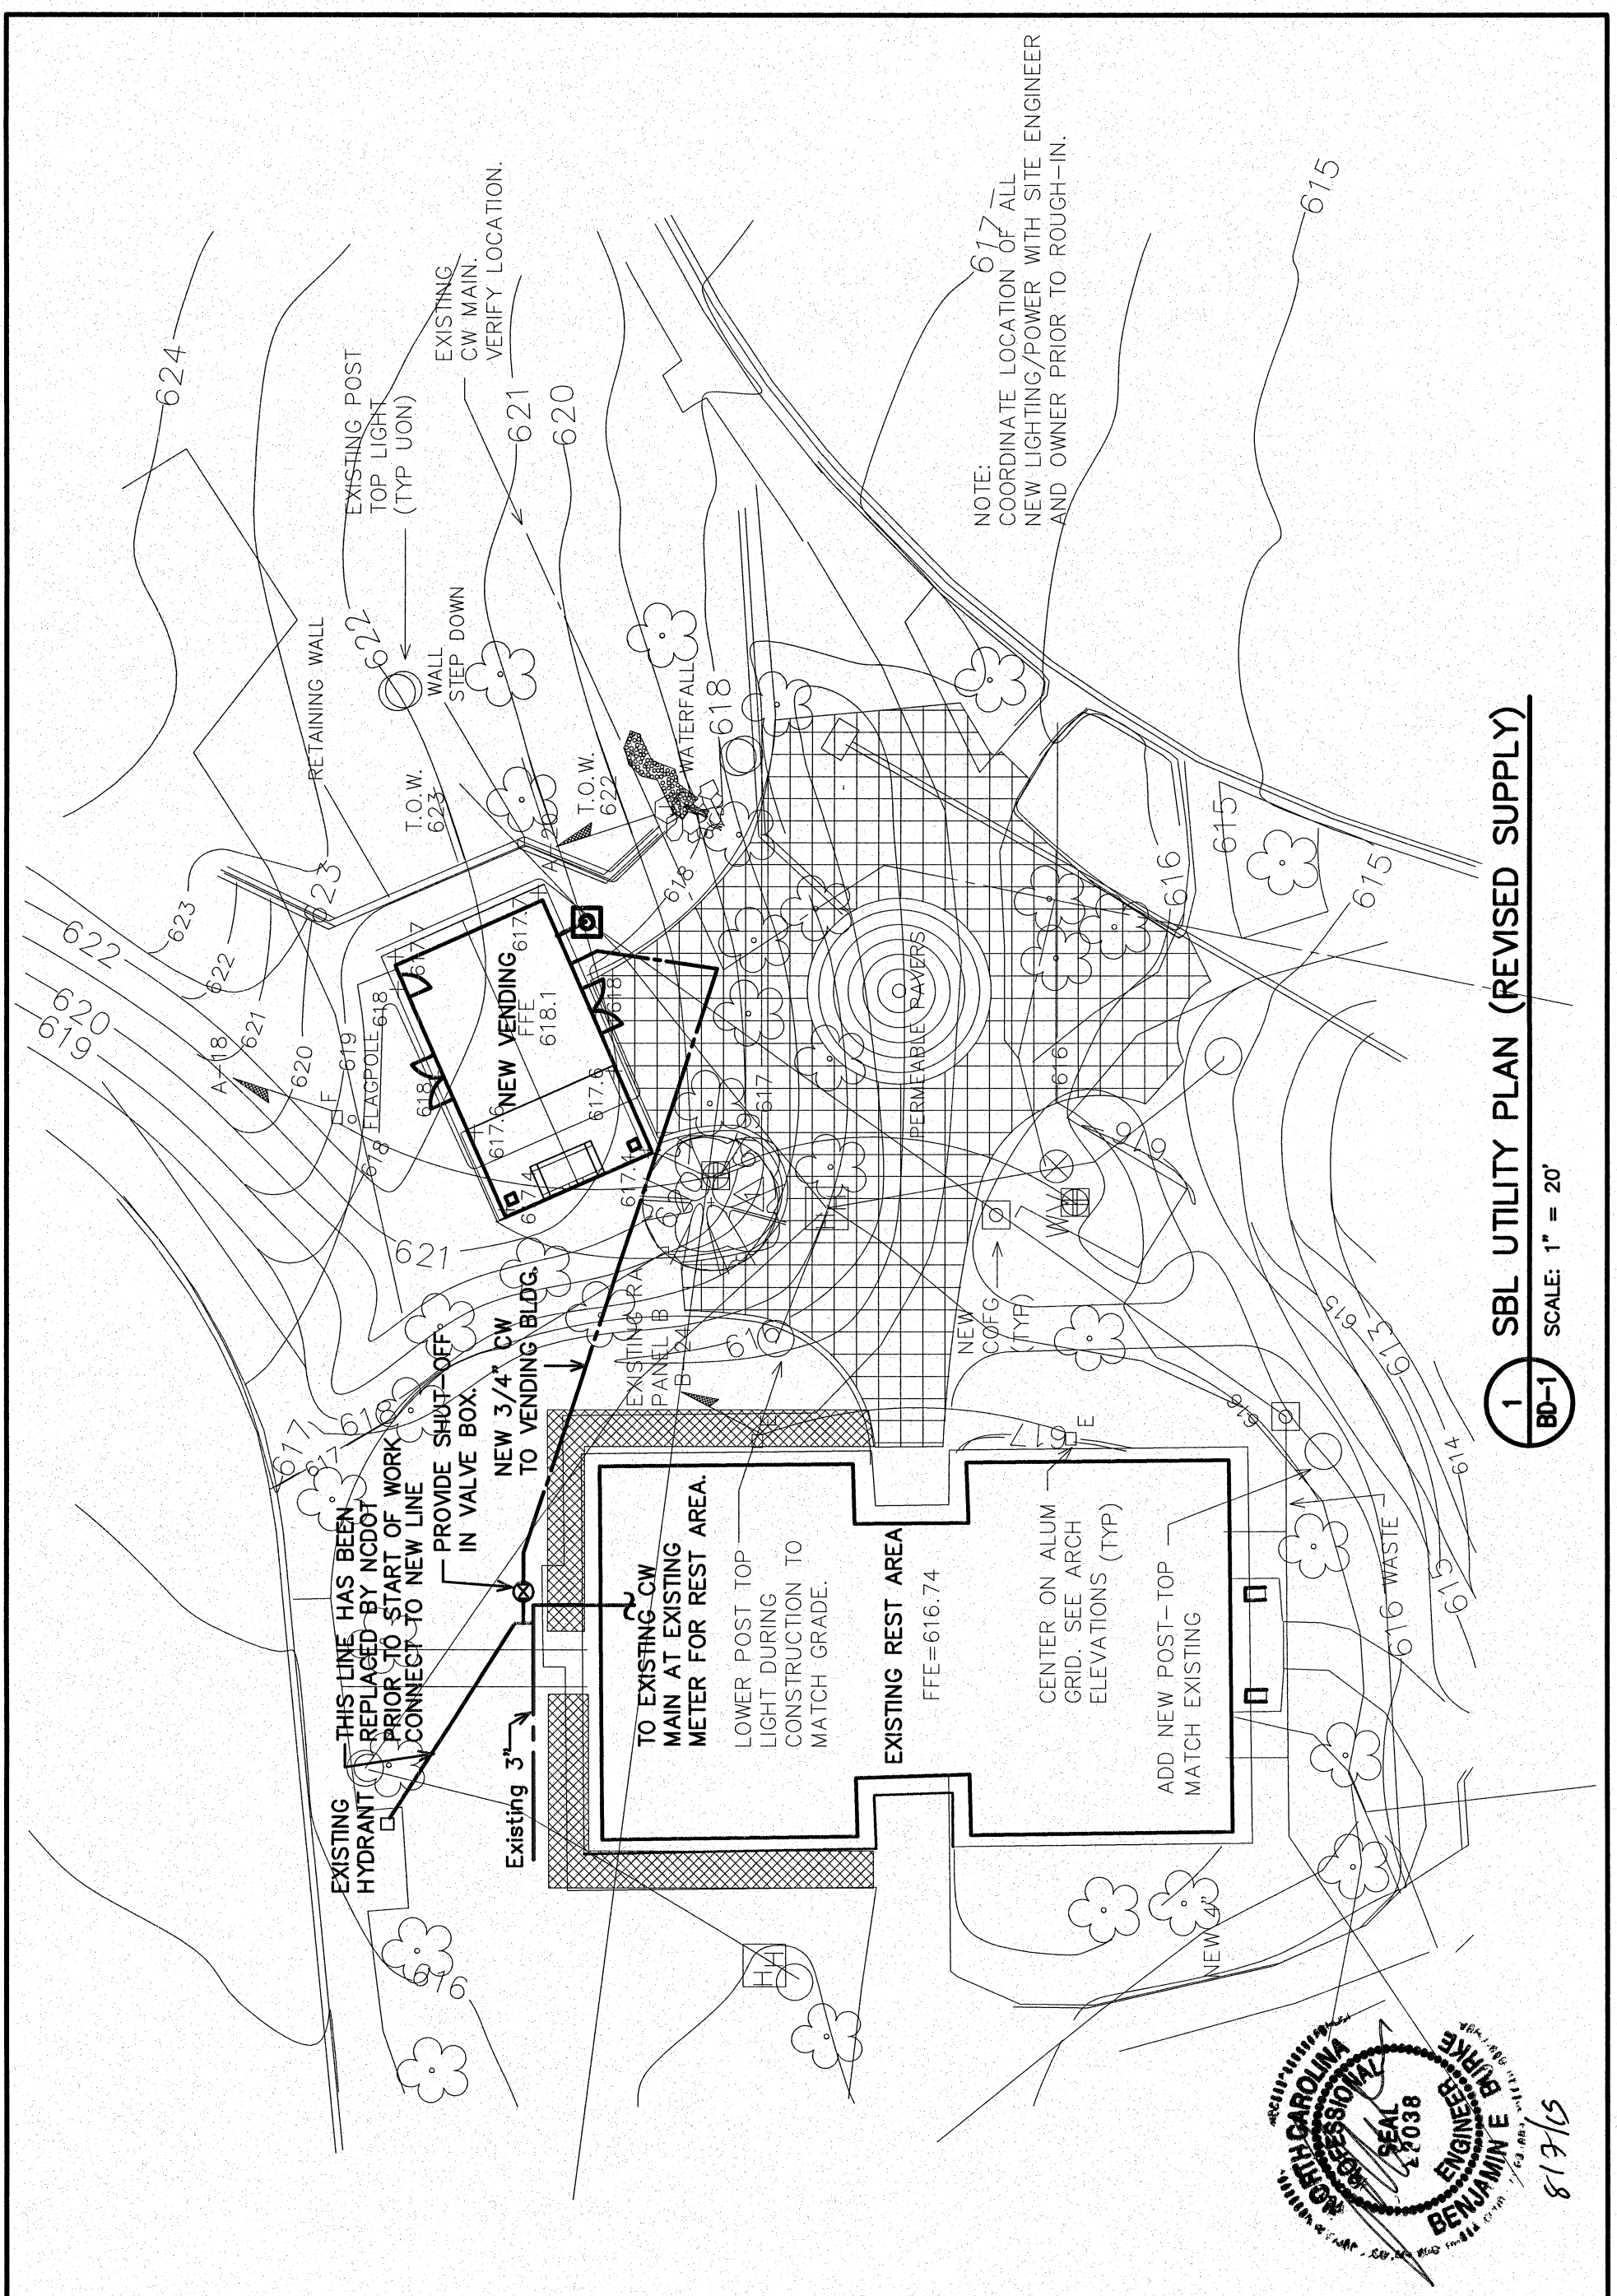

1 BD-1 SBL UTILITY PLAN (REVISED SUPPLY)

SCALE: 1" = 20'

BD-1

DATE 8/07/15

I-40/I-85 ALAMANCE COUNTY
REST AREA VENDING BUILDINGS

SBL UTILITY PLAN

MILE MARKER 139, BURLINGTON,
ALAMANCE COUNTY, NORTH CAROLINA

SCO ID NO.	14-11287-01A
TIP PROJ. NO.	-
WBS NO.	3707.3.23
FEDERAL ID NO.	-
ASSET NUMBER:	
CO.# SITE.# BLDG.#	
01 - 013 - X	

BURKE DESIGN GROUP, PA
3305-109 DURHAM DRIVE
RALEIGH, NC 27603
PHONE: (919) 771-1916
FAX: (919) 779-0826
email: benburke@nc.rr.com
Corp. License # C-2652