DocuSign Envelope ID: 0EFE1984-0BB2-45DD-861D-0A93E828B986

PROJ. REFERENCE NO.	SHEET NO.
SS-4808 AL	TMP-7

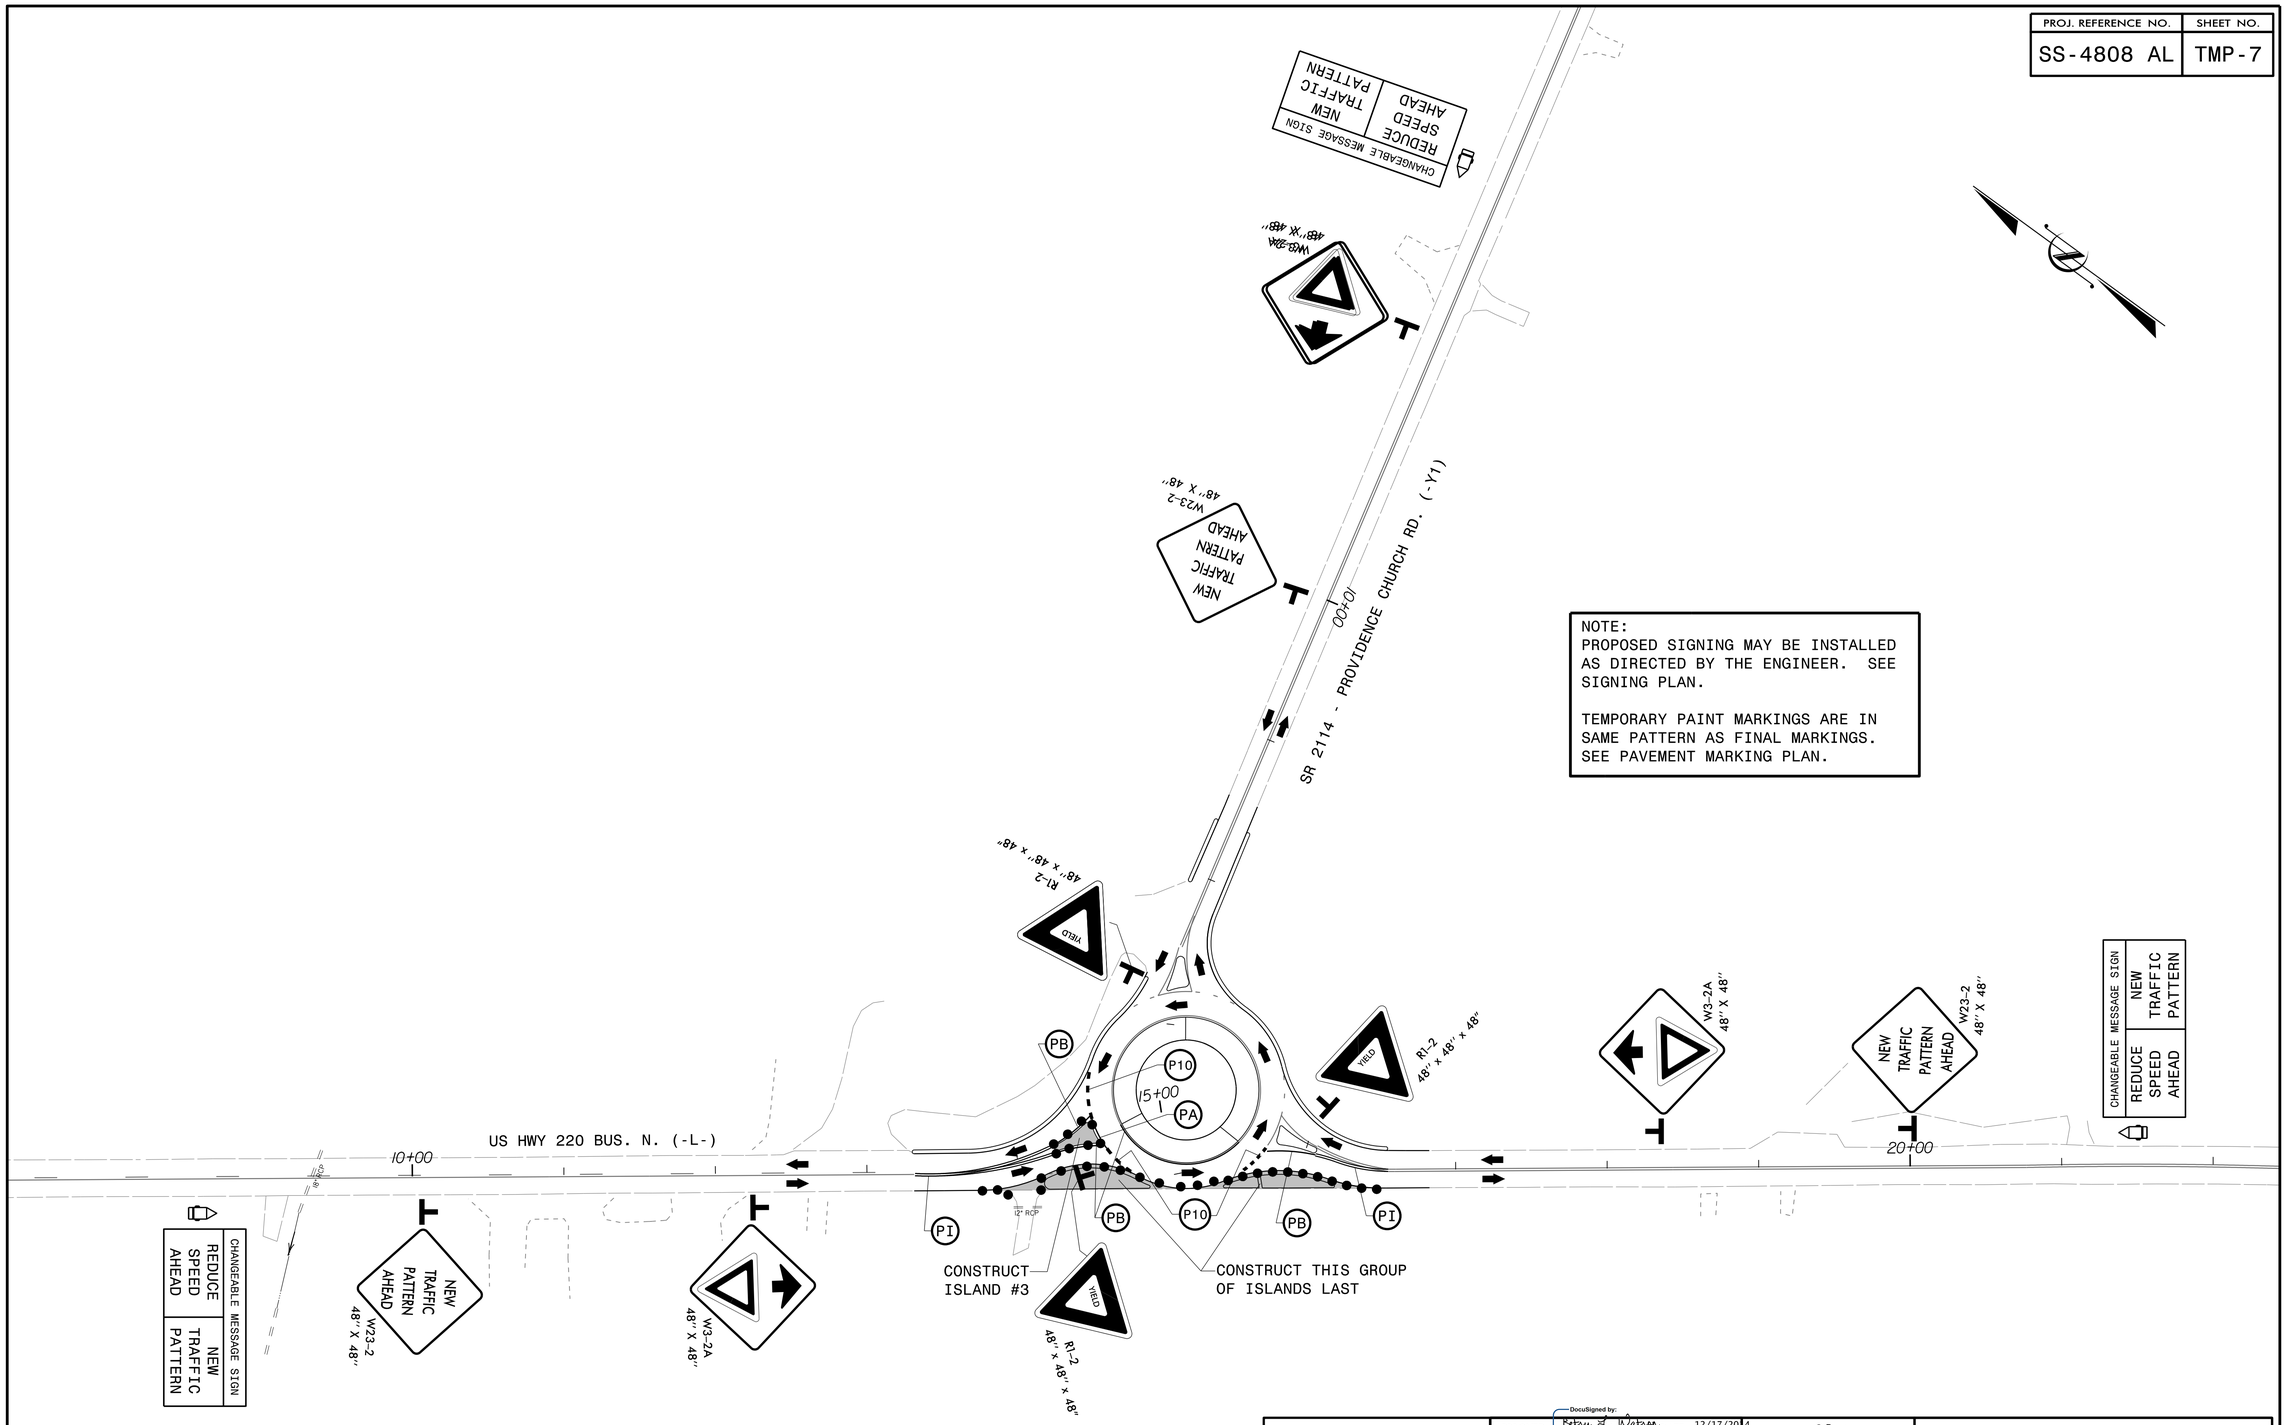

NOTE:
PROPOSED SIGNING MAY BE INSTALLED AS DIRECTED BY THE ENGINEER. SEE SIGNING PLAN.

TEMPORARY PAINT MARKINGS ARE IN SAME PATTERN AS FINAL MARKINGS. SEE PAVEMENT MARKING PLAN.

Stantec
Stantec Consulting Services Inc.
801 Jones Franklin Road-Suite 300
Raleigh, NC 27606
Tel. (919) 851-6866
Fax. (919) 851-7024
www.stantec.com
License No. F-0672

APPROVED: DocuSigned by: Betsy L. Watson 3E6478B34F8743F DATE: 12/17/2014

SEAL

NORTH CAROLINA PROFESSIONAL SEAL 29449 ENGINEER BETSY L. WATSON

DIVISION OF HIGHWAYS STATE OF NORTH CAROLINA DEPARTMENT OF TRANSPORTATION WORK ZONE TRAFFIC CONTROL

PHASE IV DETAILS

12/17/2014
U:\Traffic\Transportation Management Plan\TMP\Plan Sheets\SS-4808_TMP_07_PHASE_04.dgn
rcullen