DocuSign Envelope ID: 0EFE1984-0BB2-45DD-861D-0A93E828B986

PROJ. REFERENCE NO.	SHEET NO.
SS-4808 AL	TMP-5

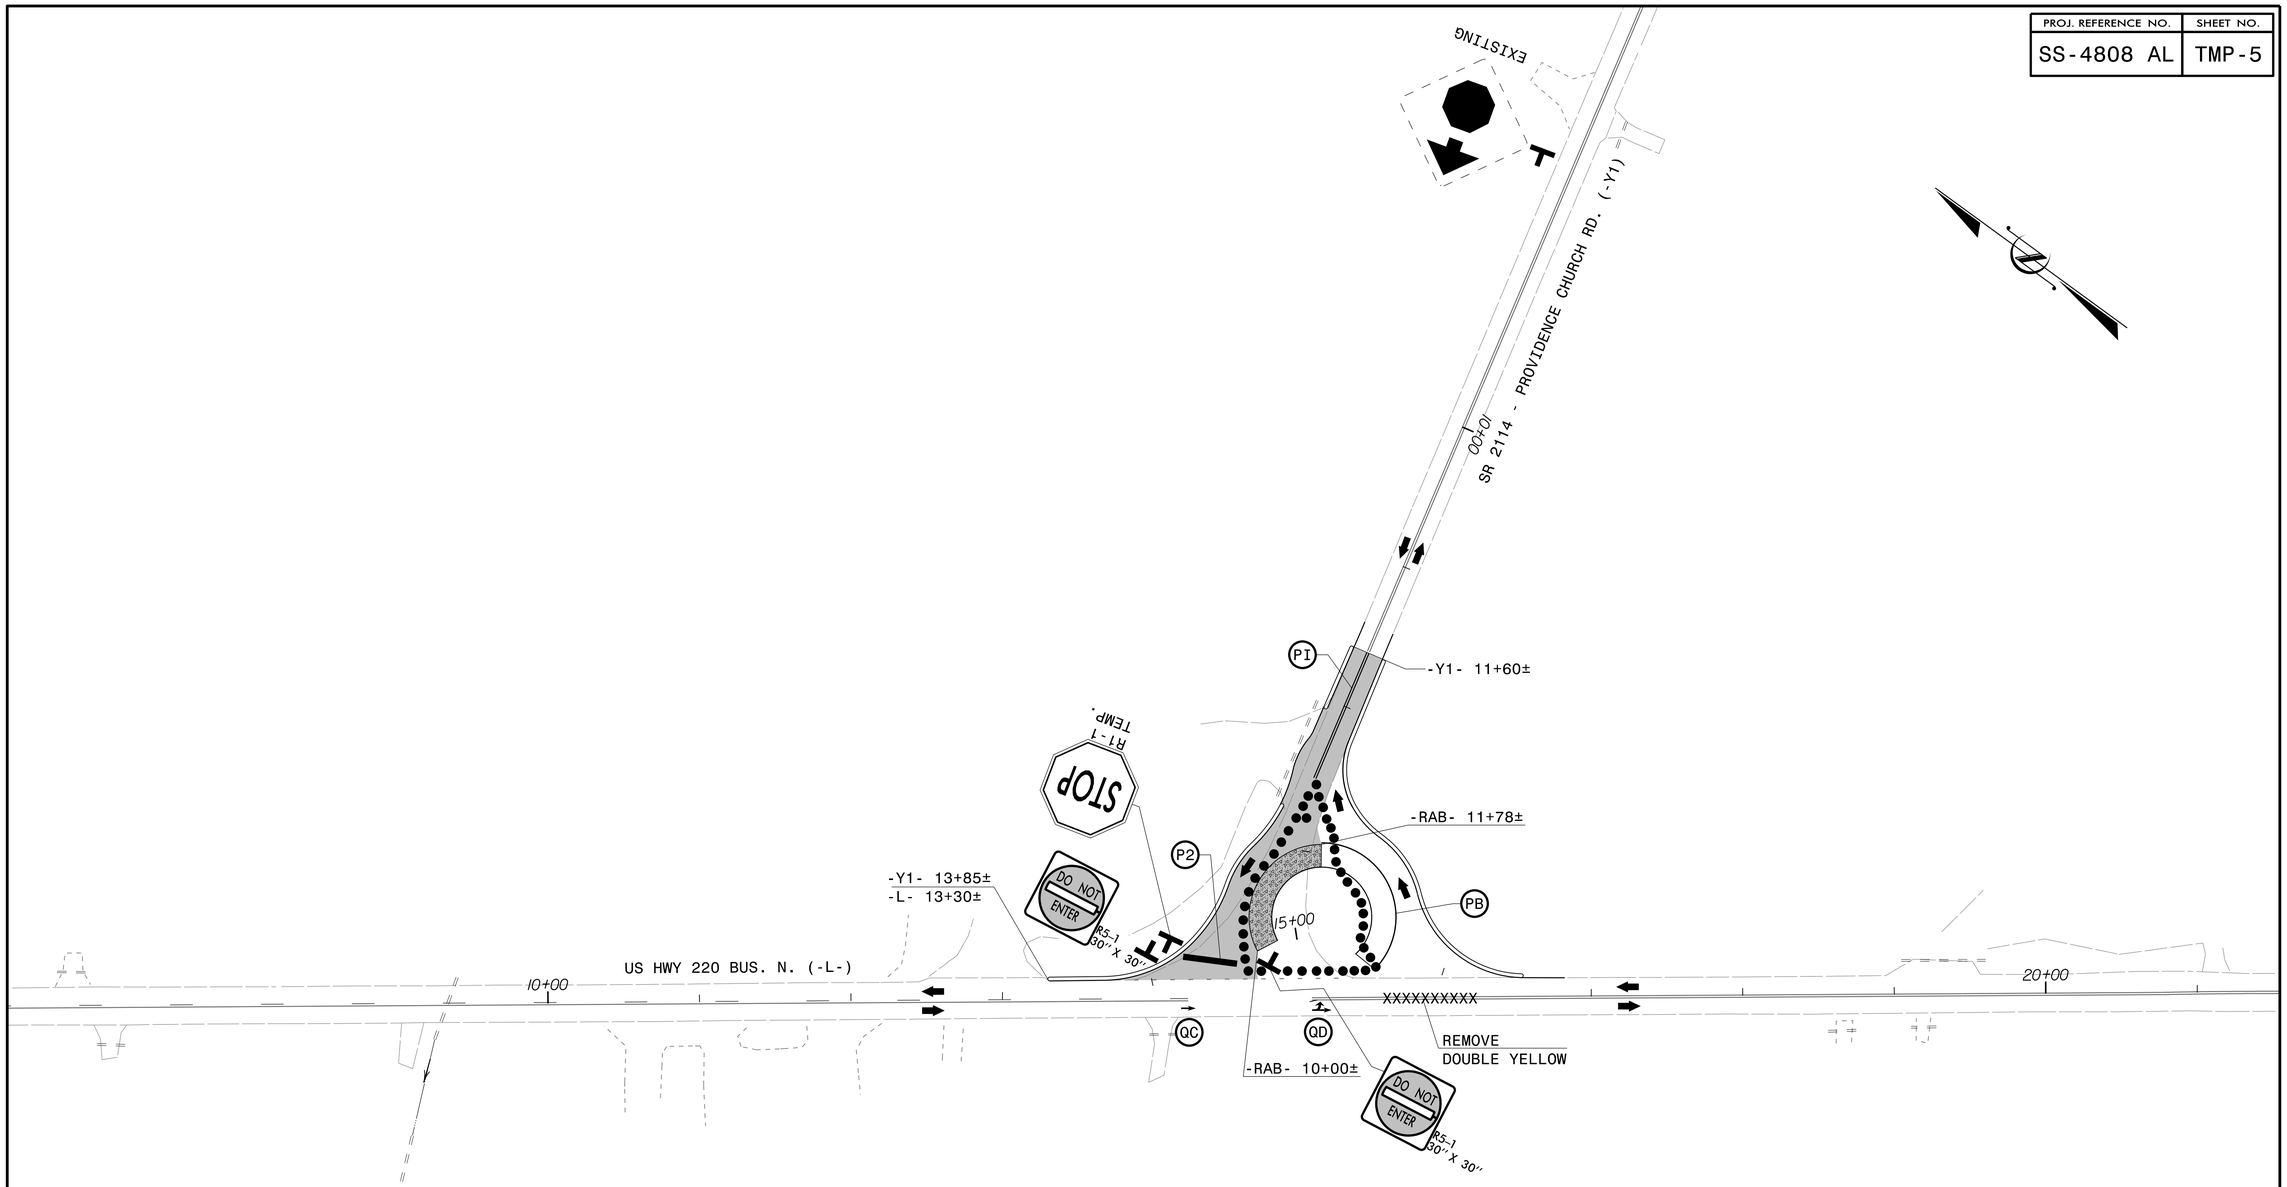

Stantec

Stantec Consulting Services Inc.
801 Jones Franklin Road-Suite 300
Raleigh, NC 27606
Tel. (919) 851-6866
Fax. (919) 851-7024
www.stantec.com
License No. F-0672

APPROVED: DocuSigned by: Betsy L. Watson 36E478B34E8743F DATE: 12/17/2014

SEAL

NORTH CAROLINA PROFESSIONAL SEAL 29449 ENGINEER BETSY L. WATSON

DIVISION OF HIGHWAYS
STATE OF NORTH CAROLINA
DEPARTMENT OF TRANSPORTATION
WORK ZONE TRAFFIC CONTROL

PHASE II DETAILS

12/17/2014
U:\Traffic\Transportation Management Plan\TMP\Plan Sheets\SS-4808_TMP_05_PHASE_02.dgn
rcullen