PROJECT REFERENCE NO.	SHEET NO.
44161	9
R/W SHEET NO.	

DocuSigned by: Greg S. Davis
33D47B5FD78F4A8...
SEAL 26930 NORTH CAROLINA PROFESSIONAL ENGINEER GREG S. DAVIS
2/27/2015
DIVISION DESIGN / CONSTRUCT ENGINEER

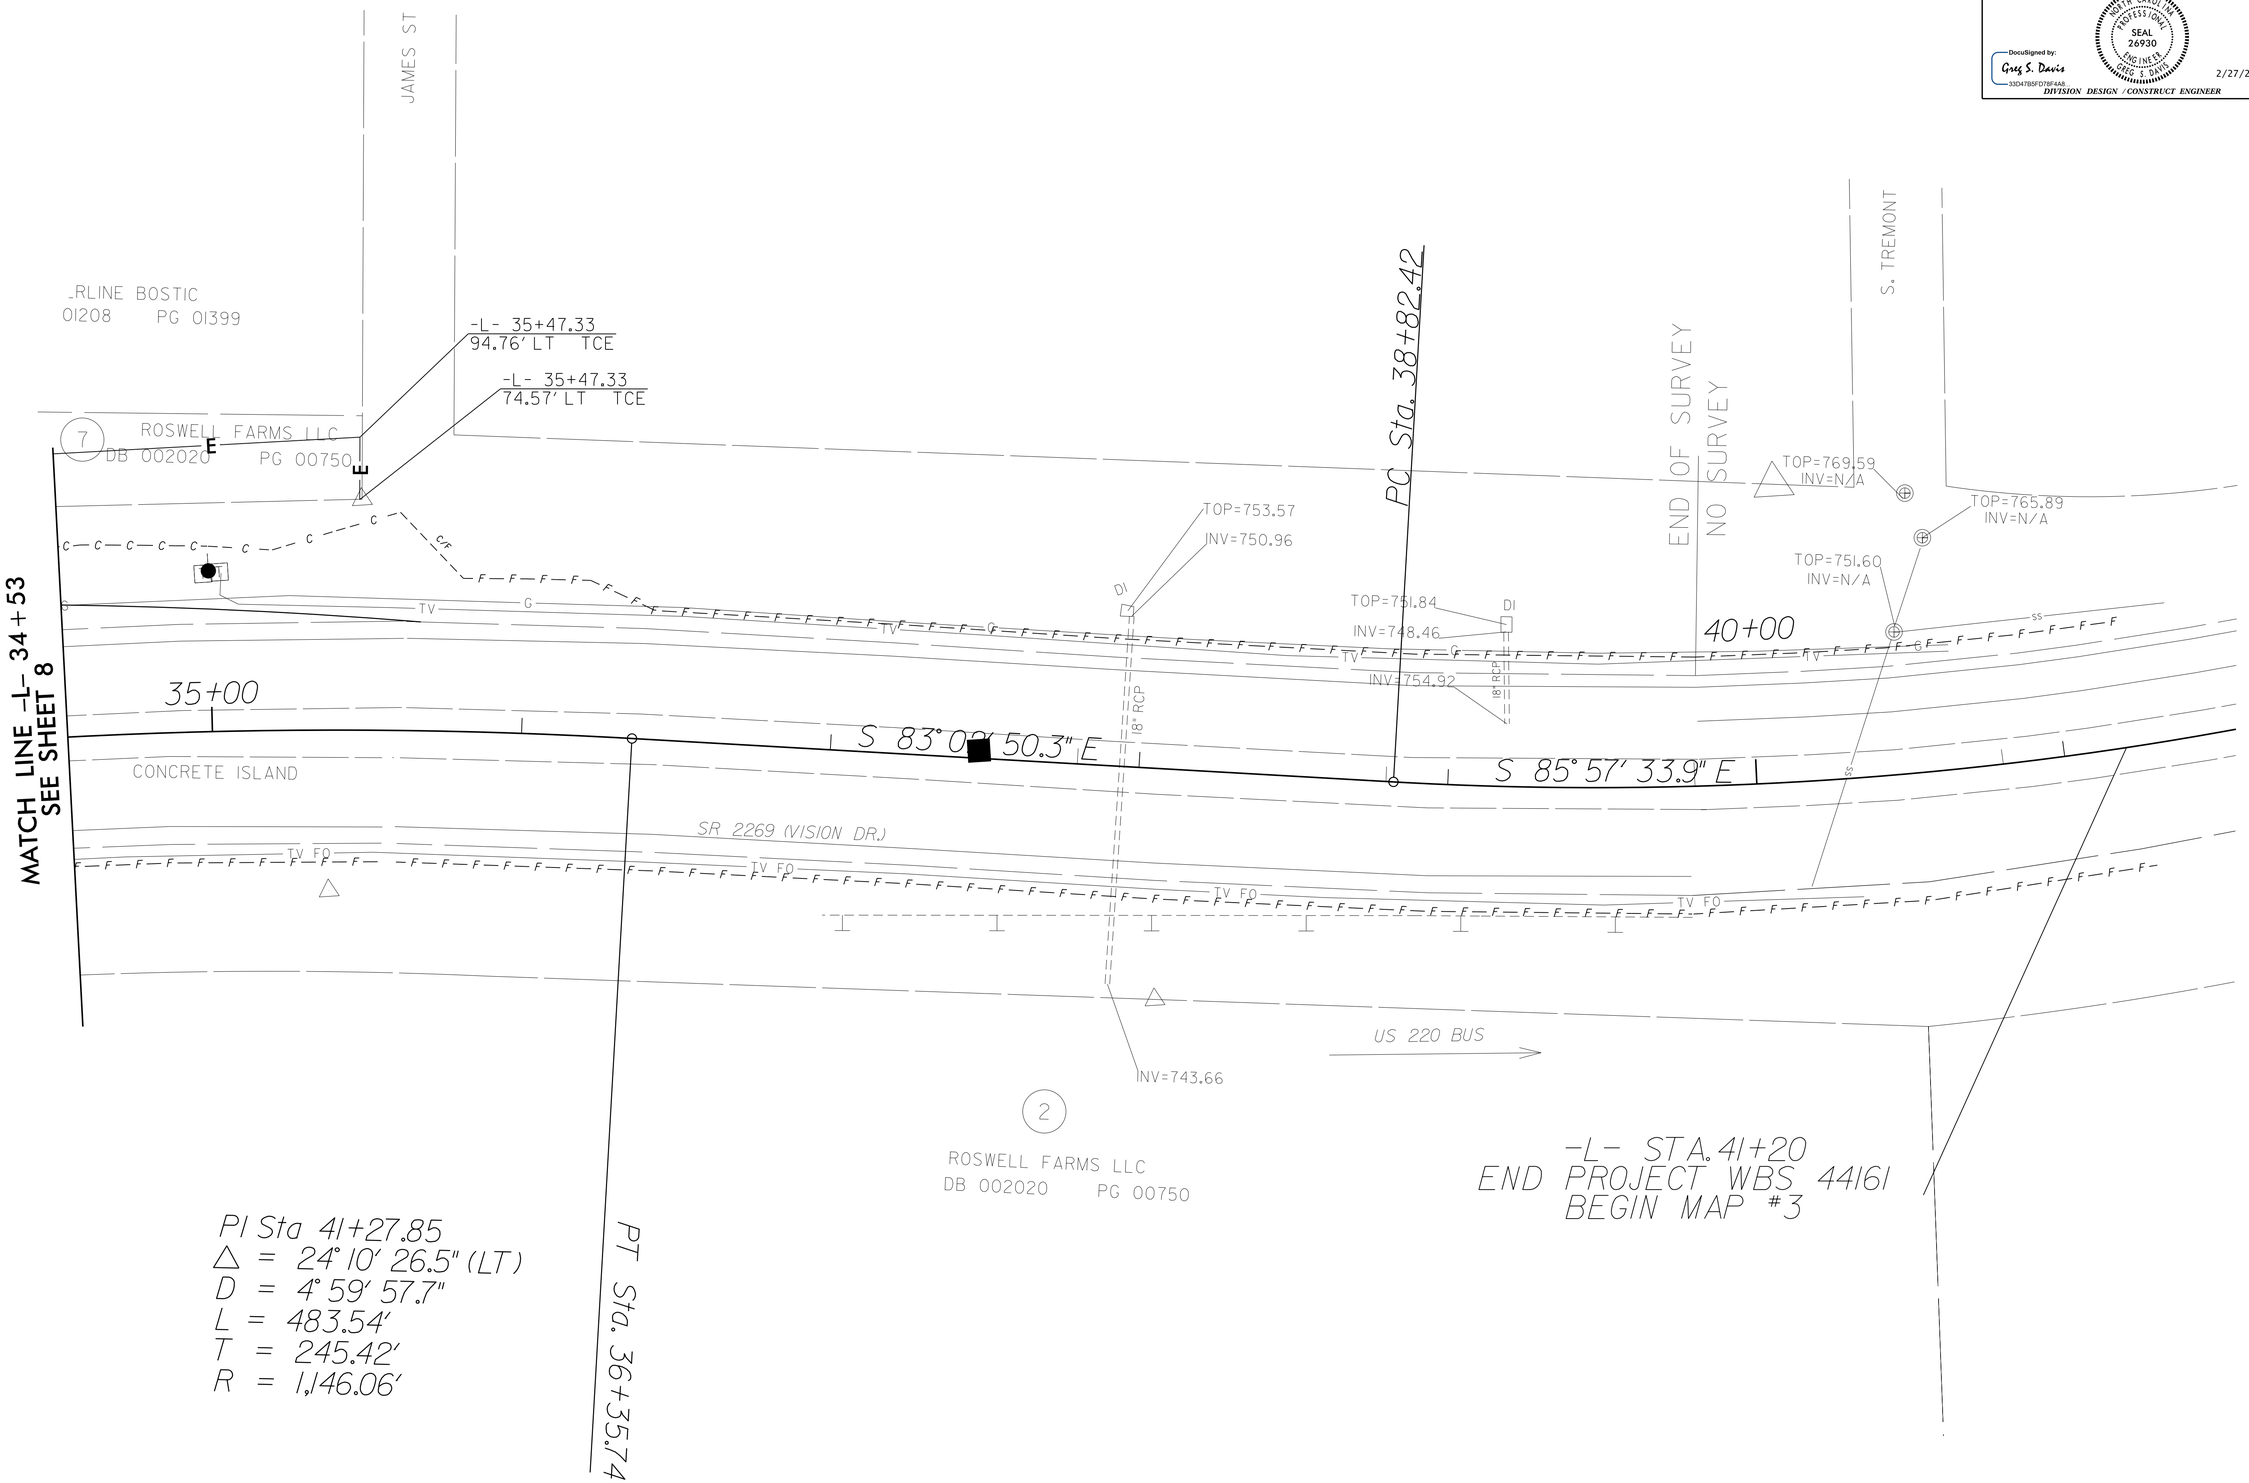

REVISIONS

8/17/99

27-FEB-2015 14:16
c:\pwworking\ddi\d0394310\sr_2269(vision_dr)\psh\dgn\SR2269_psh_4-8.dgn
rsdavis