PROJECT REFERENCE NO.	SHEET NO.
44161	6
R/W SHEET NO.	

NORTH CAROLINA PROFESSIONAL SEAL 26930 ENGINEER GREG S. DAVIS

DIVISION DESIGN / CONSTRUCT ENGINEER

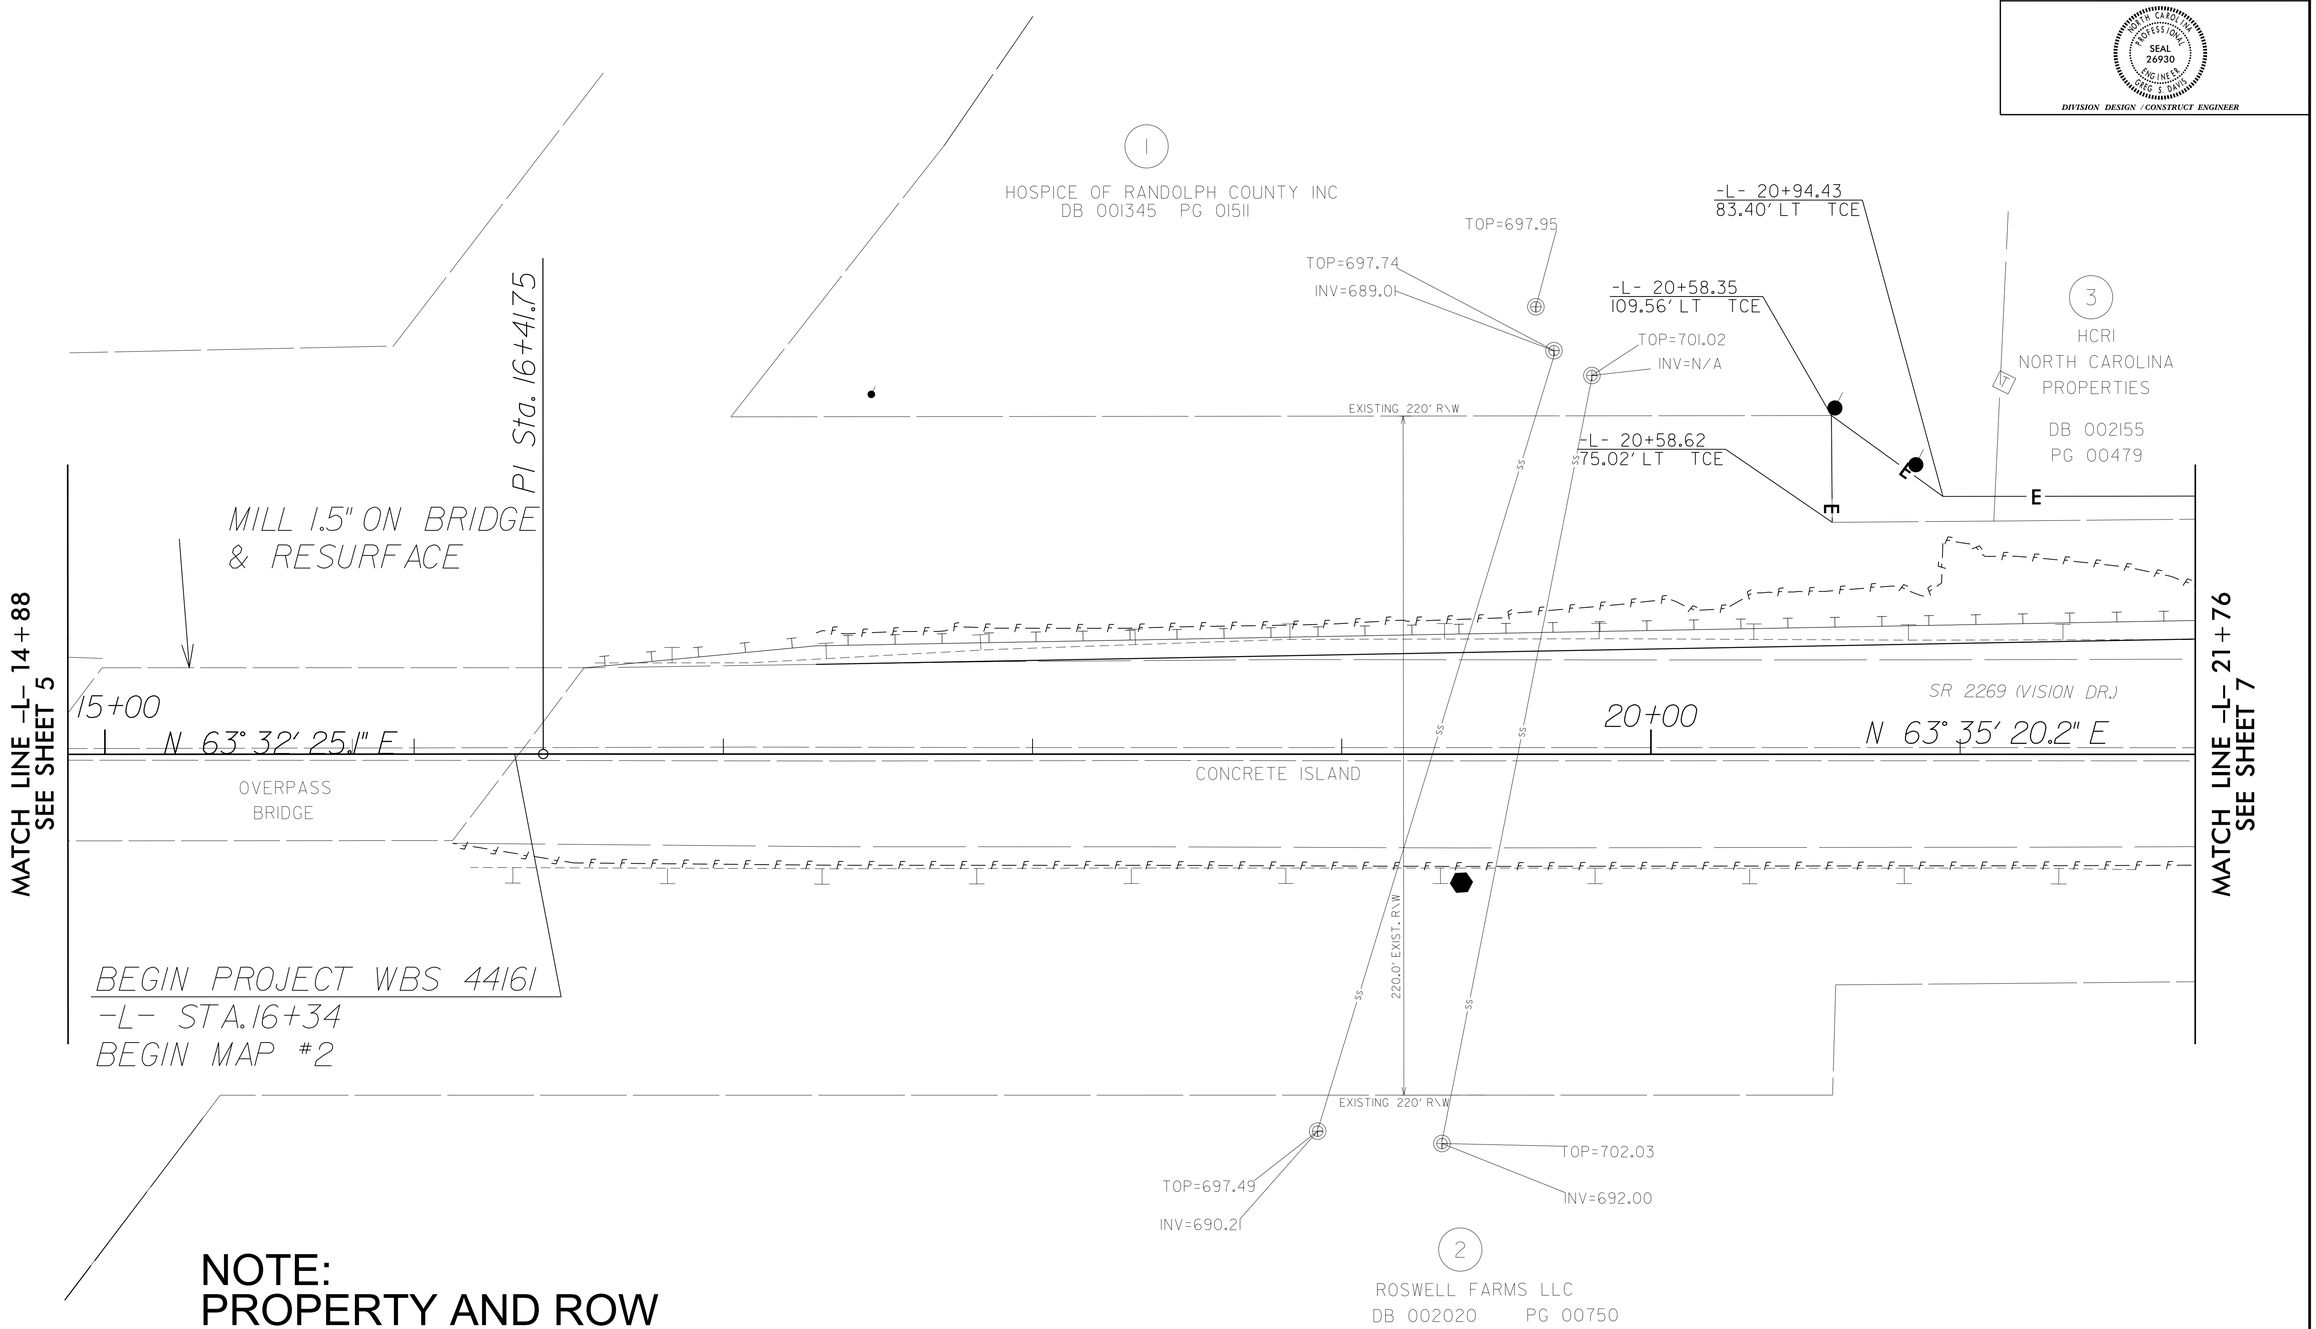

NOTE:
PROPERTY AND ROW
PLACED BY GIS

REVISIONS

8/17/99

25-FEB-2015 15:07
r:\roadway\proj\sr_2269(vision_dr)\psh\dgn\SR2269_psh_4-8.dgn
gsdavis