PROJECT REFERENCE NO.	SHEET NO.
44161, 8CR.20761.26	4
R/W SHEET NO.	

NORTH CAROLINA PROFESSIONAL SEAL 26930 ENGINEER GREG S. DAVIS

DocuSigned by:
Greg S. Davis
33D47B5FD78F4A8...

2/27/2015

DIVISION DESIGN / CONSTRUCT ENGINEER

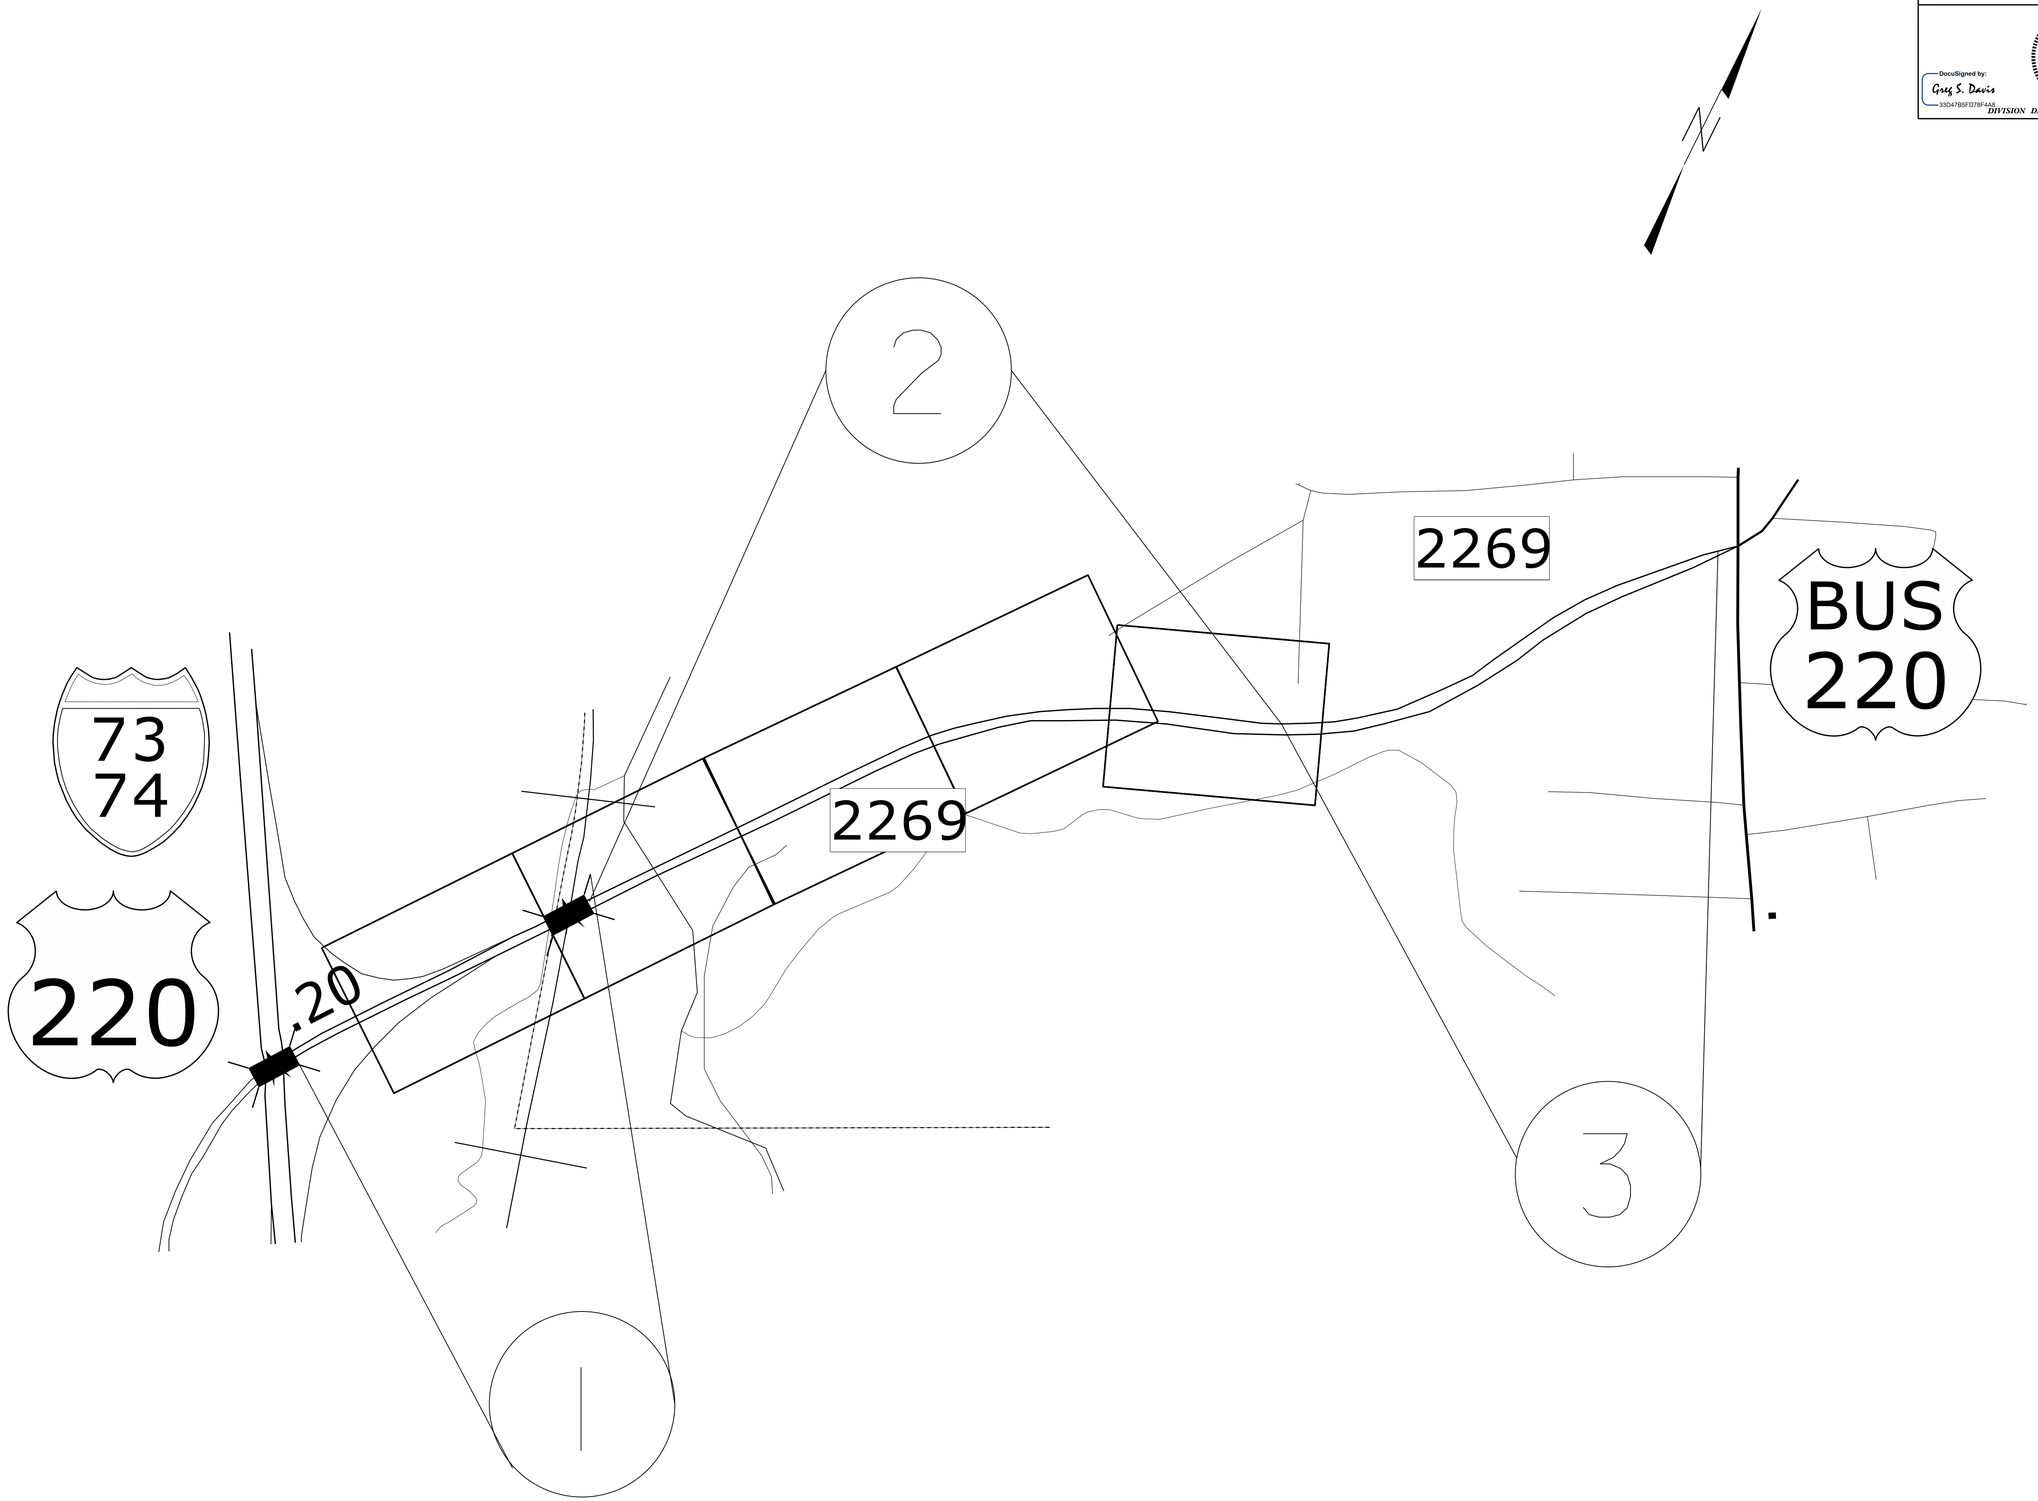

REVISIONS

8/17/99

27-FEB-2015 08:45
z:\divsrvr\proj\sr_2269\vision_dr1\psh\dsn\SR2269_psh_4-8.dgn
psdavis
AT 1:80.00 270410