09/08/99

WBS ELEMENT 44161 PROJECT: SR 2269 (VISION DRIVE)

See Sheet 1-A For Index of Sheets
See Sheet 1-B For Conventional Symbols

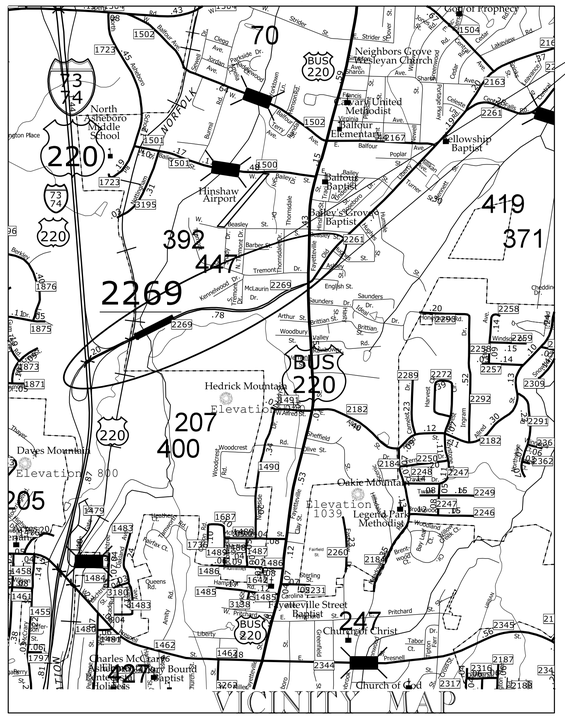

VICINITY MAP

PROJECT LOCATION

STATE OF NORTH CAROLINA
DIVISION OF HIGHWAYS

RANDOLPH COUNTY

STATE	STATE PROJECT REFERENCE NO.	SHEET NO.	TOTAL SHEETS
N.C.	44161, 8CR.20761.26	1	

WBS ELEMENT	F.A. PROJ. NO.	DESCRIPTION
44161		PE, R/W,CONST.
8CR.20761.26		RESURFACING

LOCATION: SR 2269 (VISION DR) NORTH OF ASHEBORO APPROX. ½ MILE BETWEEN I–73/74 AND US 220 BUS.

TYPE OF WORK: GRADING, DRAINAGE, PAVING, CONCRETE ISLANDS, PAVEMENT MARKINGS & MARKERS, AND EROSION CONTROL

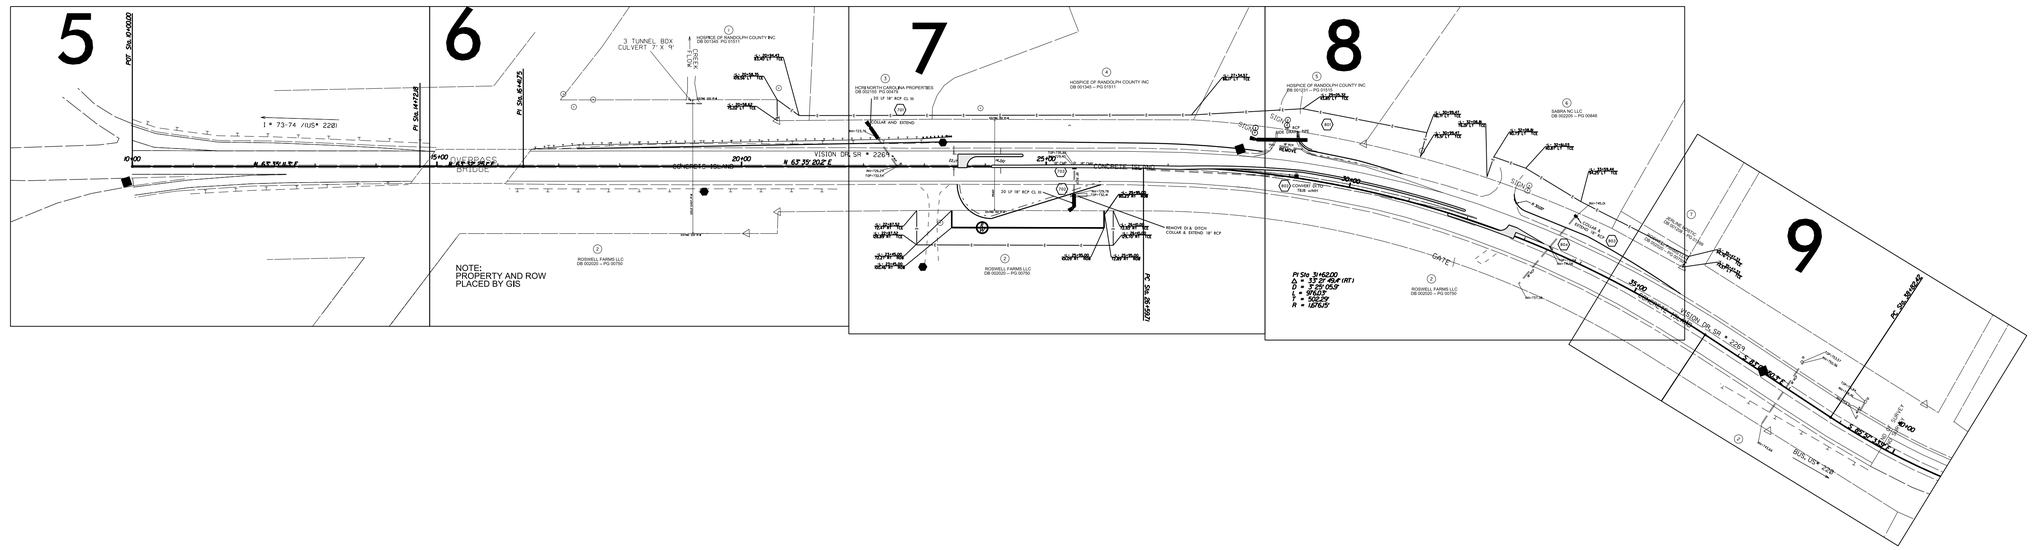

GRAPHIC SCALES

25 0 25 50
PLANS

DESIGN DATA

ADT 2012 = 7300

Prepared in the Office of:

DIVISION OF HIGHWAYS
DIVISION 8 DESIGN & CONSTRUCT UNIT
902 N. SANDHILLS BLVD.
ABERDEEN NC 28315

PLANS PREPARED BY: MRT

PROJECT LENGTH

ROADWAY: 0.57 MILES
STRUCTURE: _____ MILES
TOTAL: 0.57 MILES

DIVISION OF HIGHWAYS

2012 STANDARD SPECIFICATIONS

RIGHT OF WAY DATE: _____

LETTING DATE: _____

STATE OF NORTH CAROLINA DEPARTMENT OF TRANSPORTATION

DIVISION DESIGN & CONSTRUCT ENGINEER

DocuSigned by: Greg S. Davis 2/27/2015 P.E.
SIGNATURE:

DIVISION DESIGN & CONSTRUCT ENGINEER

NORTH CAROLINA PROFESSIONAL SEAL 26930 ENGINEER GREG S. DAVIS

20-FEB-2015 16:40
C:\div8_projects\rdy\Randolph\sr_2269(vision_dr)\psh\SR2269_tsh.dgn
gsdavis AT D8CAD-270410