PROJECT REFERENCE NO.	SHEET NO.
44161	7-A
R/W SHEET NO.	

NORTH CAROLINA PROFESSIONAL SEAL 26930 ENGINEER GREG S. DAVIS

DocuSigned by: Greg S. Davis
33D47B5FD7BF4A8

2/27/2015

DIVISION DESIGN / CONSTRUCT ENGINEER

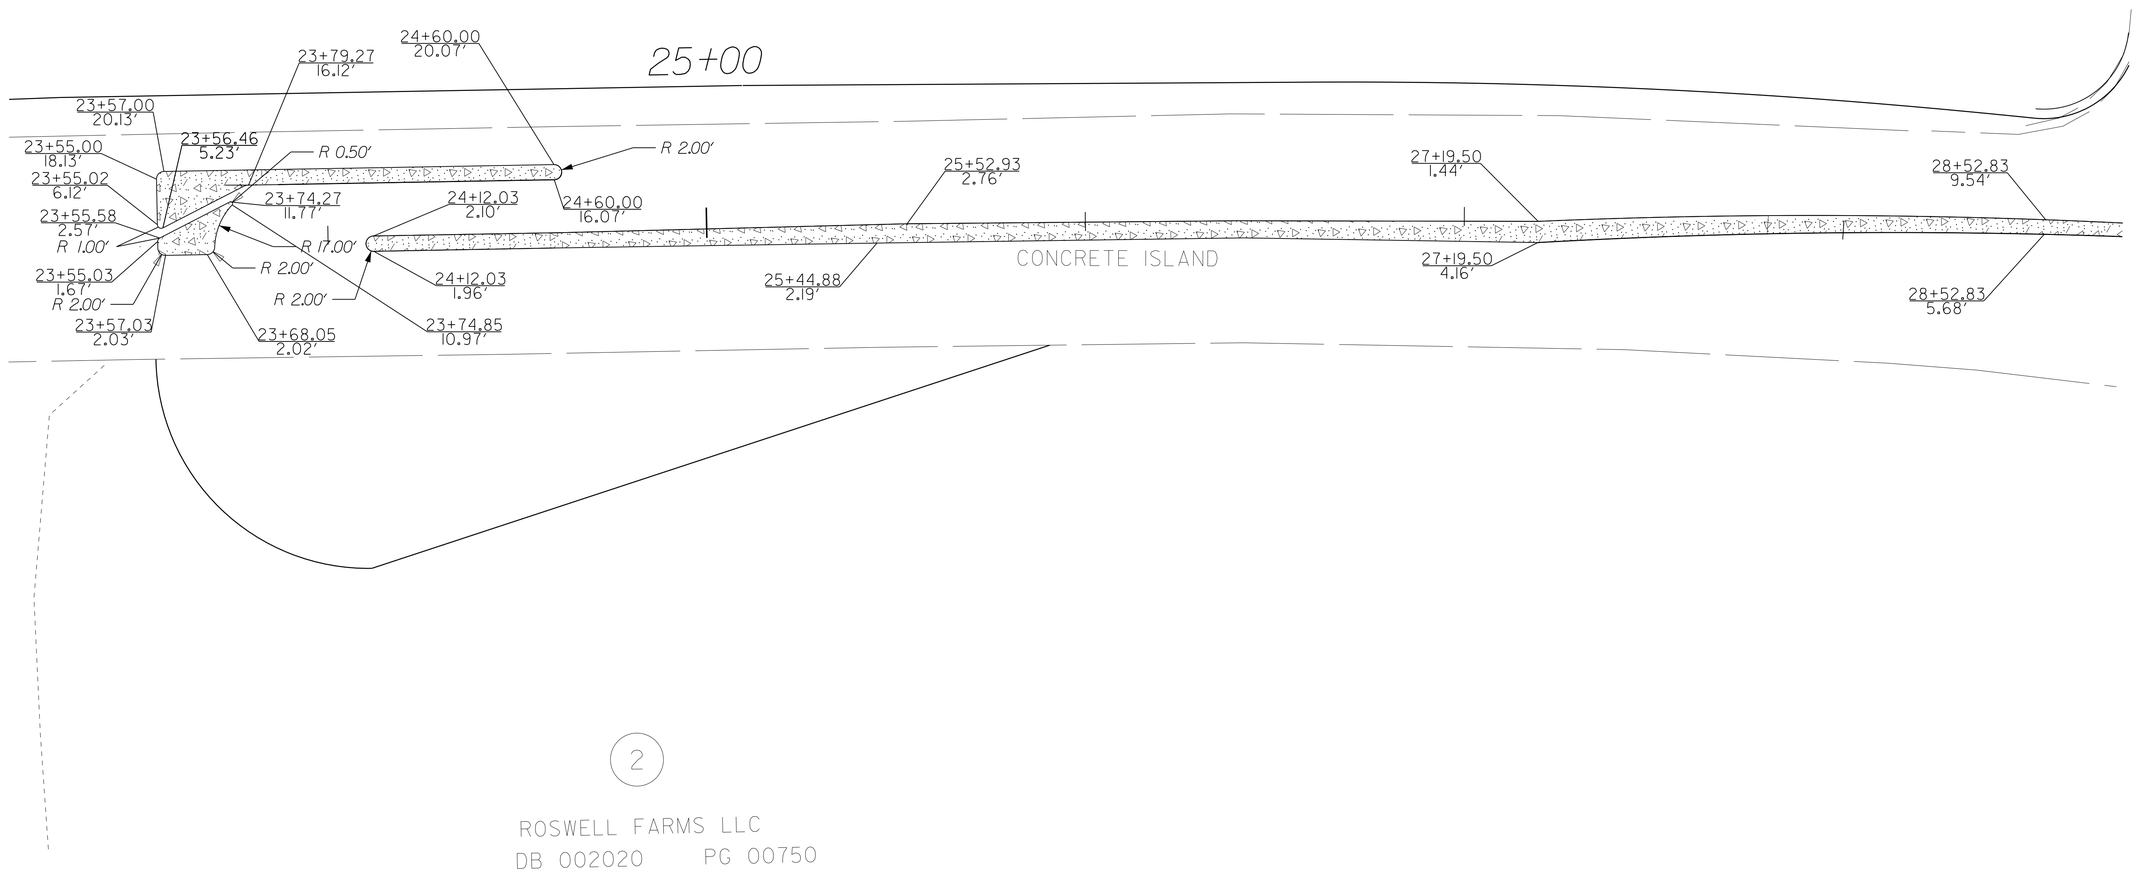

REVISIONS

8/17/99

27-FEB-2015 14:16
Z:\rdy\randolph\sr_2269\vision_dr\psh\dsn\SR2269_psh_4-8.dgn
davis
At DRAFT 2/24/10