PROJECT REFERENCE NO.	SHEET NO.
44161	7
R/W SHEET NO.	

NORTH CAROLINA PROFESSIONAL SEAL 26930 ENGINEER GREG S. DAVIS

DocuSigned by: Greg S. Davis 33D47B5FD78E4A8...

2/27/2015

DIVISION DESIGN / CONSTRUCT ENGINEER

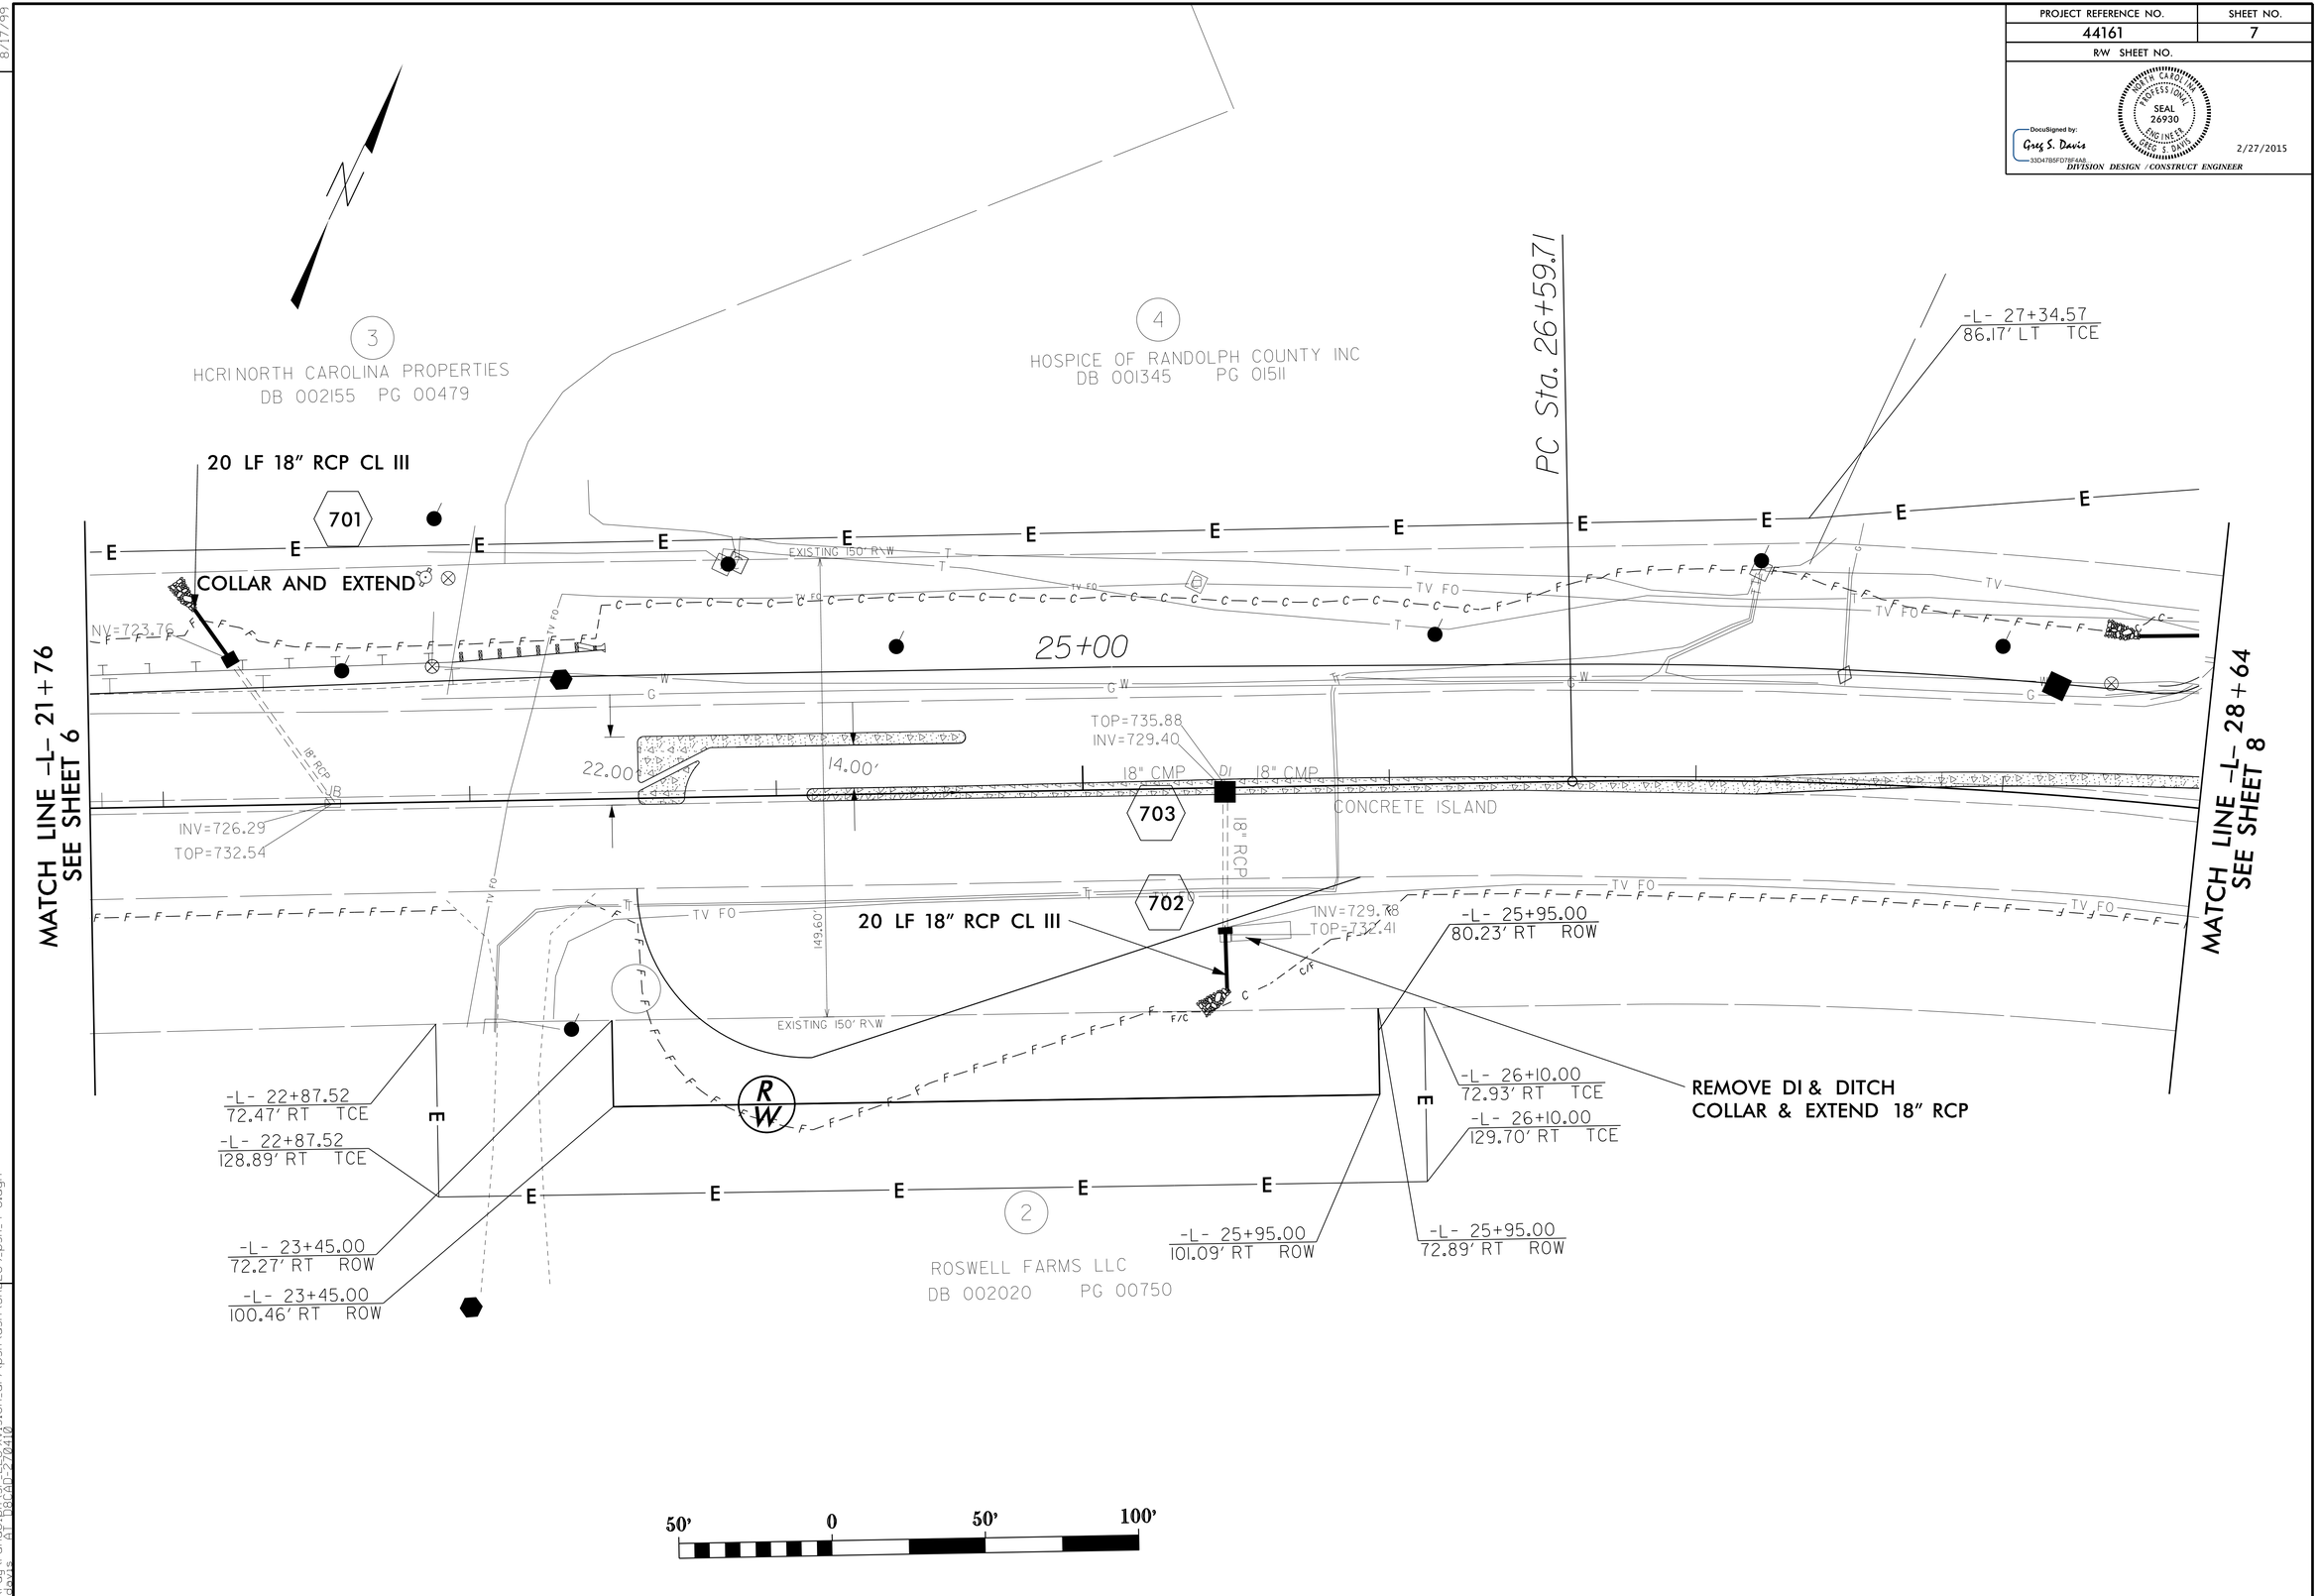

REVISIONS

8/17/99

27-FEB-2015 08:45
r:\hydro\roadways\sr_2269\fusion_dr1\psh\dgn\SR2269_psh_4-8.dgn
psdavis AT TIMPO 270410