PROJECT REFERENCE NO.	SHEET NO.
44161	5
R/W SHEET NO.	

NORTH CAROLINA PROFESSIONAL SEAL 26930 ENGINEER GREG S. DAVIS

DIVISION DESIGN / CONSTRUCT ENGINEER

REVISIONS

8/17/99

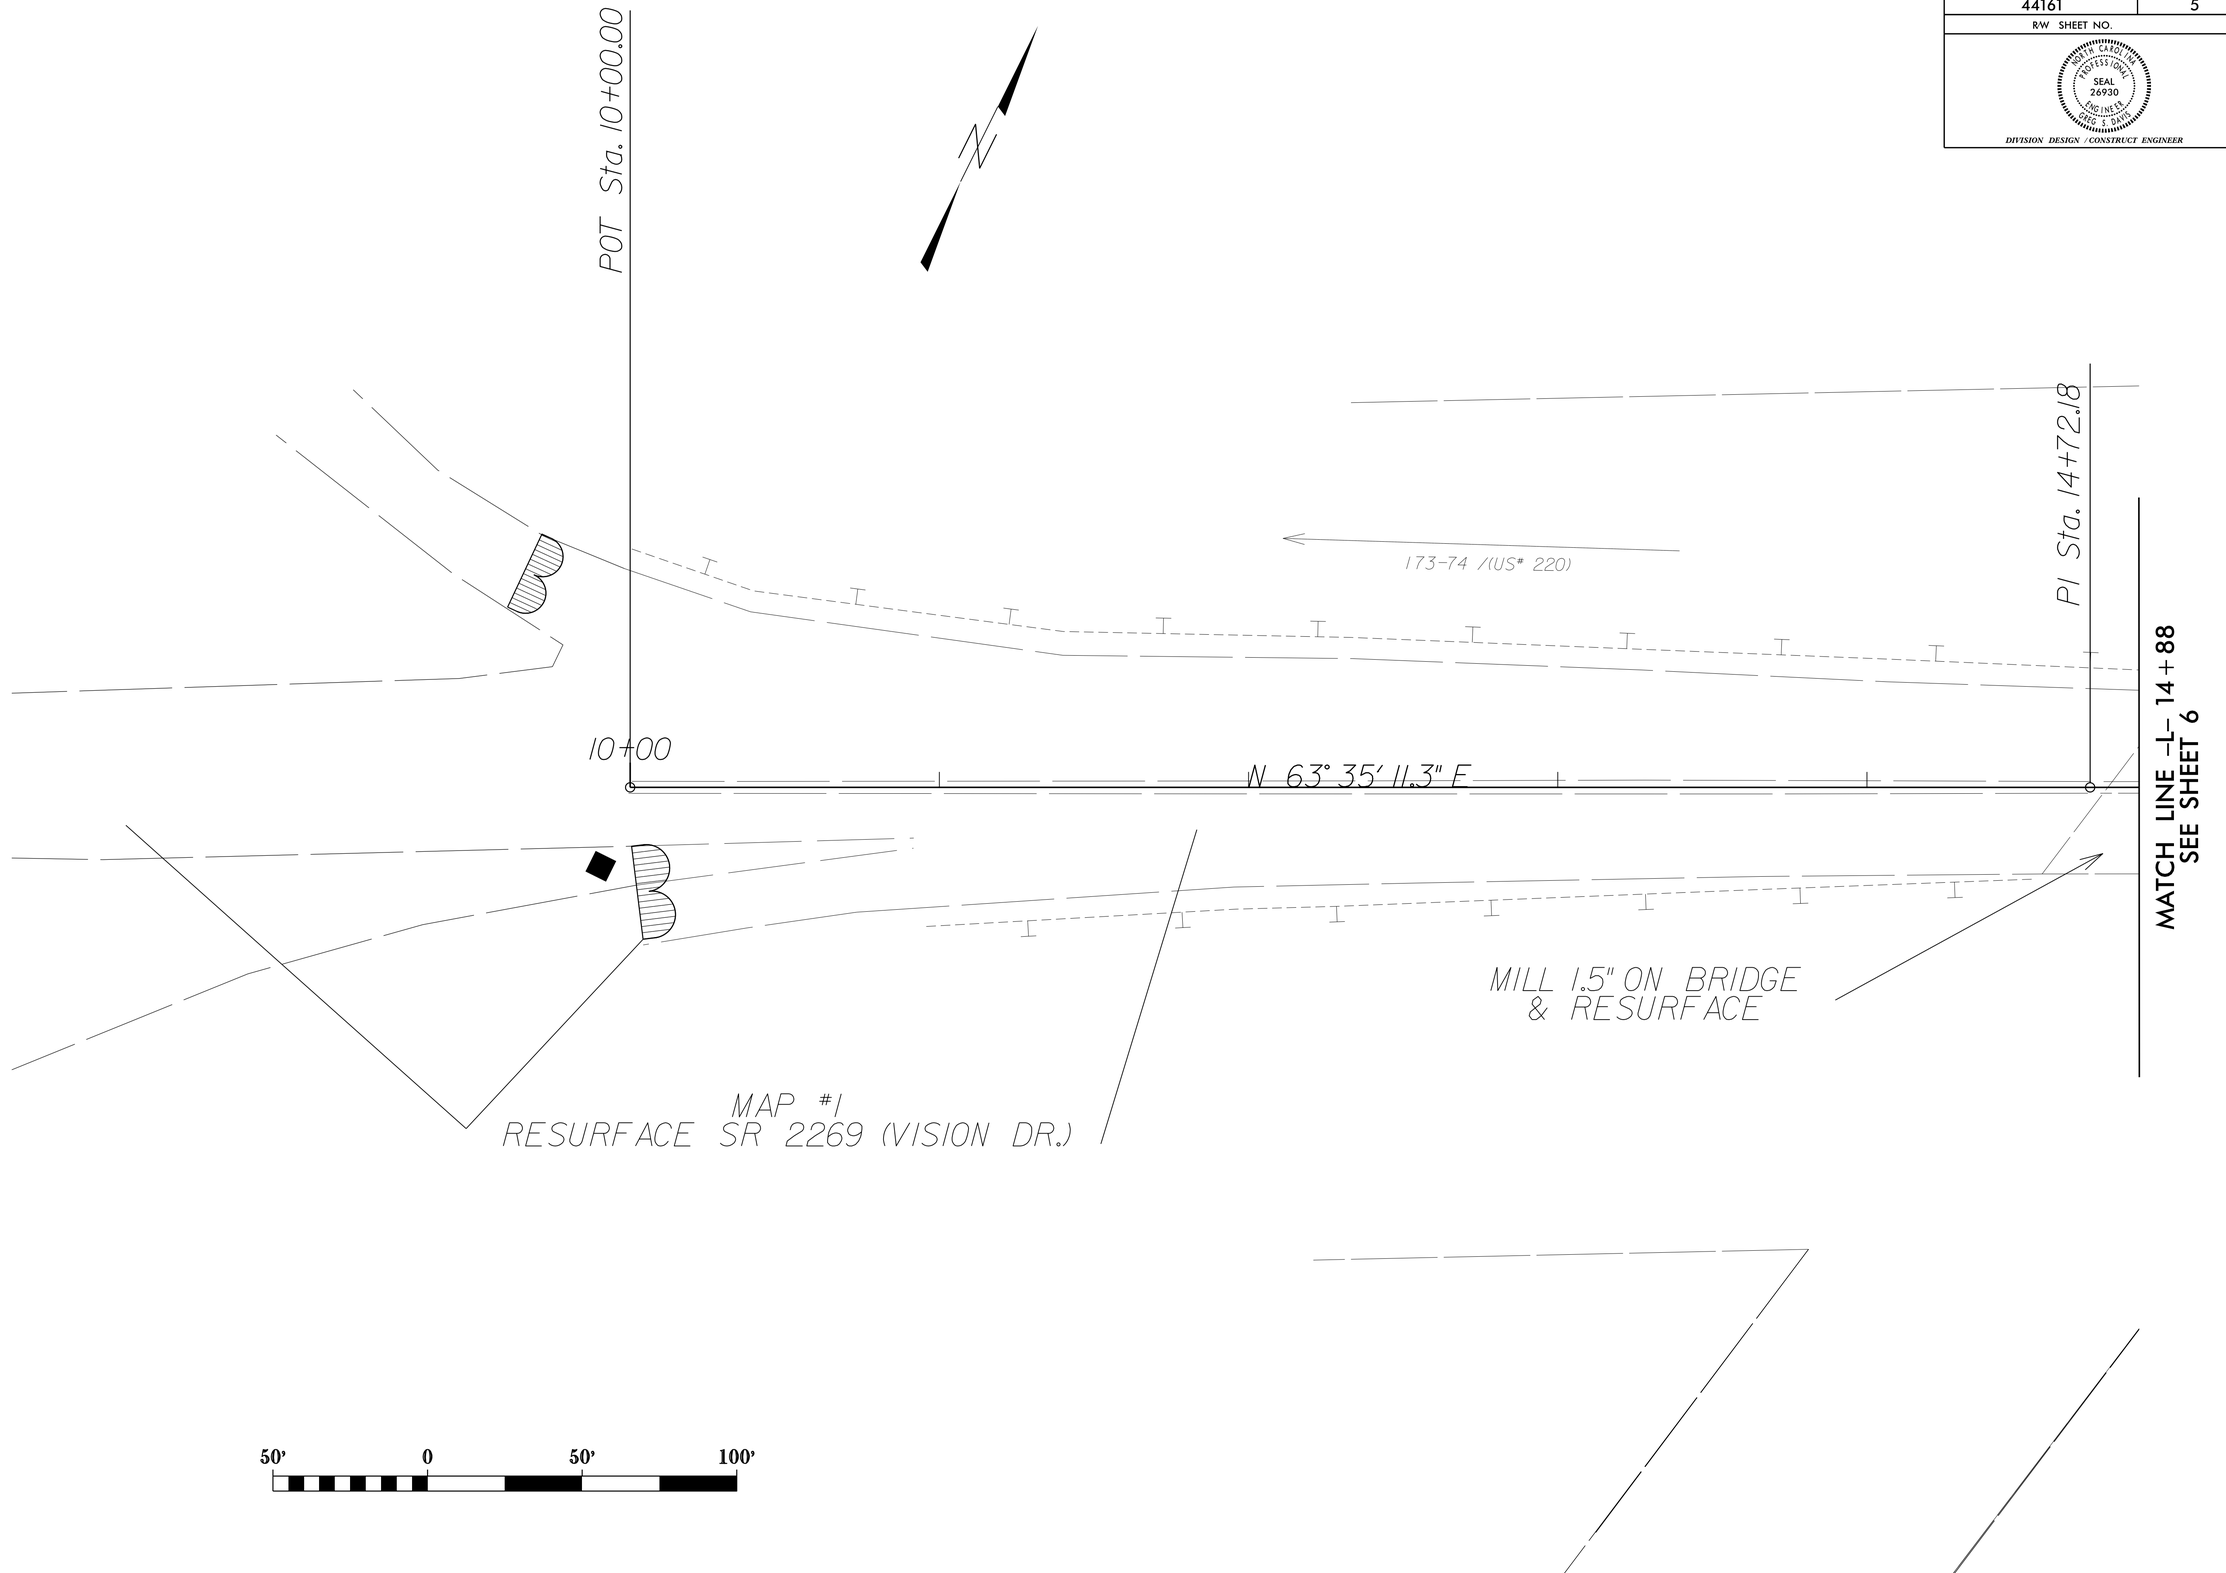

19-FEB-2015 08:48
z:\ncdot\roadway\sr_2269(vision_dr)\psh\dsn\SR2269_psh_4-8.dgn
psdavis
AT DRAFT 2.20410