PROJECT REFERENCE NO.	SHEET NO.
44161	8-A
R/W SHEET NO.	

NORTH CAROLINA PROFESSIONAL SEAL 26930 ENGINEER CHRIS S. DAVIS

DIVISION DESIGN / CONSTRUCT ENGINEER

REVISIONS

8/17/99

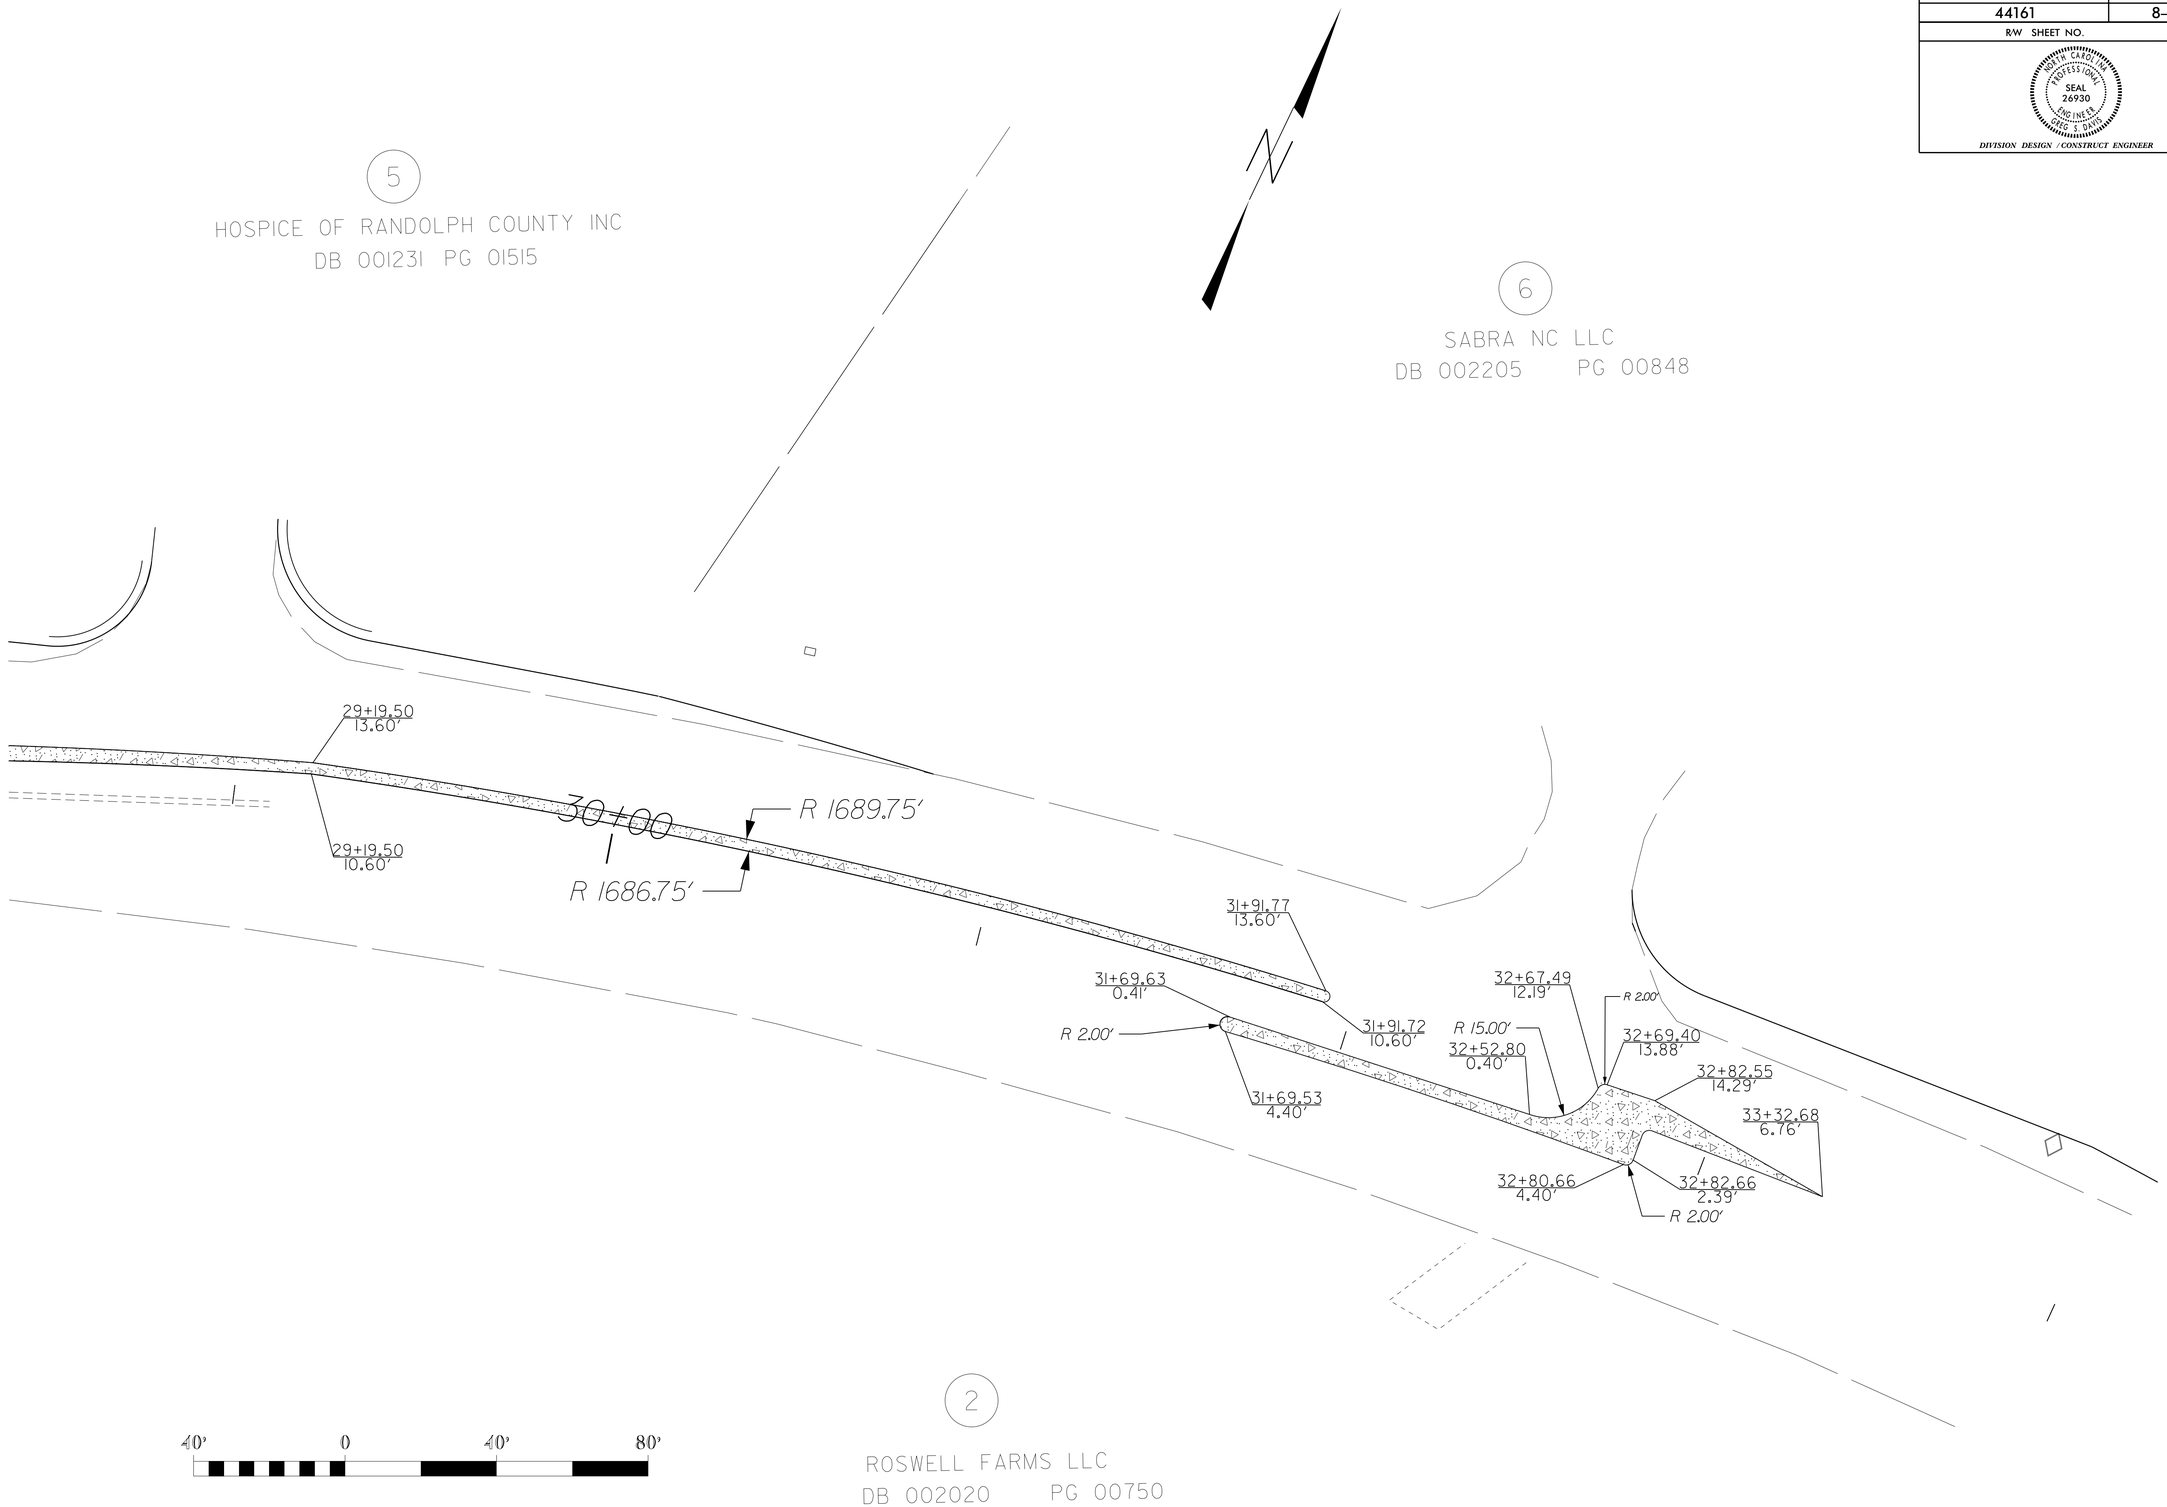

26-FEB-2015 15:07
Z:\rdu\randolph\sr_2269\vision_dr\psh\dsn\SR2269_psh_4-8.dgn
rsdavis
AT DBGEN-27MAY10