PROJECT REFERENCE NO.	SHEET NO.
44161	8
R/W SHEET NO.	

DocuSigned by: Greg S. Davis 33D47B5FD78F4A8...

NORTH CAROLINA PROFESSIONAL SEAL 26930 ENGINEER GREG S. DAVIS

2/27/2015

DIVISION DESIGN / CONSTRUCT ENGINEER

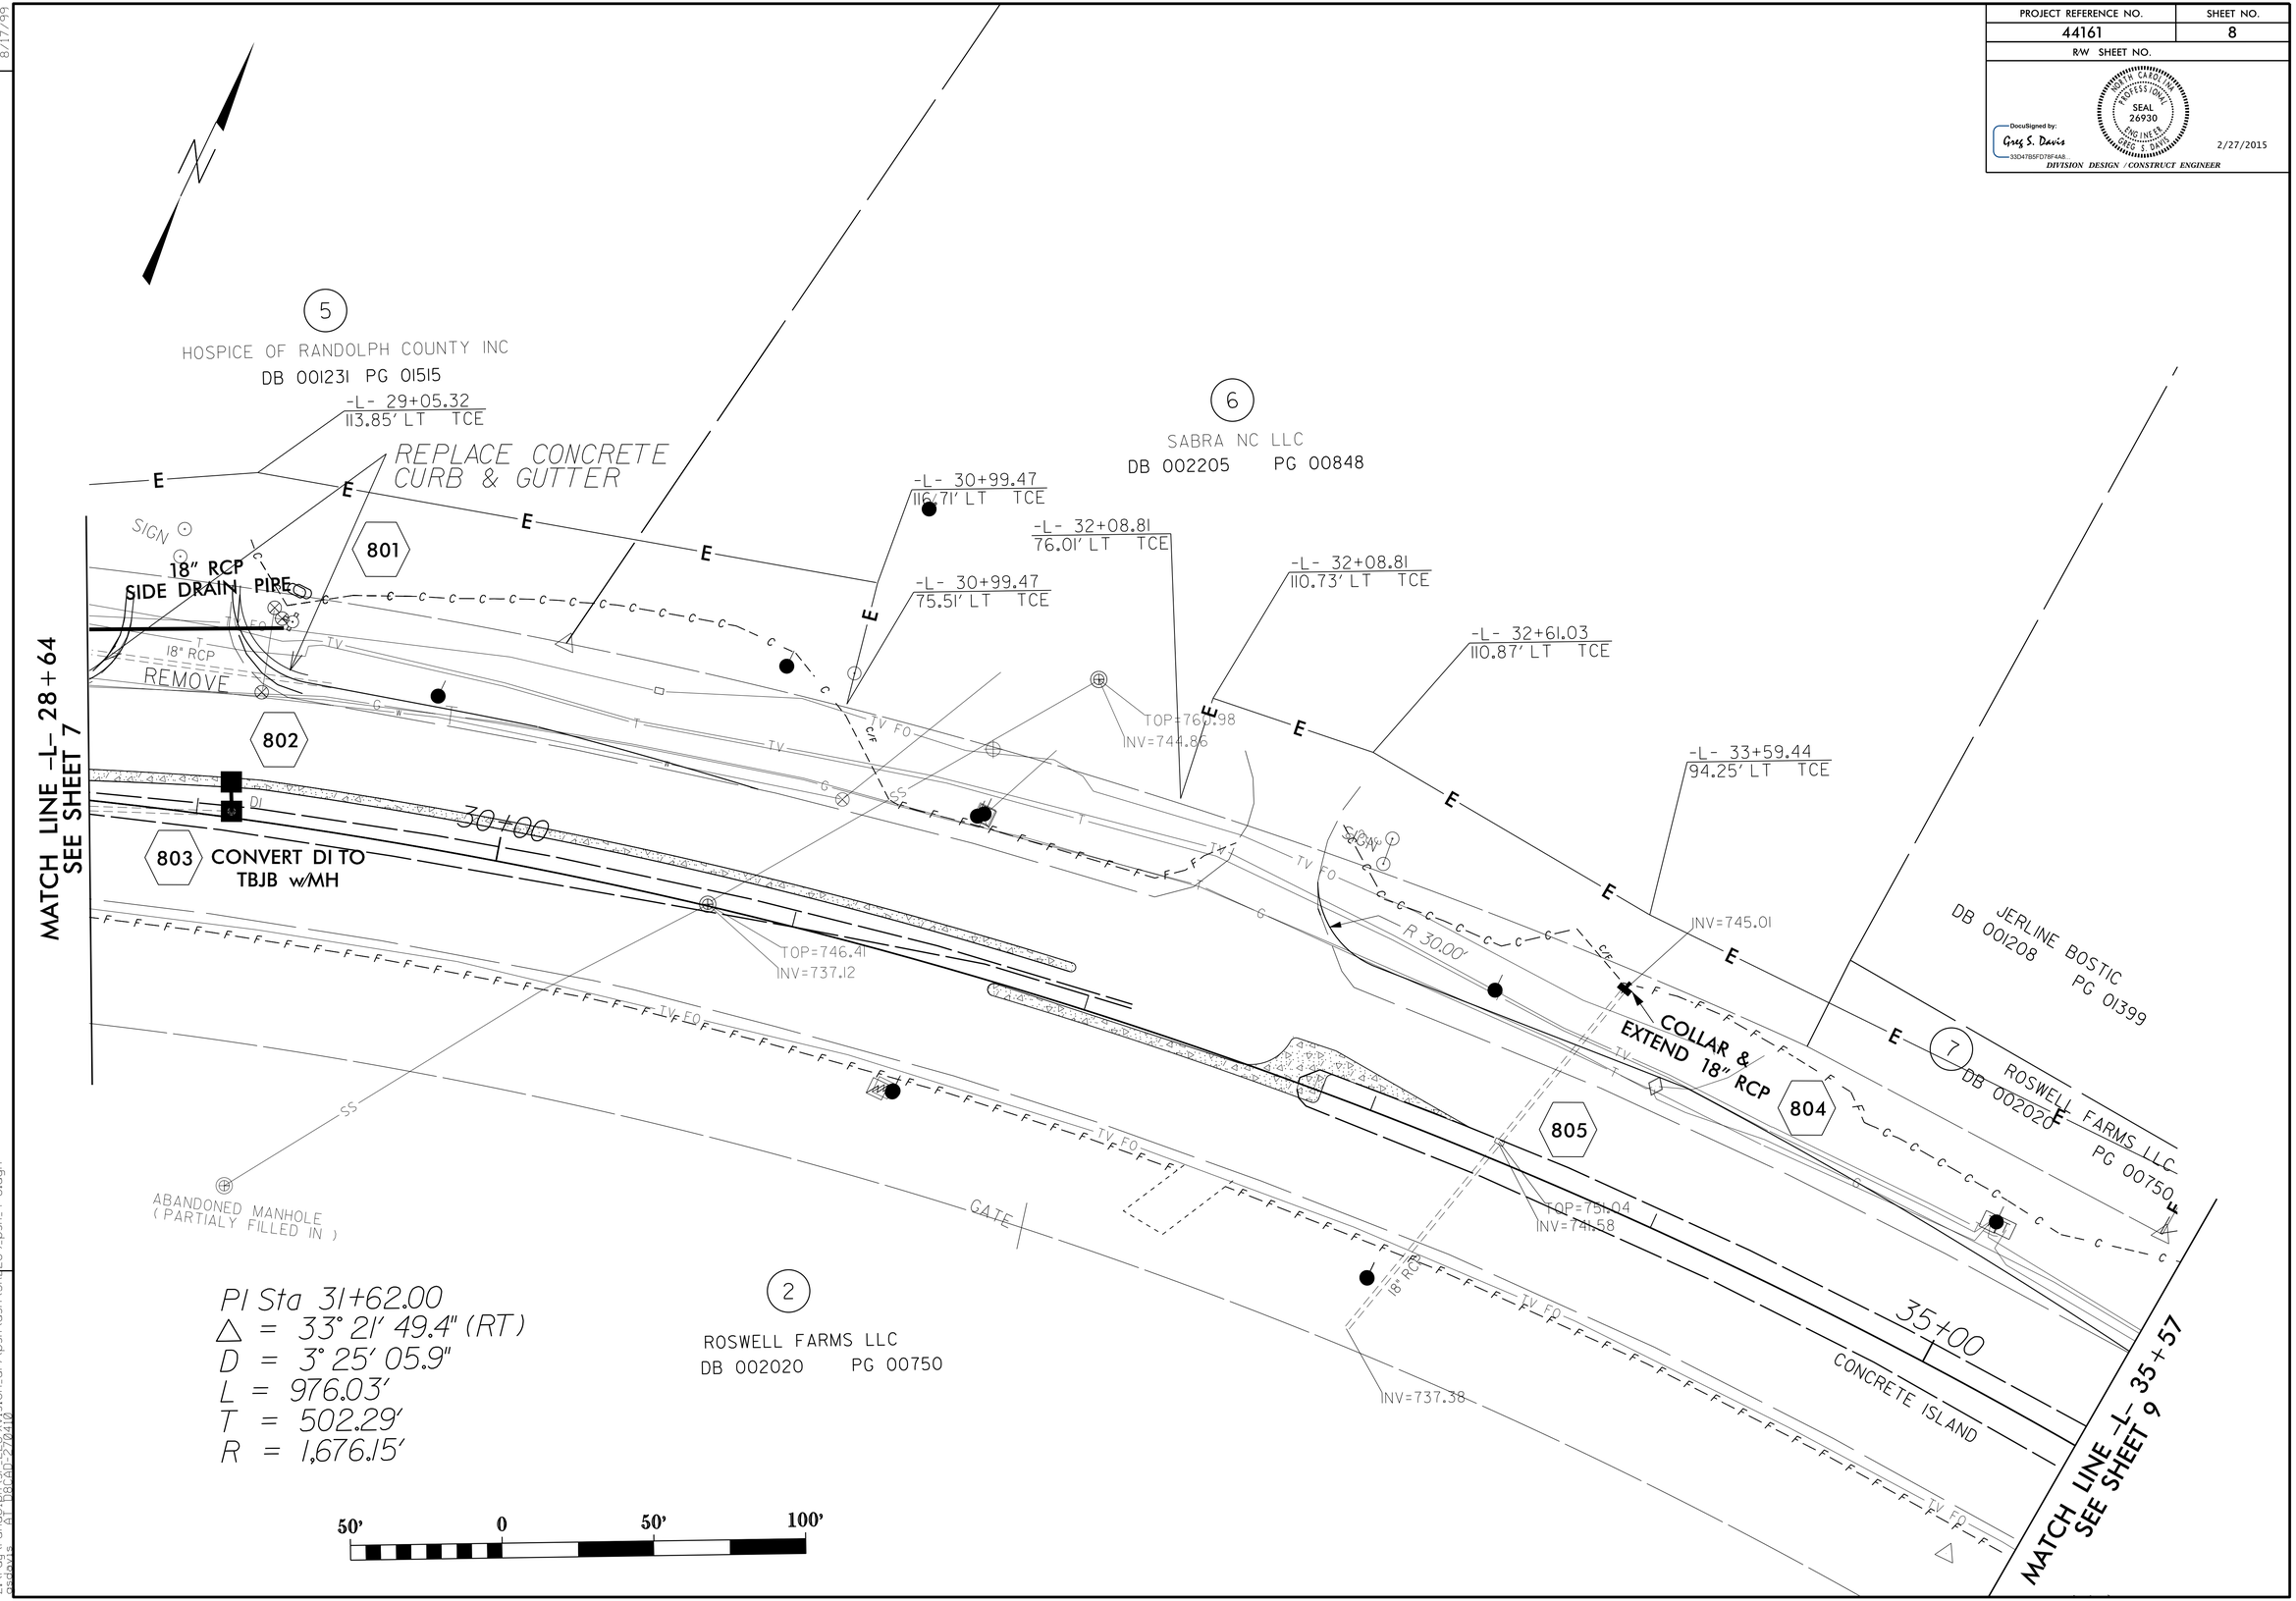

REVISIONS

8/17/99

27-FEB-2015 08:45
s:\pdbs\proj\sr_2269\vision_dr1\psh\dsn\SR2269_psh_4-8.dgn
AT RACAD 2.70410
psdavis