PROJECT REFERENCE NO.	SHEET NO.
44161, 8CR.20761.26	PM-2
R/W SHEET NO.	

NORTH CAROLINA PROFESSIONAL SEAL 26930 ENGINEER GREG S. DAVIS

DocuSigned by: Greg S. Davis 33D47B5FD78F4A8...

2/27/2015

DIVISION DESIGN / CONSTRUCT ENGINEER

PAVEMENT MARKING LINES

T8 - THERMOPLASTIC (4"	WHITE,	120 MILS)	2' X 6' SP MINISKIP
T9 - THERMOPLASTIC (4"	YELLOW,	120 MILS)	2' X 6' SP MINISKIP
TA - THERMOPLASTIC (4"	WHITE,	90 MILS)	EDGE LINE
TB - THERMOPLASTIC (4"	YELLOW,	90 MILS)	EDGE LINE
TC - THERMOPLASTIC (4"	WHITE,	120 MILS)	10' SKIP
TD - THERMOPLASTIC (4"	WHITE,	120 MILS)	3' X 9' SP MINISKIP
TE - THERMOPLASTIC (4"	WHITE,	120 MILS)	SOLID LANE LINE
TI - THERMOPLASTIC (4"	YELLOW,	120 MILS)	DOUBLE CENTERLINE
TN - THERMOPLASTIC (8"	WHITE,	90 MILS)	GORELINE
TO - THERMOPLASTIC (8"	WHITE,	90 MILS)	DIAGONAL
TP - THERMOPLASTIC (8"	YELLOW,	90 MILS)	DIAGONAL

PAVEMENT MARKING SYMBOLS

UA - THERMOPLASTIC	(LEFT TURN ARROW,	90 MILS)
UB - THERMOPLASTIC	(RIGHT TURN ARROW,	90 MILS)
UC - THERMOPLASTIC	(STRAIGHT ARROW,	90 MILS)
UT - THERMOPLASTIC	(U-TURN ARROW,	90 MILS)

PAVEMENT MARKING LEGEND

- ---CRYSTAL / RED PAVEMENT MARKER
- ---YELLOW / YELLOW PAVEMENT MARKER
- ---CRYSTAL / CRYSTAL PAVEMENT MARKER

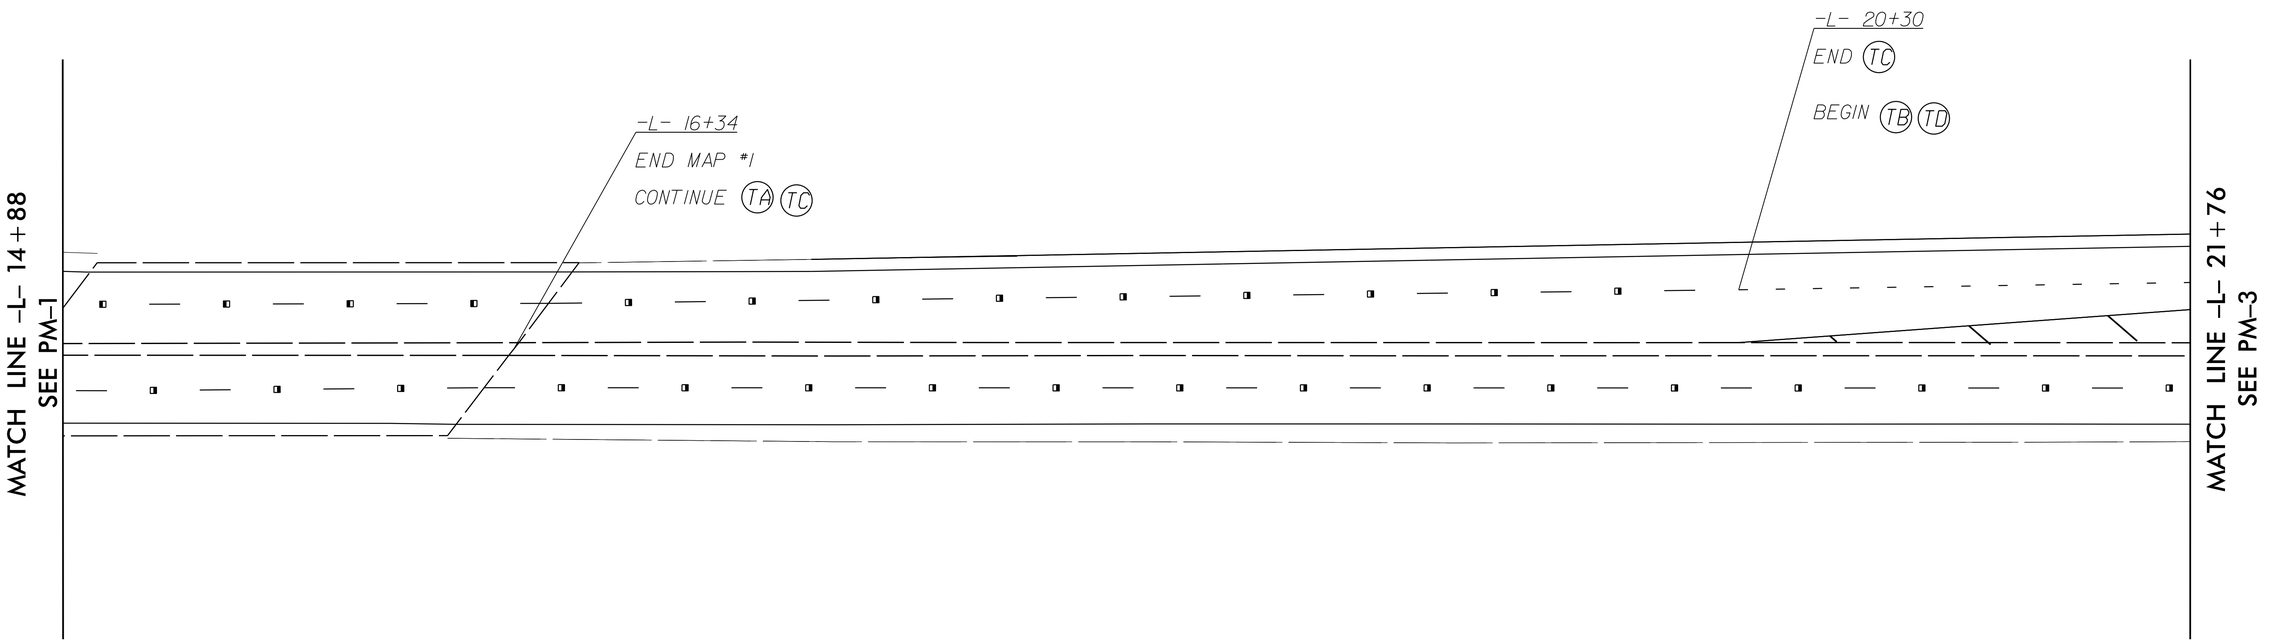

50' 0 50' 100'

REVISIONS

8/17/99

18-FEB-2015 16:28
s:\roadway\proj\sr_2269\vision_dr1\psh\pmp\SR2269_pmp_PMP 1.dgn
$$$$USER$$