PROJECT REFERENCE NO.	SHEET NO.
44161	PM-3
R/W SHEET NO.	

NORTH CAROLINA PROFESSIONAL SEAL 26930 ENGINEER GREG S. DAVIS

DIVISION DESIGN / CONSTRUCT ENGINEER

PAVEMENT MARKING LEGEND

- ---CRYSTAL / RED PAVEMENT MARKER
- ---YELLOW / YELLOW PAVEMENT MARKER
- ---CRYSTAL / CRYSTAL PAVEMENT MARKER

PAVEMENT MARKING LINES

T8 -	THERMOPLASTIC (4"	WHITE, 120 MILS)	2' X 6' SP MINISKIP
T9 -	THERMOPLASTIC (4"	YELLOW, 120 MILS)	2' X 6' SP MINISKIP
TA -	THERMOPLASTIC (4"	WHITE, 90 MILS)	EDGE LINE
TB -	THERMOPLASTIC (4"	YELLOW, 90 MILS)	EDGE LINE
TC -	THERMOPLASTIC (4"	WHITE, 120 MILS)	10' SKIP
TD -	THERMOPLASTIC (4"	WHITE, 120 MILS)	3' X 9' SP MINISKIP
TE -	THERMOPLASTIC (4"	WHITE, 120 MILS)	SOLID LANE LINE
TI -	THERMOPLASTIC (4"	YELLOW, 120 MILS)	DOUBLE CENTERLINE
TN -	THERMOPLASTIC (8"	WHITE, 90 MILS)	GORELINE
TO -	THERMOPLASTIC (8"	WHITE, 90 MILS)	DIAGONAL
TP -	THERMOPLASTIC (8"	YELLOW, 90 MILS)	DIAGONAL

PAVEMENT MARKING SYMBOLS

UA -	THERMOPLASTIC	(LEFT TURN ARROW, 90 MILS)
UB -	THERMOPLASTIC	(RIGHT TURN ARROW, 90 MILS)
UC -	THERMOPLASTIC	(STRAIGHT ARROW, 90 MILS)
UT -	THERMOPLASTIC	(U-TURN ARROW, 90 MILS)

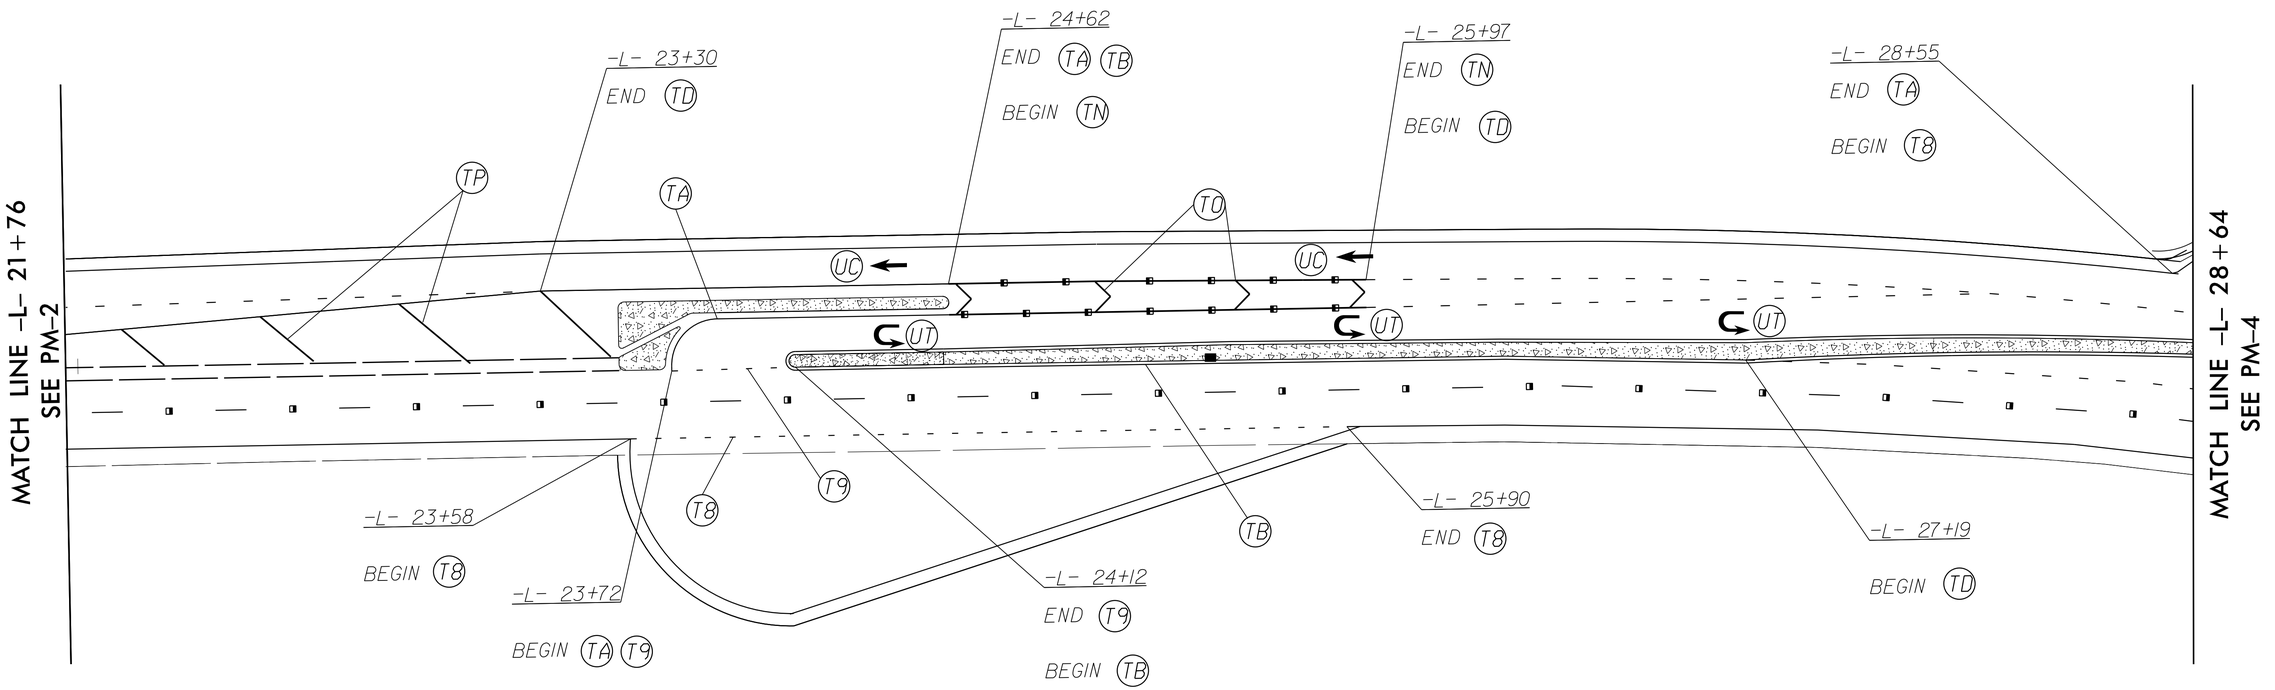

50' 0 50' 100'

REVISIONS

8/17/99

27-FEB-2015 11:29
r:\roadway\sr_2269\vision_dr1\psh\pmp\SR2269_pmp_PMP 1.dgn
$$$$USER$$$$
AT PBCAD 2720110