PROJECT REFERENCE NO.	SHEET NO.
SS-4908AN	EC-6
R/W SHEET NO.	

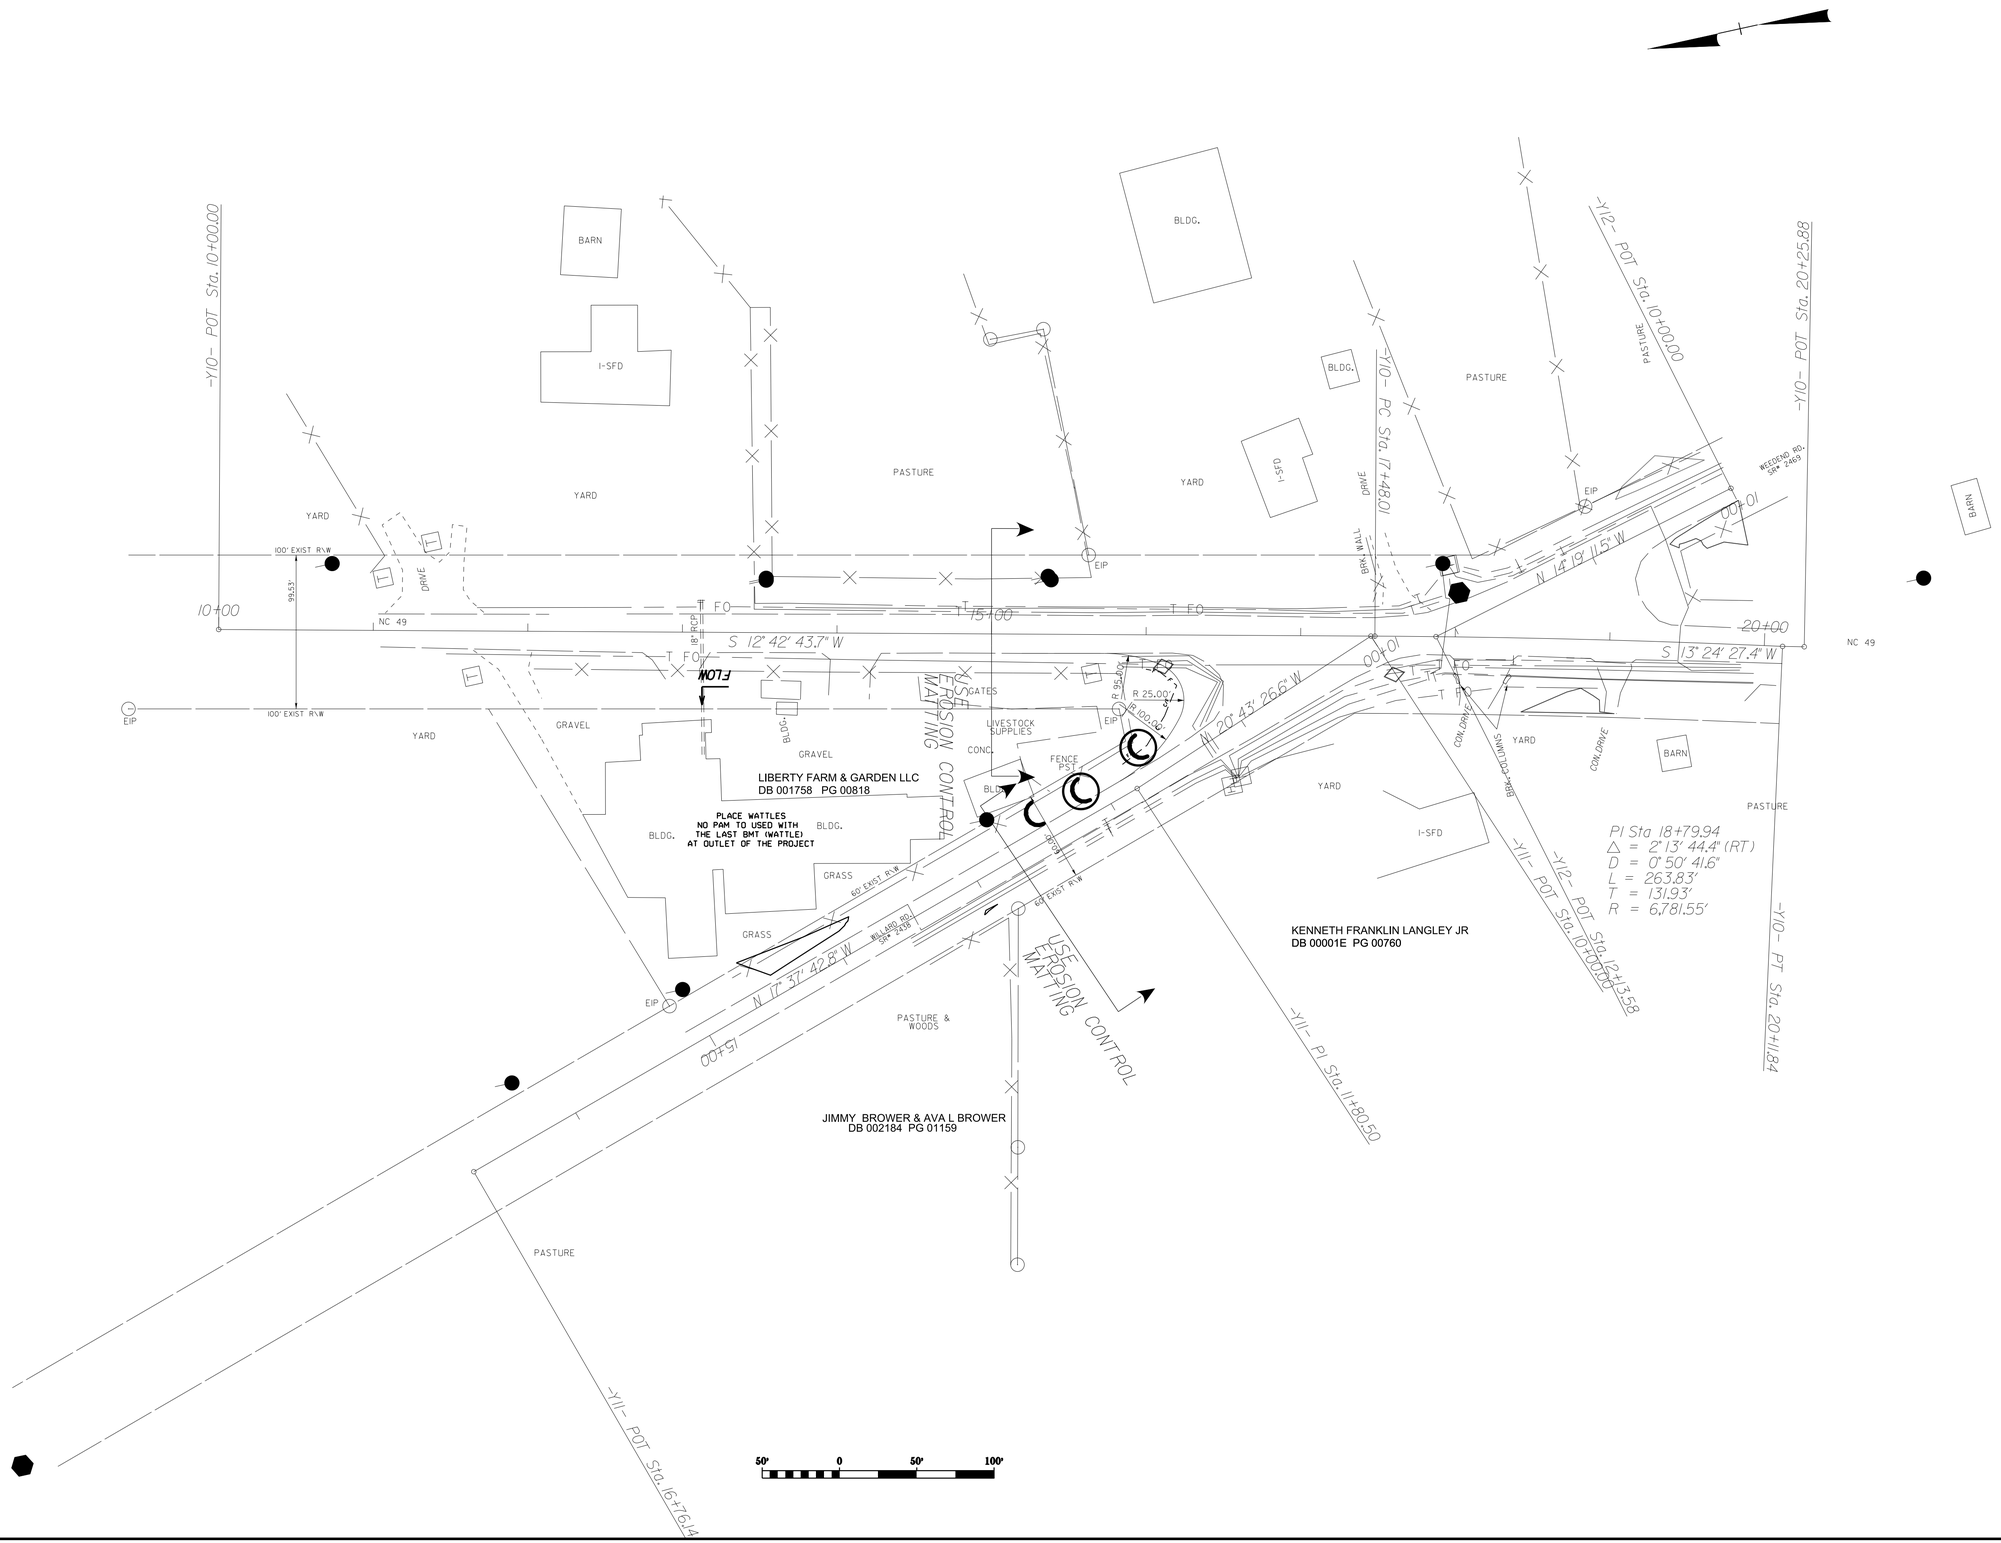

REVISIONS

8/17/99

12-JUN-2015 10:58
$cvpwdgns\proj\sr_2434\sr_2438\psh\erp\SS-4908AN_EC-6.dgn
$USERNAME$ AT DROAD-270410