PROJECT REFERENCE NO.	SHEET NO.
SS-4908AN	EC-4
R/W SHEET NO.	

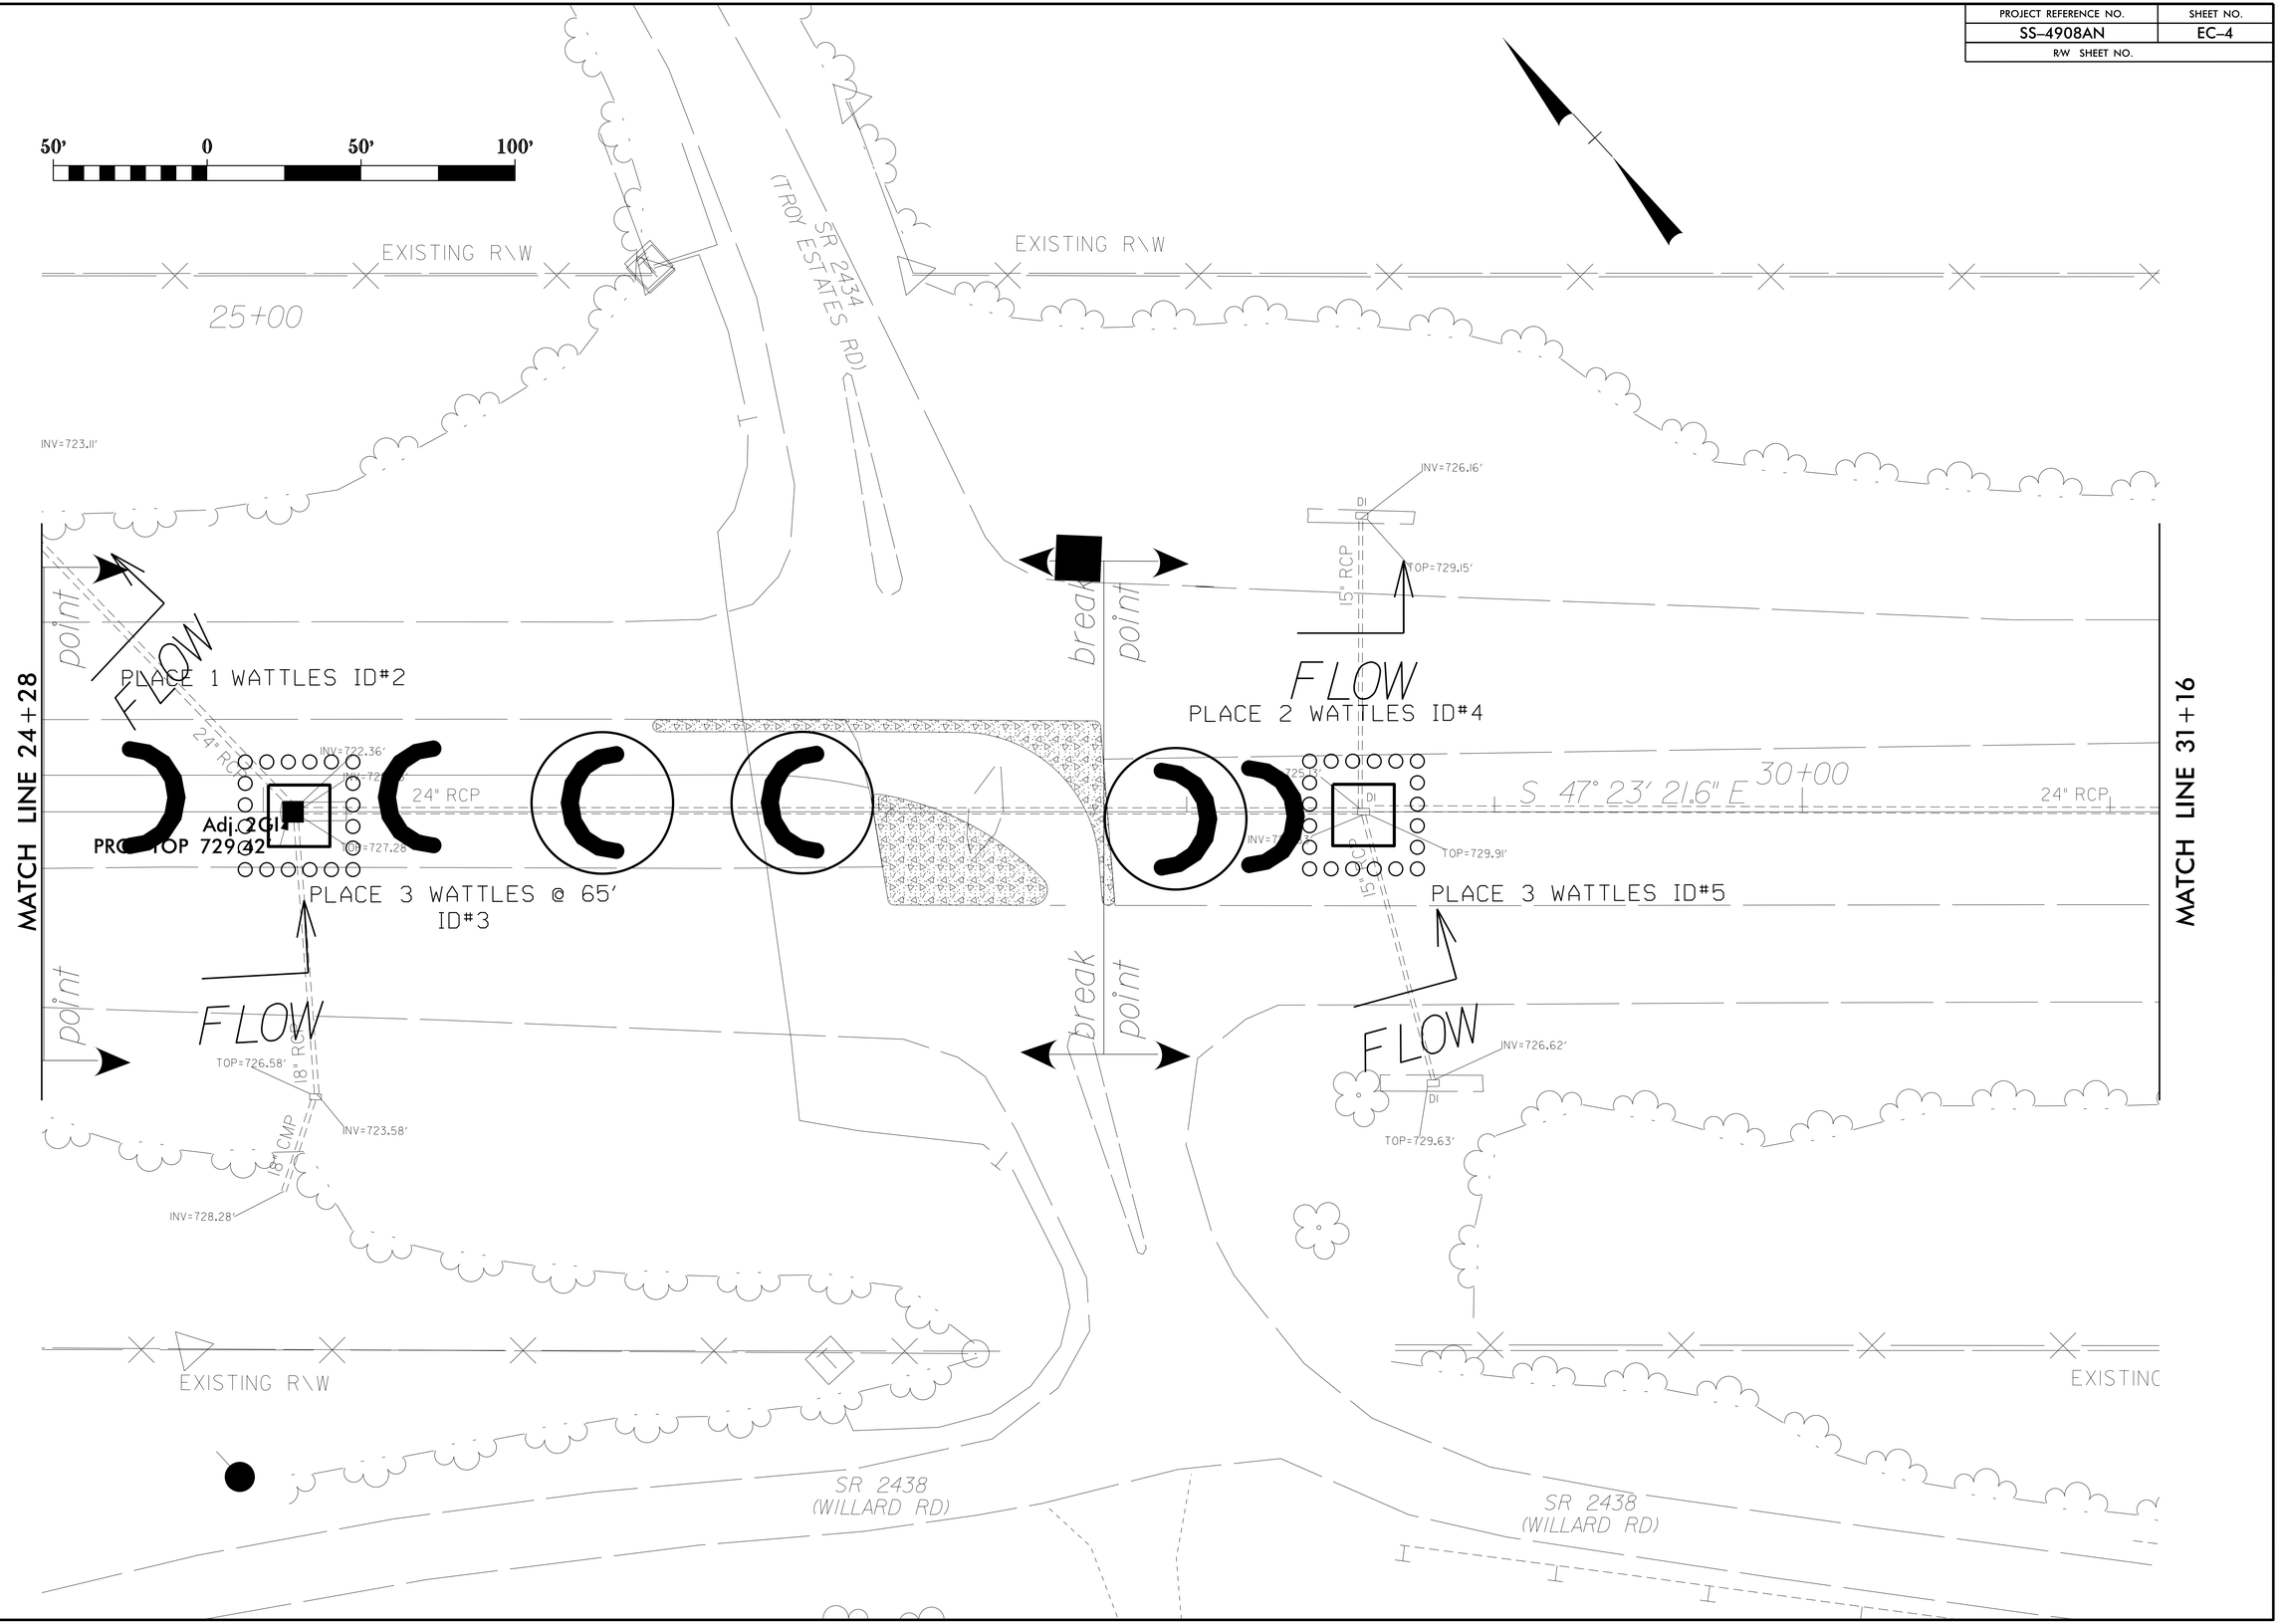

REVISIONS

8/17/99

12-JUN-2015 10:58
z:\projects\0101_us_421\sr_2434\psh\ecp\us_421sr_2434_psh_EC-4.dgn
ORIGINALS AT DRAD-270410