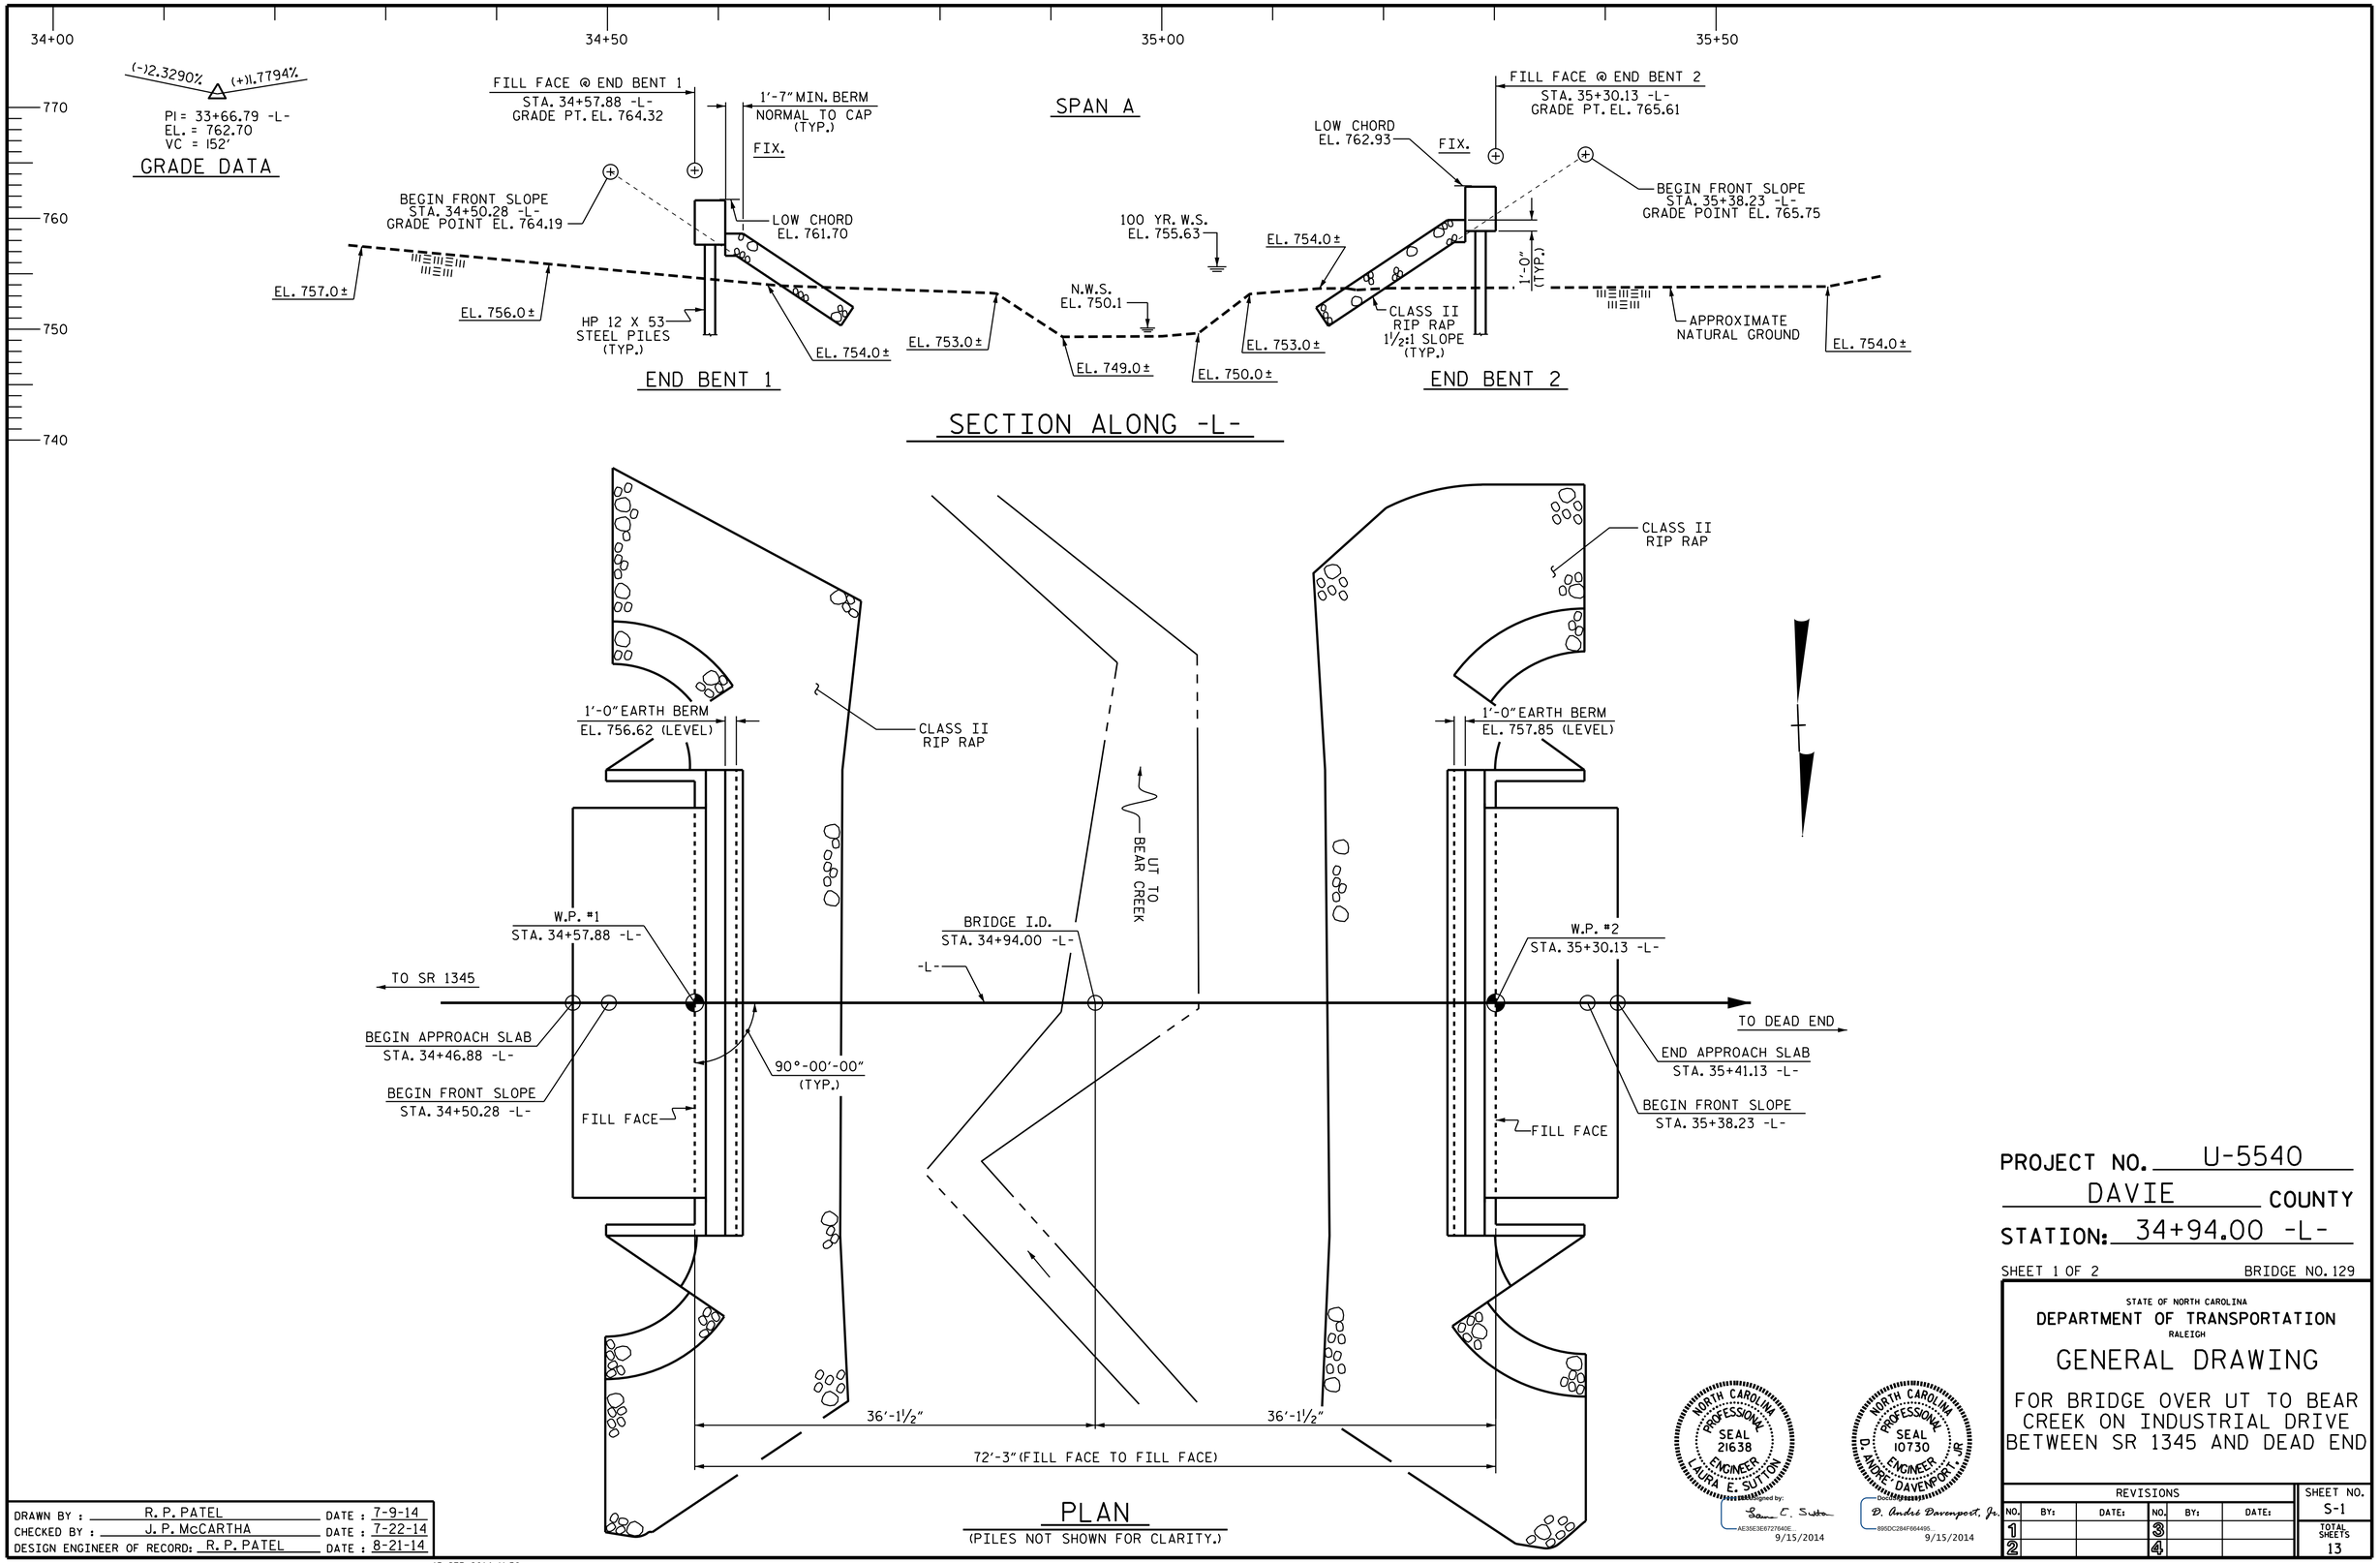

PROJECT NO. U-5540

DAVIE COUNTY

STATION: 34+94.00 -L-

SHEET 1 OF 2 BRIDGE NO. 129

STATE OF NORTH CAROLINA
DEPARTMENT OF TRANSPORTATION
RALEIGH

GENERAL DRAWING

FOR BRIDGE OVER UT TO BEAR CREEK ON INDUSTRIAL DRIVE BETWEEN SR 1345 AND DEAD END

NORTH CAROLINA PROFESSIONAL SEAL 21638 ENGINEER LAURA E. SUTTON

Laura E. Sutton
AE3E3E6727640E...
9/15/2014

NORTH CAROLINA PROFESSIONAL SEAL 10730 ENGINEER D. ANDRÉ DAVENPORT, JR.

D. André Davenport, Jr.
895DC284F664495...
9/15/2014

REVISIONS						SHEET NO.
NO.	BY:	DATE:	NO.	BY:	DATE:	S-1
1			3			TOTAL SHEETS
2			4			13

DRAWN BY : R. P. PATEL DATE : 7-9-14
CHECKED BY : J. P. McCARTHA DATE : 7-22-14
DESIGN ENGINEER OF RECORD: R. P. PATEL DATE : 8-21-14

15-SEP-2014 11:58
S:\DPG3\DivisionLets\Div09\46279.1.D1\Plans\U5540_SD_GD_01.dgn
ddavenport