STATE	STATE PROJECT REFERENCE NO.	SHEET NO.	TOTAL SHEETS
N.C.	U-5540	1	

STATE PROJ. NO.	F. A. PROJ. NO.	DESCRIPTION
46279.1.D1		CONSTR

STATE OF NORTH CAROLINA
DIVISION OF HIGHWAYS

DAVIE COUNTY

LOCATION: NEW BRIDGE ON GILDAN DRIVE NO. 129
OFF OF INTERSTATE DRIVE – SR 1345

TYPE OF WORK: CORED SLAB BRIDGE

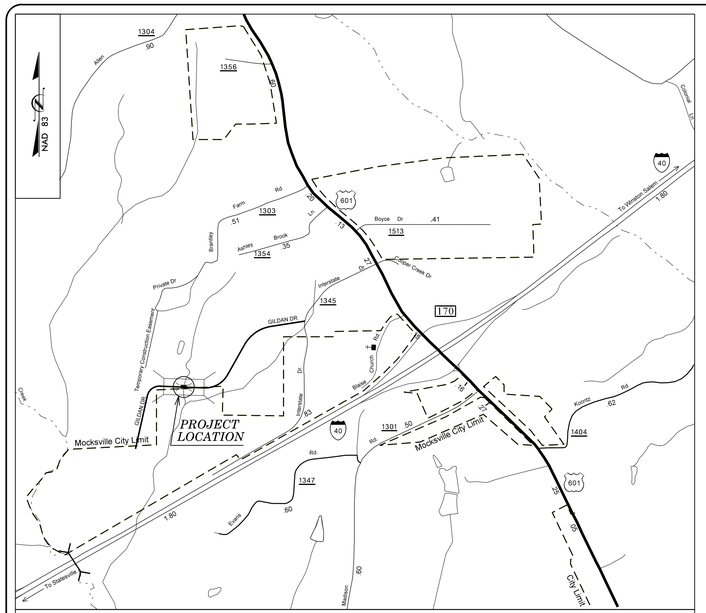

VICINITY MAP NTS

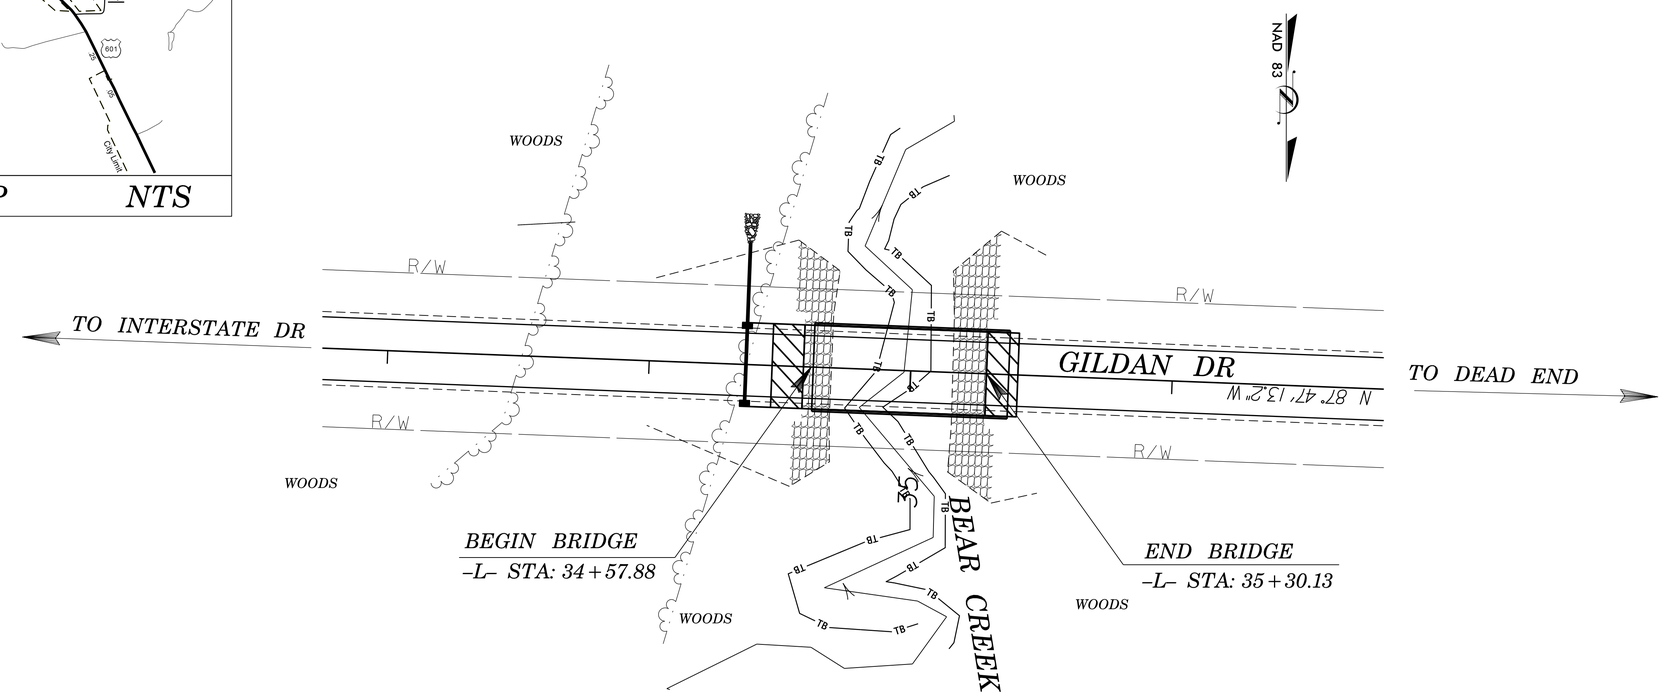

TIP PROJECT: U-5540

CONTRACT: DI00077

STRUCTURE

GRAPHIC SCALES

0 PLANS

0 PROFILE (HORIZONTAL)

0 PROFILE (VERTICAL)

DESIGN DATA

V = 35 MPH

PROJECT LENGTH

LENGTH ROADWAY PROJECT = 0.71 MI
LENGTH STRUCTURE PROJECT = 0.01 MI

TOTAL LENGTH PROJECT = 0.72 MI

Prepared in the Office of:
DIVISION OF HIGHWAYS
1000 Birch Ridge Dr., Raleigh NC, 27610

2012 STANDARD SPECIFICATIONS

LETTING DATE: 10/22/2014

LAURA SUTTON, PE
PROJECT ENGINEER

ANDRE DAVENPORT JR, PE
PROJECT DESIGN ENGINEER

NCDOT CONTACT: MATTHEW JONES, PE
DIVISION BRIDGE – PROGRAM MANAGER

STATE OF NORTH CAROLINA DEPARTMENT OF TRANSPORTATION

09/08/99
07-OCT-2014 08:09
\\d9cad26834\rdx\CURRENT\INTERSTATE_DR\DGNS\INDUSTRIAL_DR_Rdy_dsn_2D.dgn
ggunter AT D9CAD268340