PROJECT REFERENCE NO.	SHEET NO.
W-5209F	EC-4/CONST.4
R/W SHEET NO.	
ROADWAY DESIGN ENGINEER	HYDRAULICS ENGINEER

CLEARING AND GRUBBING
EROSION CONTROL FOR
CONSTRUCTION SHEET 4

NOTE:
PLACE TEMPORARY ROCK SEDIMENT DAMS TYPE – B AND TEMPORARY ROCK SILT CHECKS TYPE – A AT DRAINAGE OUTLETS.

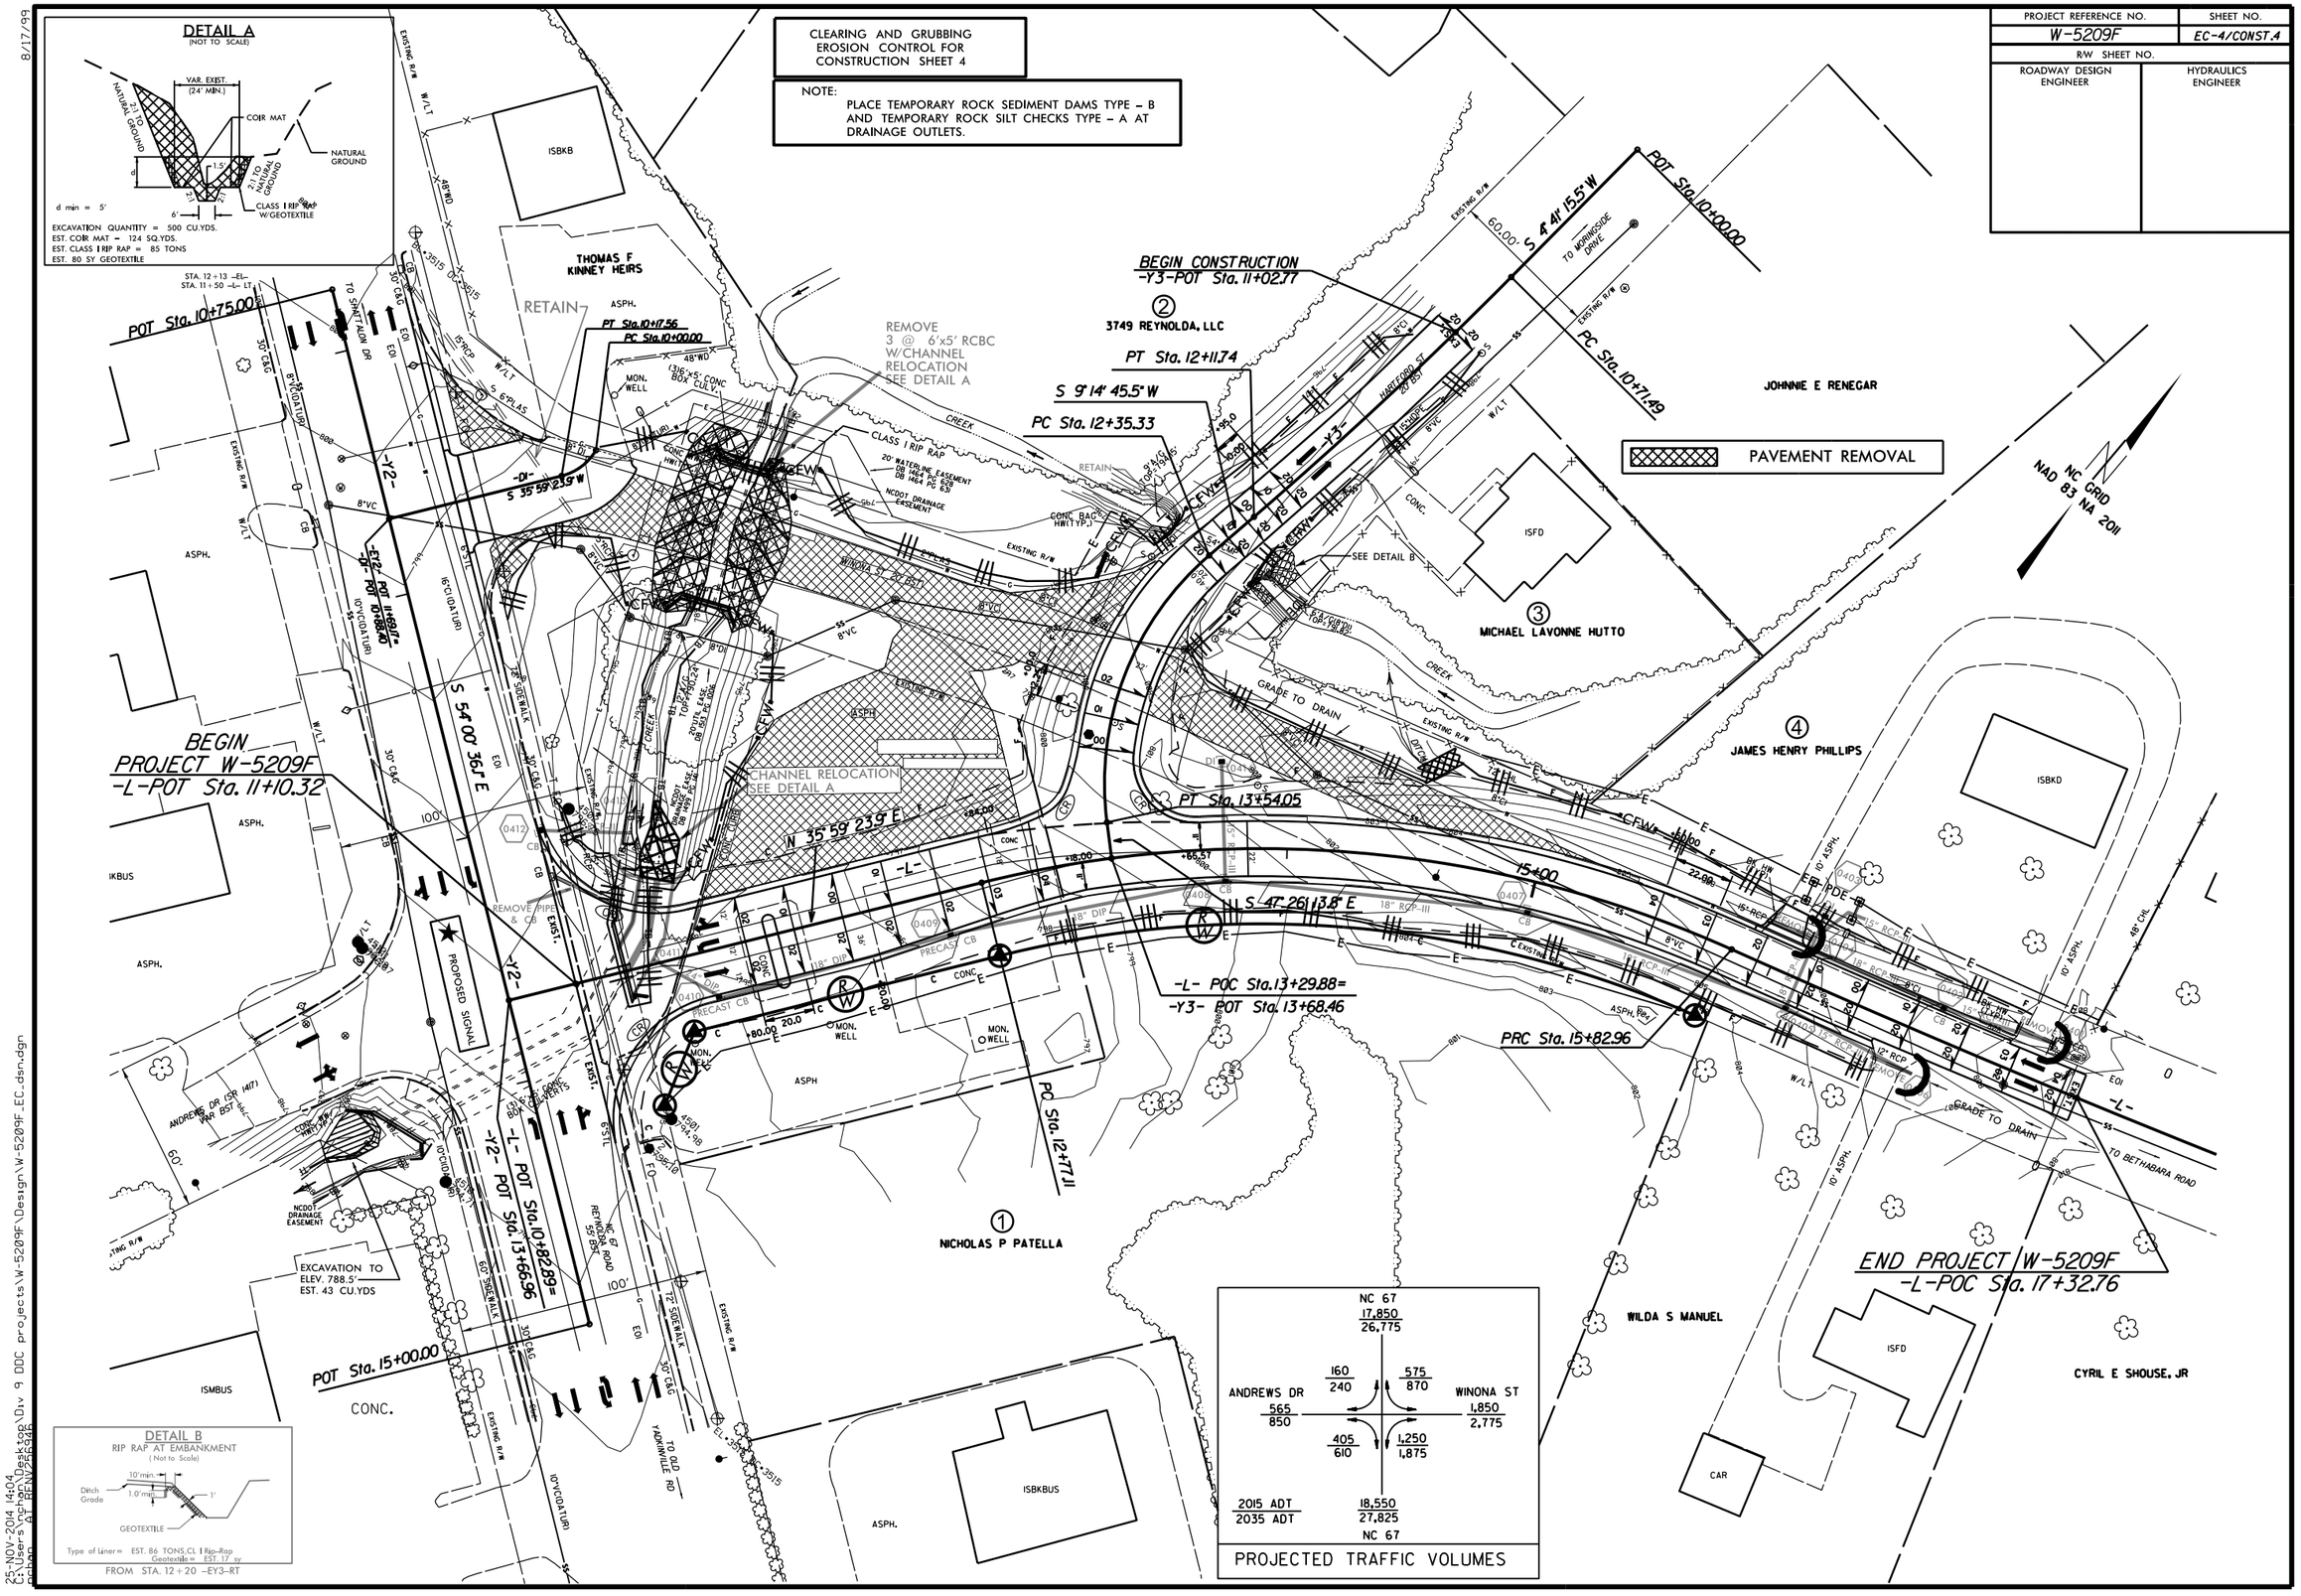

8/17/99

25-NOV-2014 14:04
C:\Users\nchan\Desktop\Div 9 DOC projects\W-5209F\Design\W-5209F_EC_dsn.dgn
AT REN\2426485