PROJECT REFERENCE NO.	SHEET NO.
W-5209F	EC-7/CONST.4
R/W SHEET NO.	
ROADWAY DESIGN ENGINEER	HYDRAULICS ENGINEER

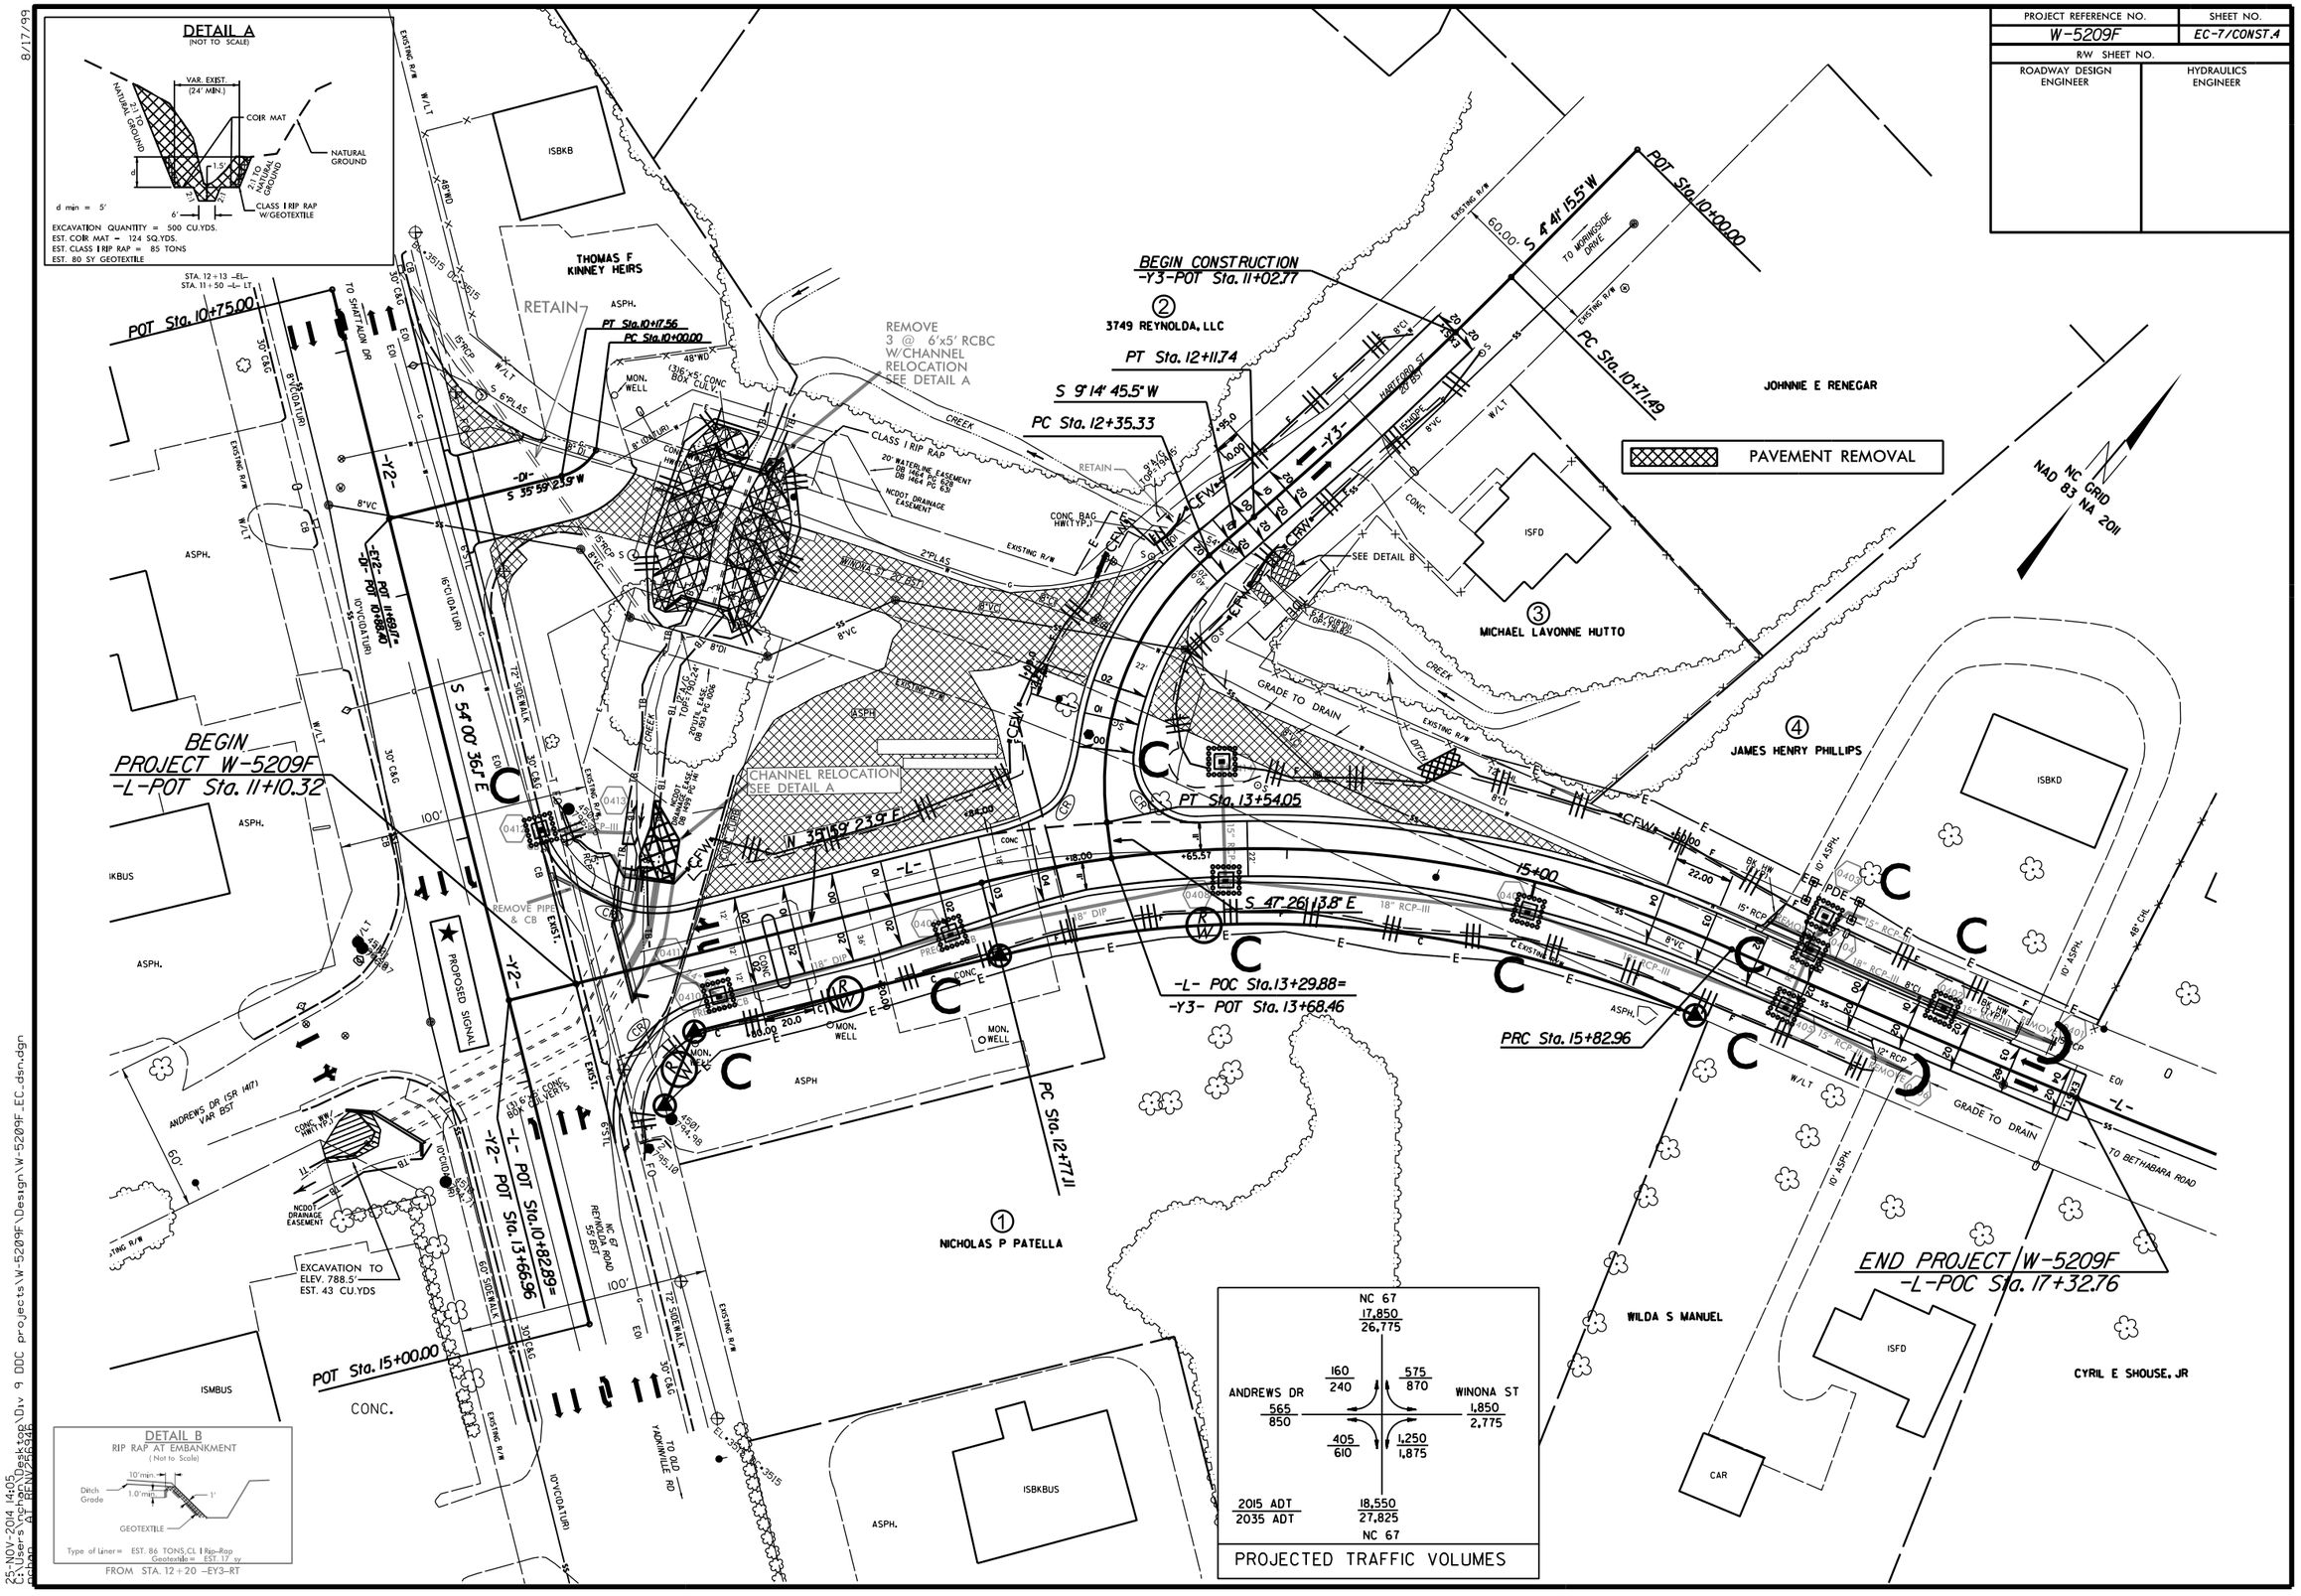

8/17/99

25-NOV-2014 14:05
C:\Users\nchan\Desktop\Div 9 DOC projects\W-5209F\Design\W-5209F_EC_dsn.dgn
nchan
AT REN/2/2/2/2