PROJECT REFERENCE NO.	SHEET NO.
W-5209F	U0-4
R/W SHEET NO.	
ROADWAY DESIGN ENGINEER	HYDRAULICS ENGINEER

UTILITIES BY OTHERS

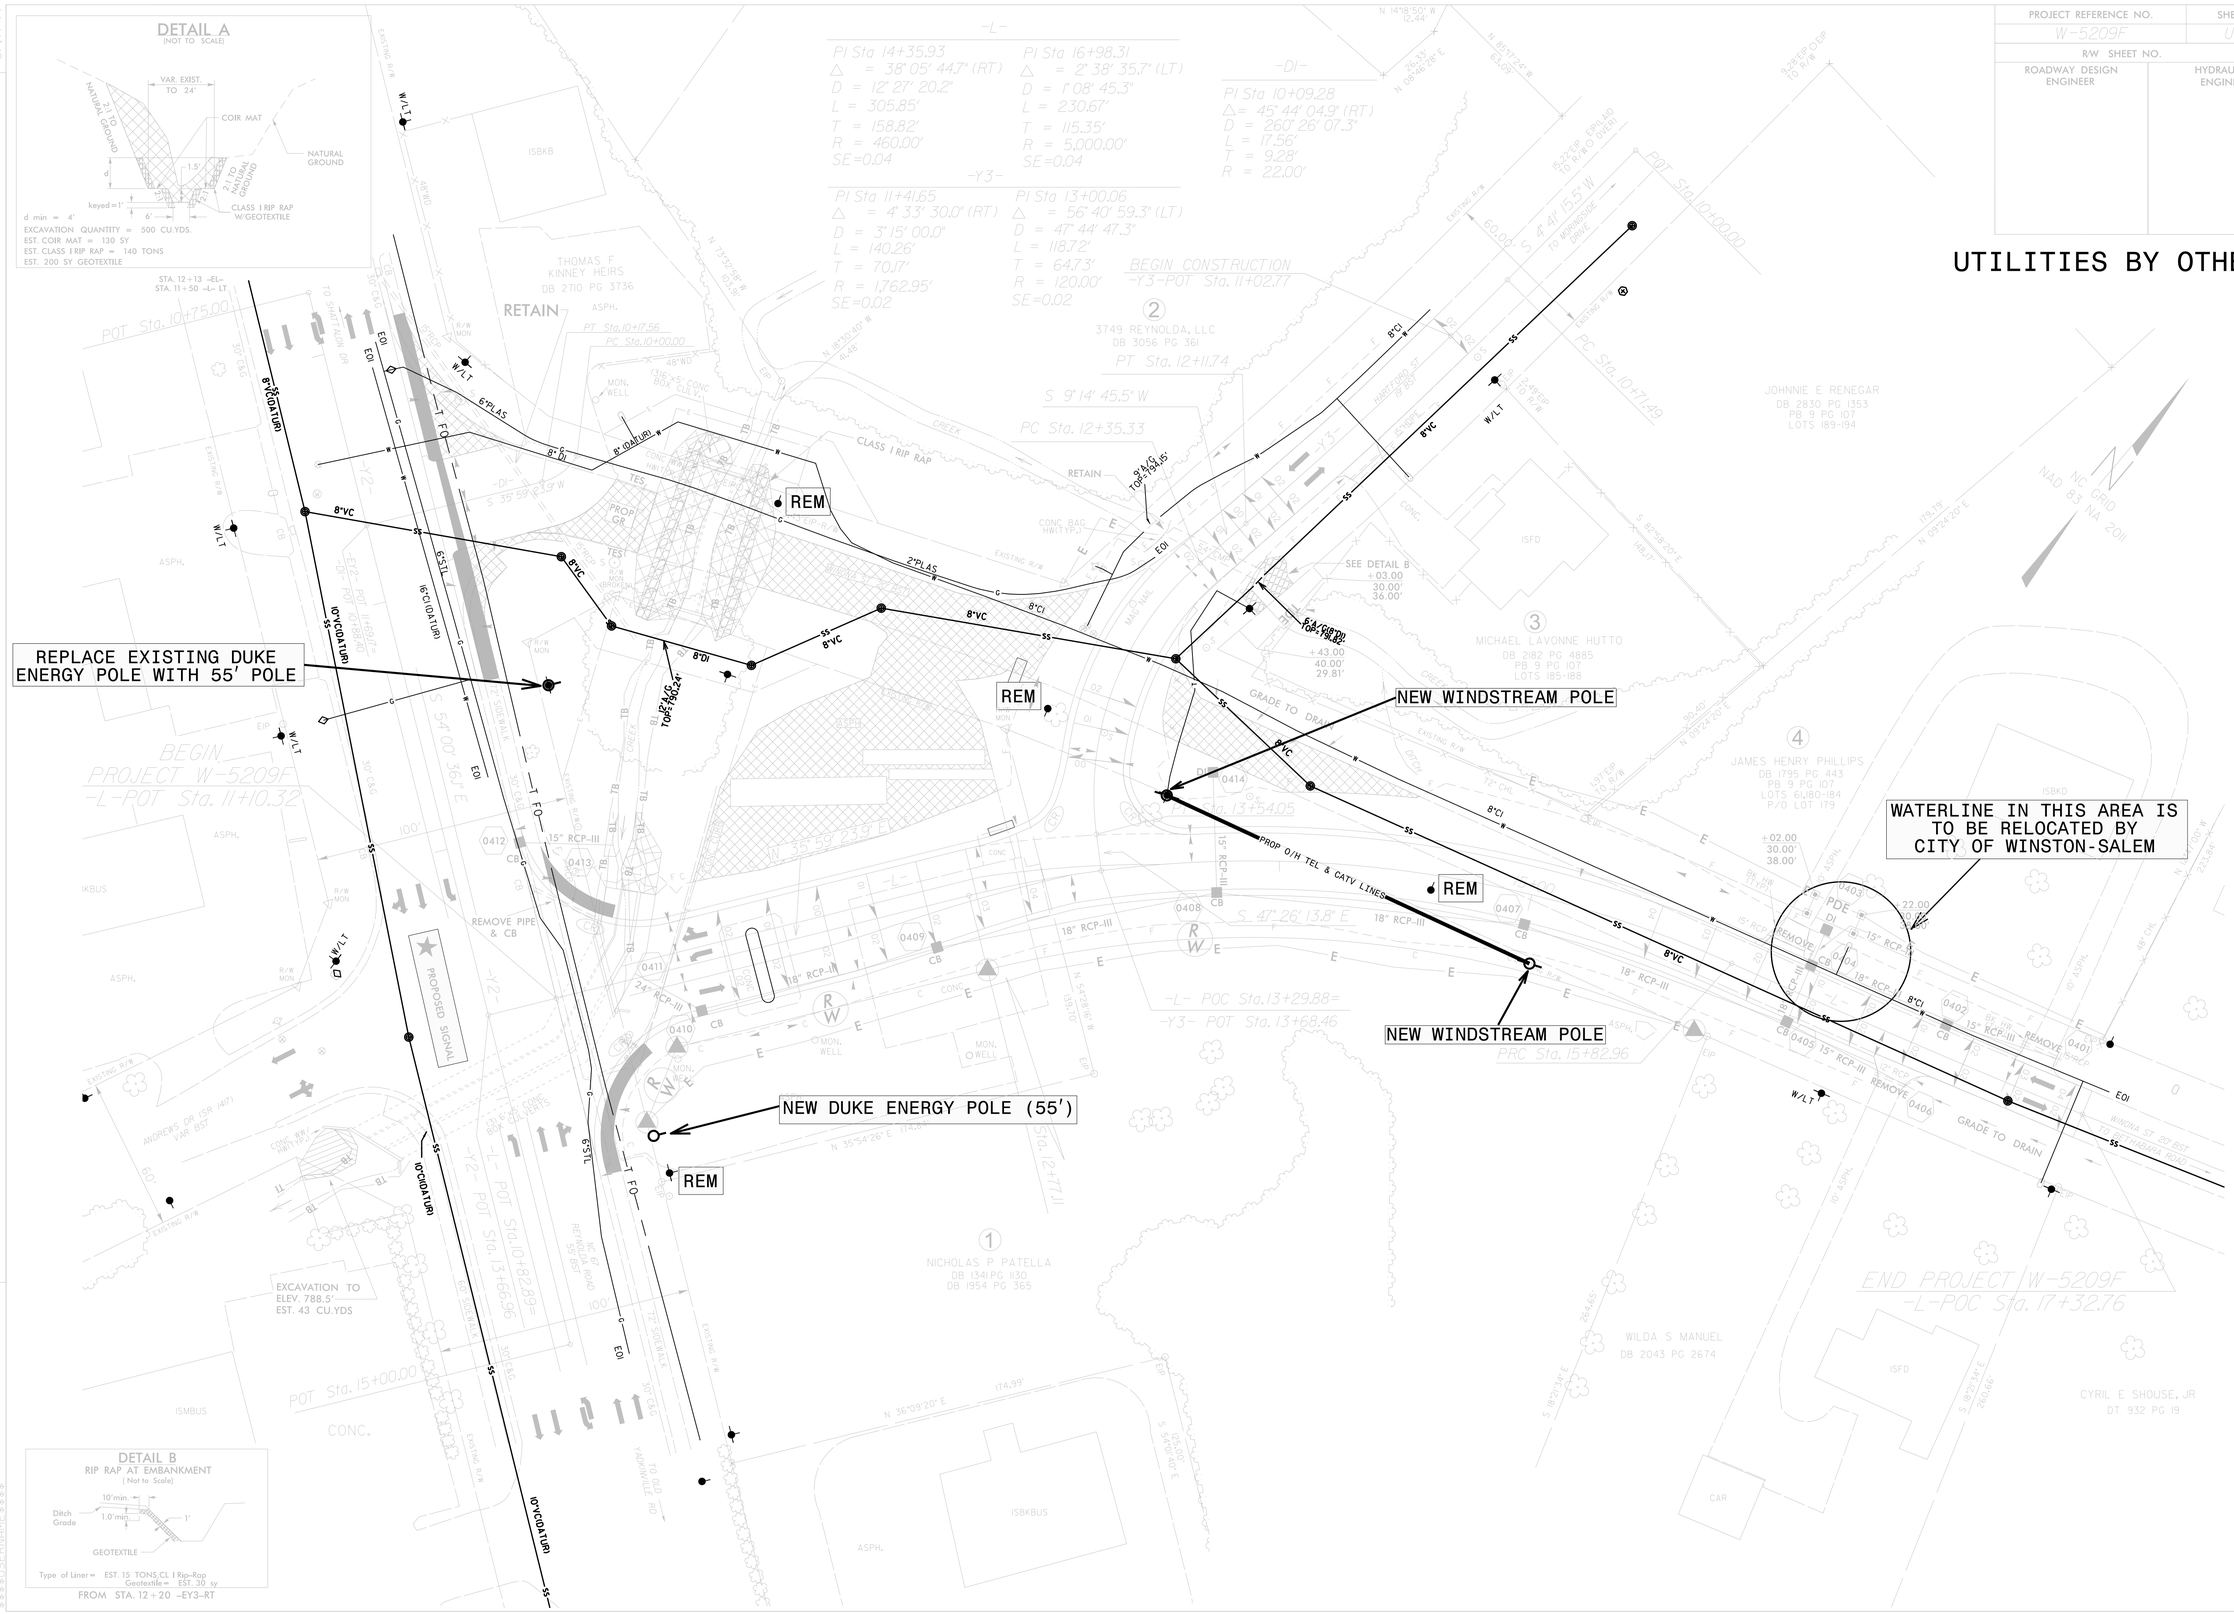

REVISIONS

8/17/99