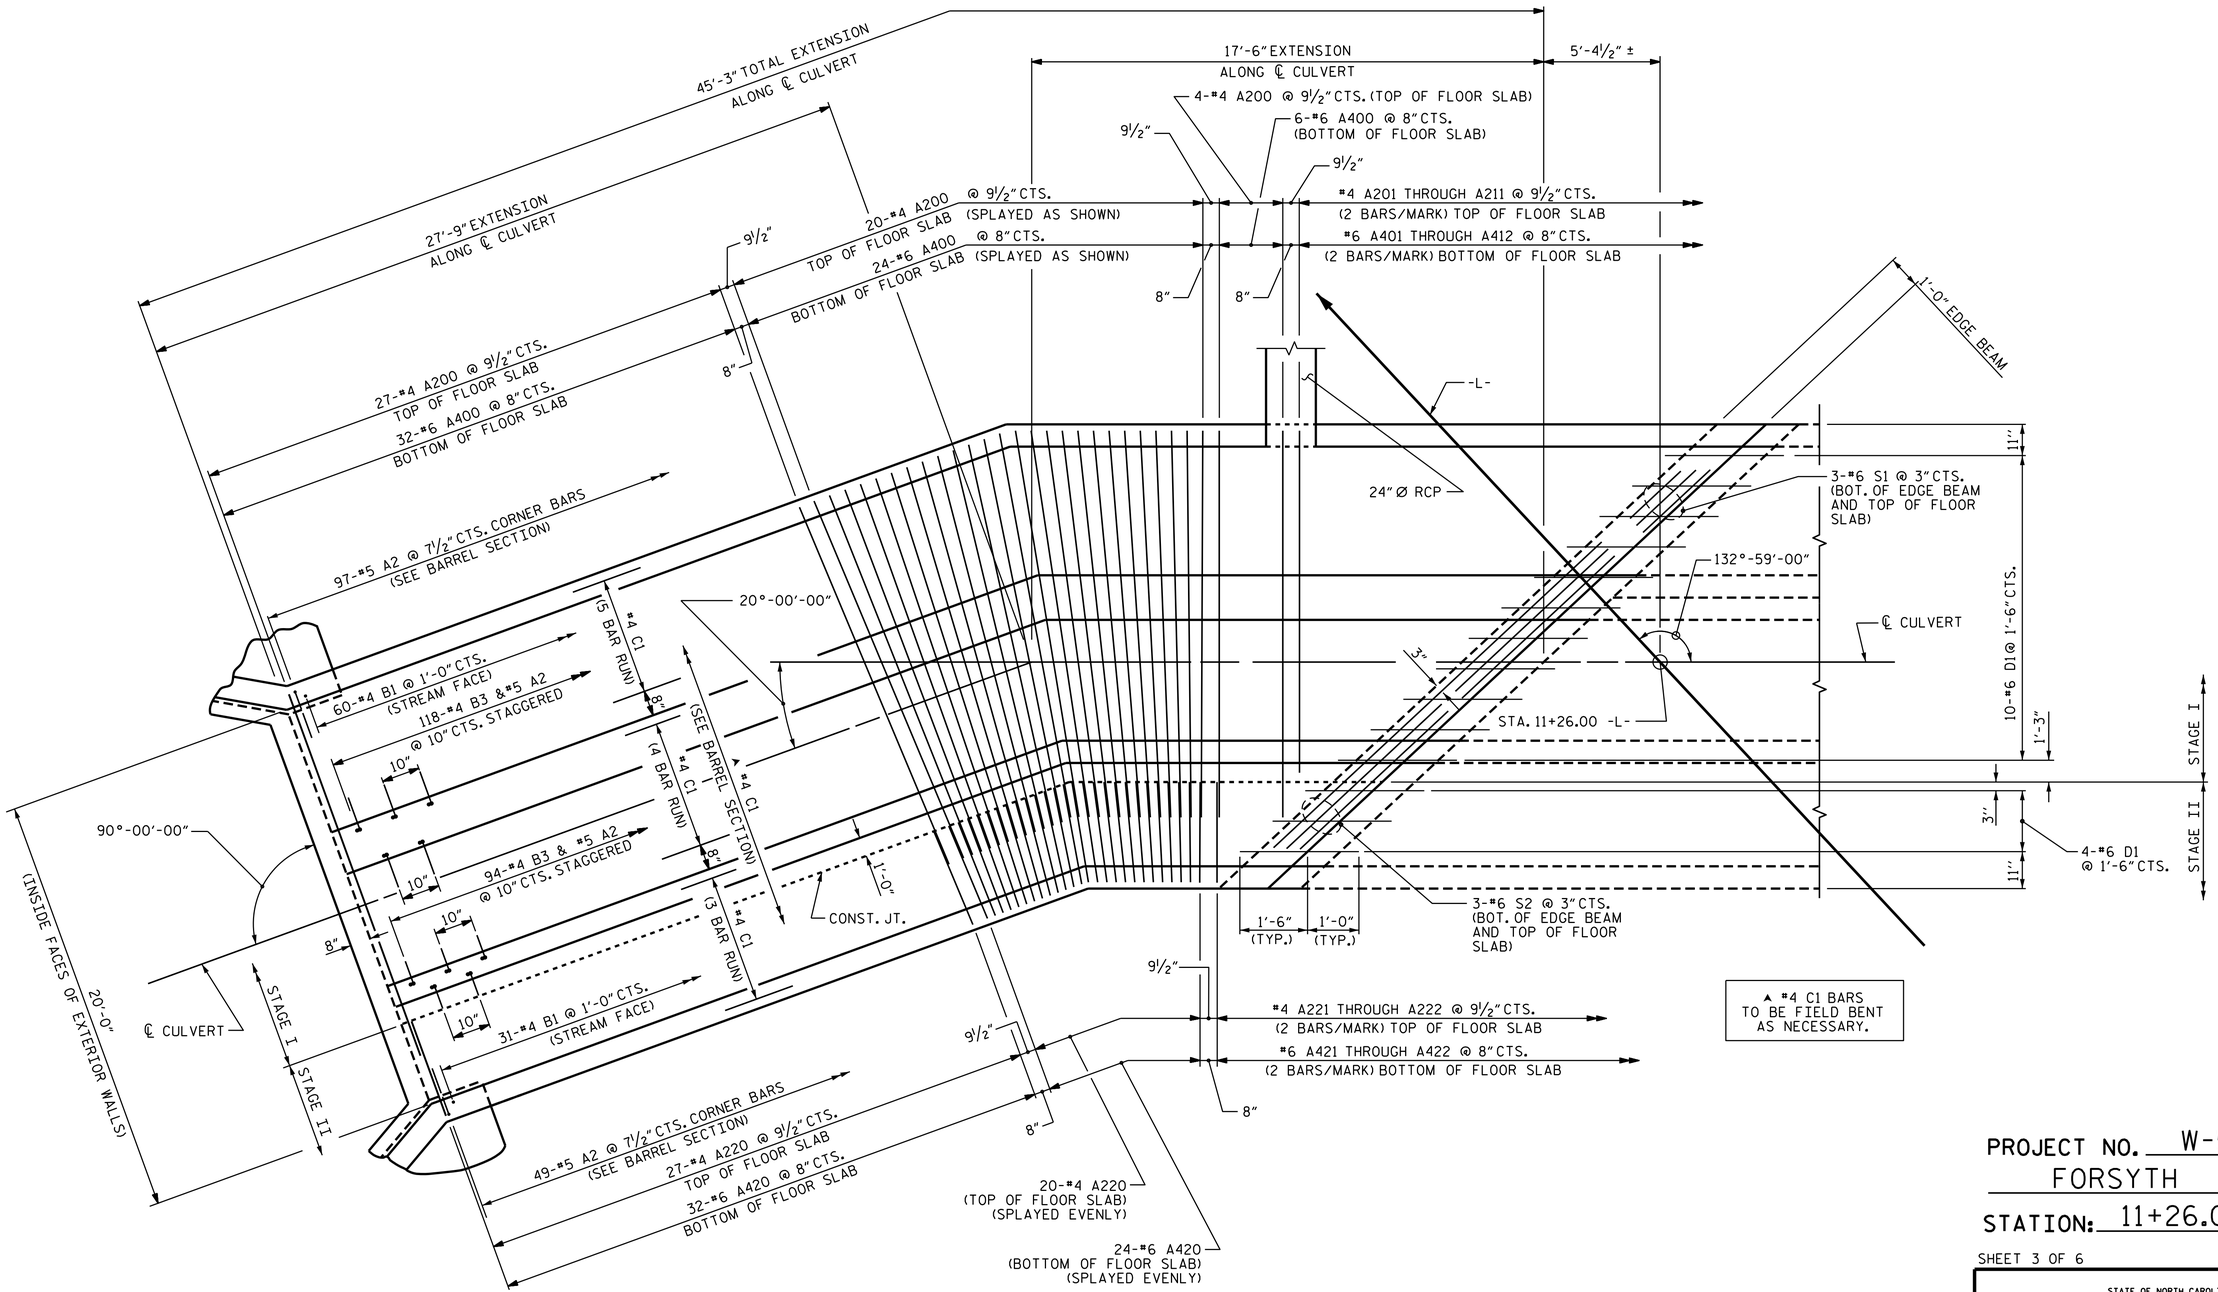

PLAN OF FLOOR SLAB

PROJECT NO. W-5209F
FORSYTH COUNTY
STATION: 11+26.00 -L-

SHEET 3 OF 6

STATE OF NORTH CAROLINA
DEPARTMENT OF TRANSPORTATION
RALEIGH

TRIPLE 6 FT. X 5 FT. CONCRETE BOX CULVERT EXTENSION

132°-59'-00" SKEW

NORTH CAROLINA PROFESSIONAL SEAL 10730 ENGINEER D. ANDRÉ DAVENPORT, JR.

DocuSigned by: D. André Davenport, Jr. 895DC284F664495 11/19/2014

REVISIONS						SHEET NO.
NO.	BY:	DATE:	NO.	BY:	DATE:	C-3
1			3			TOTAL SHEETS
2			4			6

ASSEMBLED BY : J. P. MCCARTHA DATE : 1-29-14
CHECKED BY : R.P. PATEL DATE : 2-7-14
DESIGN ENGINEER OF RECORD: J. P. MCCARTHA DATE : 3-19-14

19-NOV-2014 14:11
R:\Structures\Plans\W5209F_SD_CU_01.dgn
dadavenport