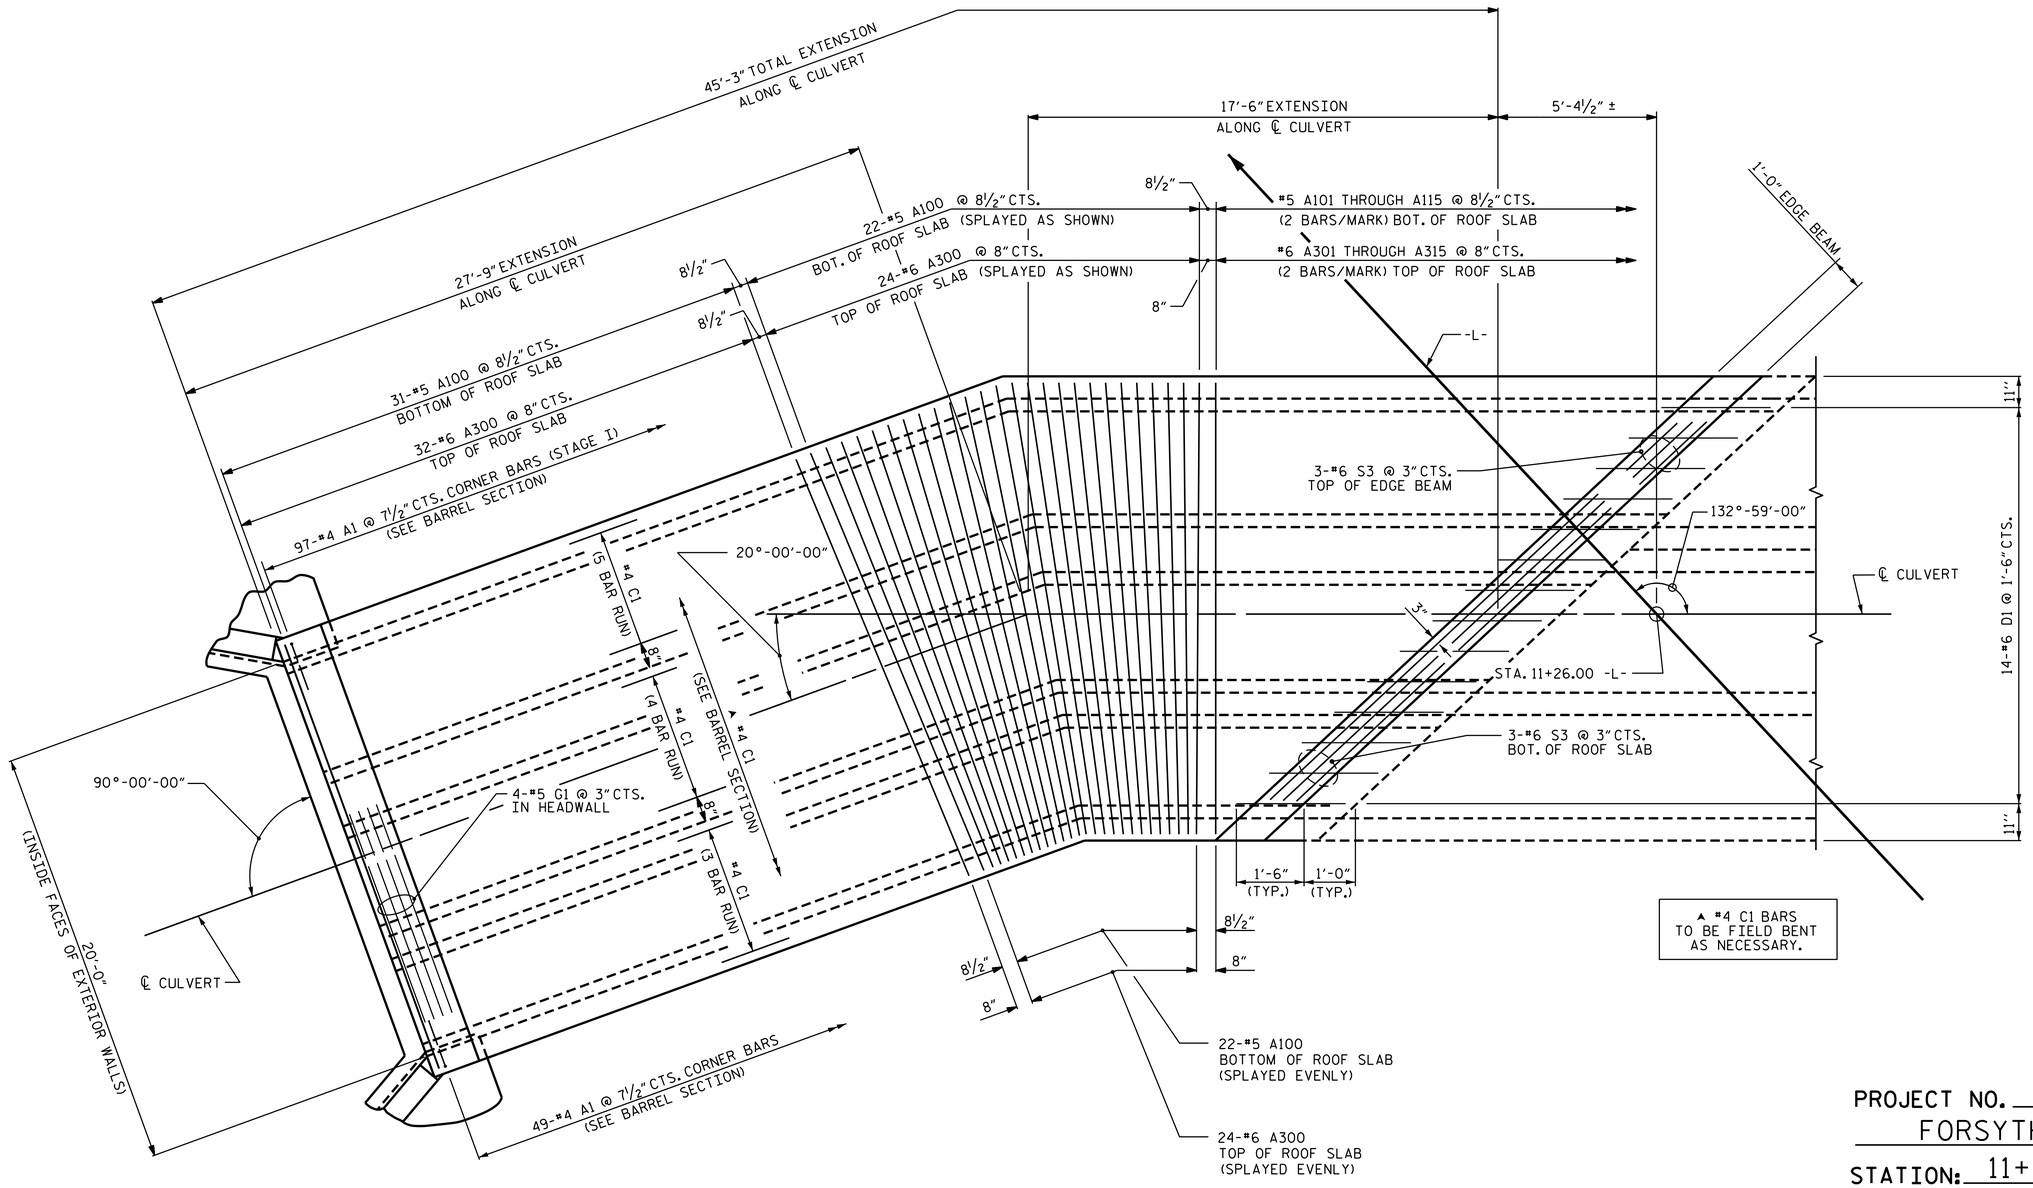

PLAN OF ROOF SLAB

PROJECT NO. W-5209F
FORSYTH COUNTY
STATION: 11+26.00 -L-

SHEET 4 OF 6

STATE OF NORTH CAROLINA
DEPARTMENT OF TRANSPORTATION
RALEIGH

TRIPLE 6 FT. X 5 FT. CONCRETE BOX CULVERT EXTENSION

132°-59'-00" SKEW

NORTH CAROLINA PROFESSIONAL SEAL 10730 ENGINEER D. ANDRE DAVENPORT, JR.

DocuSigned by:
D. André Davenport, Jr.
895DC284F664495...
11/19/2014

REVISIONS							SHEET NO.
NO.	BY:	DATE:	NO.	BY:	DATE:		C-4
1			3				TOTAL SHEETS
2			4				6

ASSEMBLED BY : J. P. MCCARTHA DATE : 1-29-14
CHECKED BY : R.P. PATEL DATE : 2-7-14
DESIGN ENGINEER OF RECORD: J. P. MCCARTHA DATE : 3-19-14

19-NOV-2014 14:11
R:\Structures\Plans\W5209F_SD_CU_01.dgn
dadavenport