DocuSign Envelope ID: 5D14255A-0209-44DF-B5C3-9076B749EC88

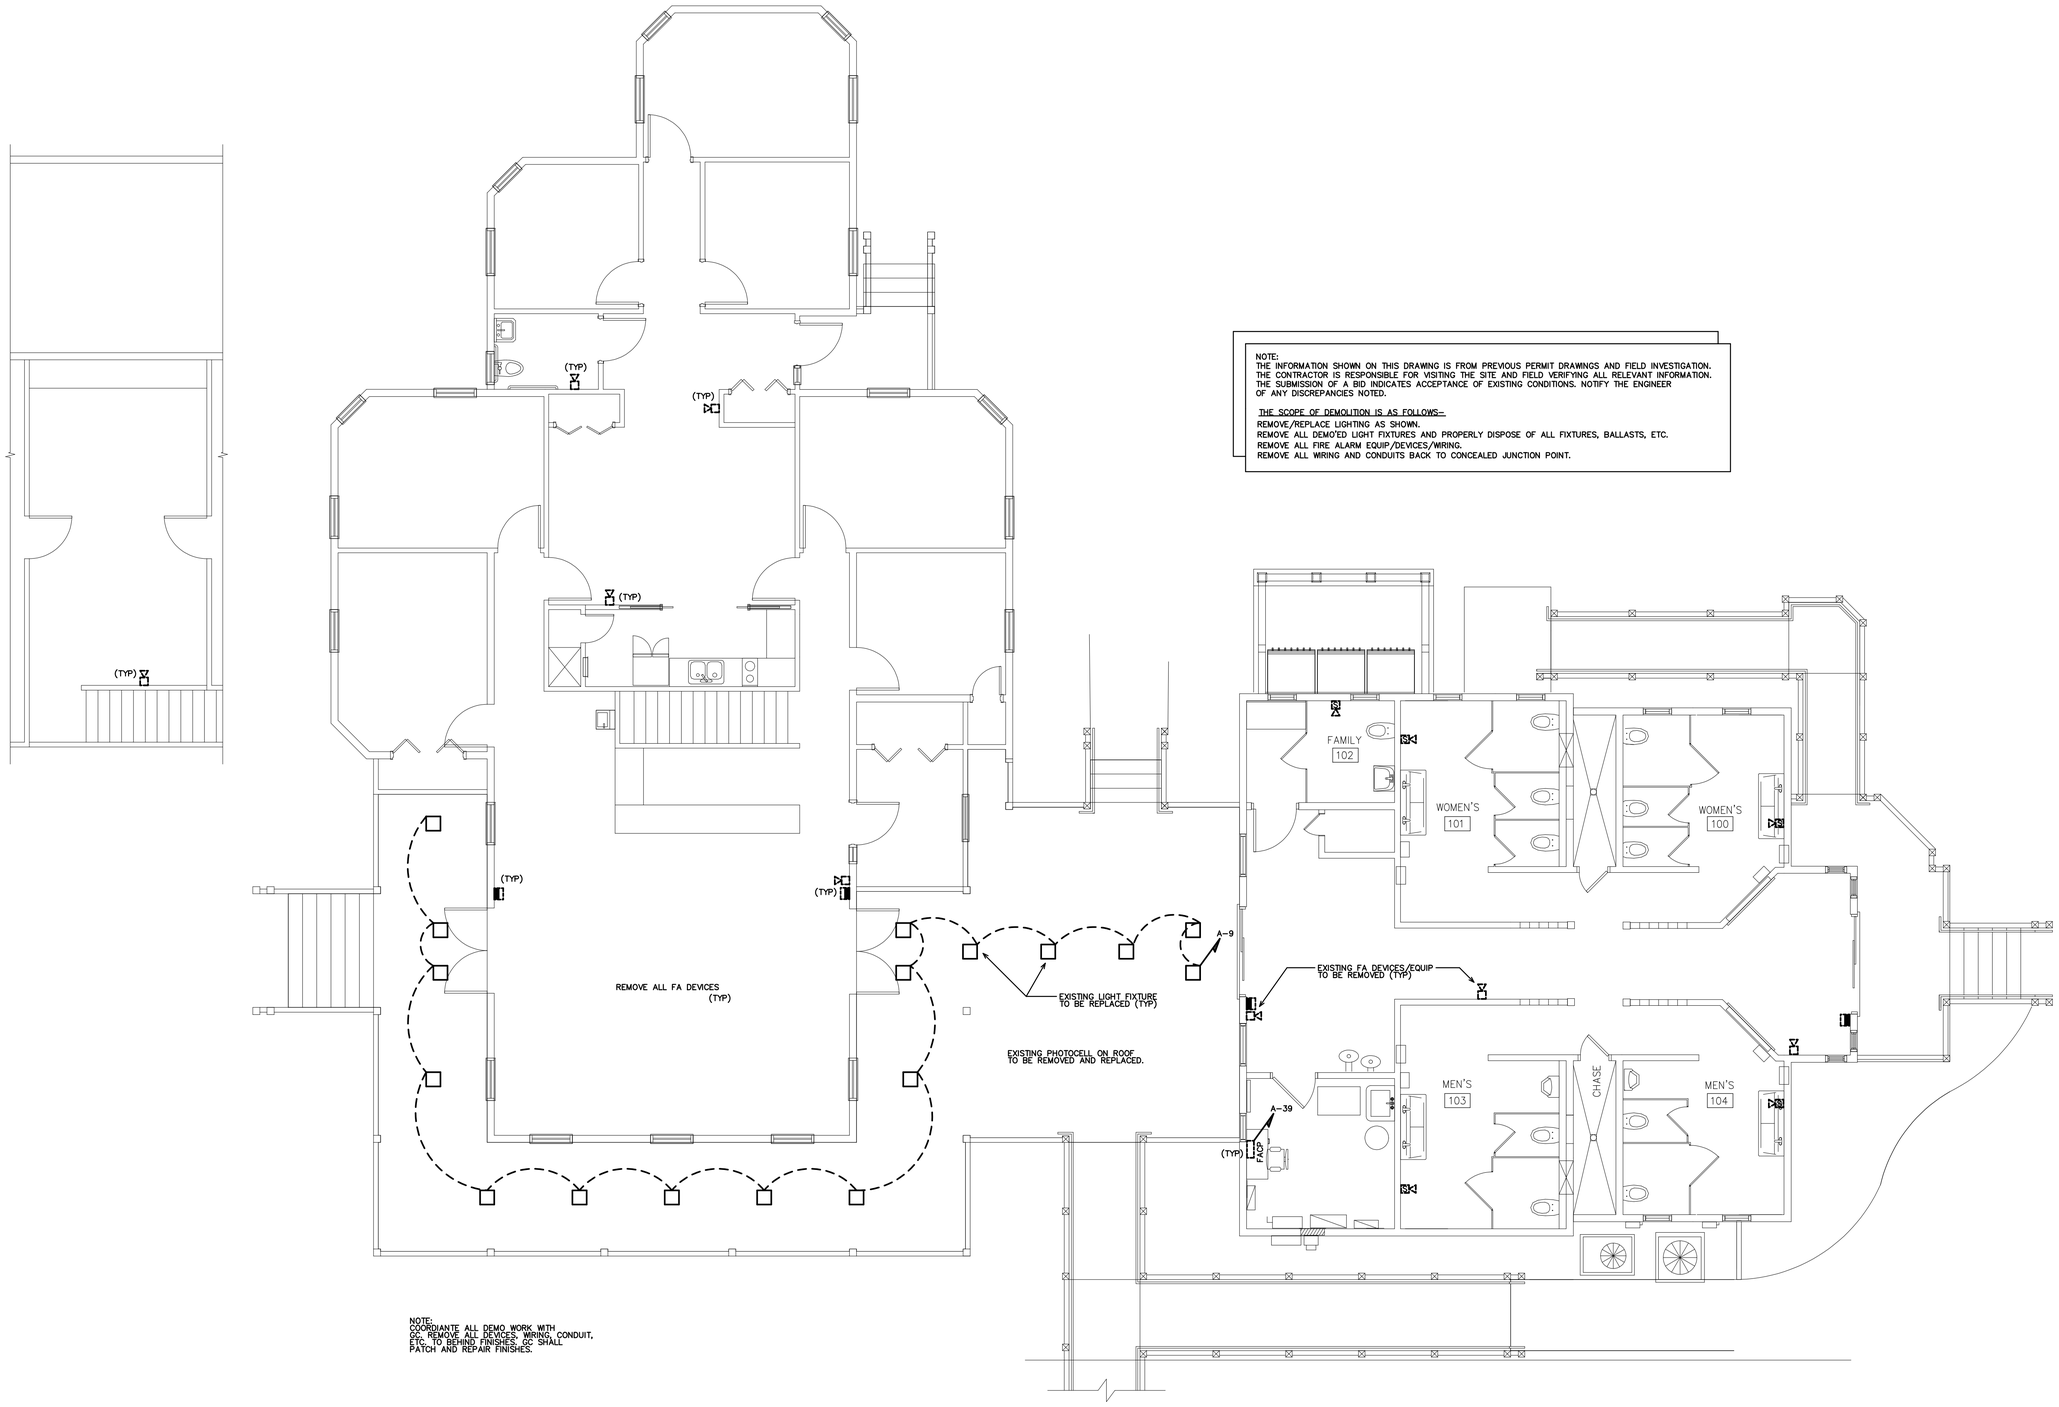

NOTE:
THE INFORMATION SHOWN ON THIS DRAWING IS FROM PREVIOUS PERMIT DRAWINGS AND FIELD INVESTIGATION. THE CONTRACTOR IS RESPONSIBLE FOR VISITING THE SITE AND FIELD VERIFYING ALL RELEVANT INFORMATION. THE SUBMISSION OF A BID INDICATES ACCEPTANCE OF EXISTING CONDITIONS. NOTIFY THE ENGINEER OF ANY DISCREPANCIES NOTED.

THE SCOPE OF DEMOLITION IS AS FOLLOWS–

REMOVE/REPLACE LIGHTING AS SHOWN.
REMOVE ALL DEMO'ED LIGHT FIXTURES AND PROPERLY DISPOSE OF ALL FIXTURES, BALLASTS, ETC.
REMOVE ALL FIRE ALARM EQUIP/DEVICES/WIRING.
REMOVE ALL WIRING AND CONDUITS BACK TO CONCEALED JUNCTION POINT.

NOTE:
COORDIANTE ALL DEMO WORK WITH GC. REMOVE ALL DEVICES, WIRING, CONDUIT, ETC. TO BEHIND FINISHES. GC SHALL PATCH AND REPAIR FINISHES.

EXISTING DEVICE/FIXTURE TO BE REMOVED OR REPLACED

1 EXISTING ELECTRICAL PLAN
SCALE: 3/16" = 1'-0"

WEEKS TURNER ARCHITECTURE

WEEKS TURNER ARCHITECTURE, PA
3305-109 Durham Drive
Raleigh, North Carolina 27603
919.779.9797 fax: 919.779.0826
www.weeksturner.com

ENGINEER

BURKE DESIGN GROUP, PA
CONSULTING ENGINEERS
3305-109 Durham Drive
Raleigh, North Carolina 27603
919.771.1916 fax: 919.779.0826
email: benburke@nc.rr.com
Corp. License # C-2652

NORTH CAROLINA PROFESSIONAL SEAL 22038 ENGINEER BENJAMIN E. BURKE

DocuSigned by: Ben Burke
C93761FB80F34D5...
2/27/2019

PROJECT TITLE
TYRRELL CTY. REST AREA & VISITOR'S CTR.
US 64
COLUMBIA, NORTH CAROLINA

PROJECT NO.
1804a

DRAWING TITLE
ELECTRICAL PLAN

E2

PLOT DATE 2/22/19

This original sheet is 22" x 34"; other dimensions indicate it has been altered.

All information on this sheet is the property of Weeks Turner Architecture and may not be duplicated in whole or in part without written authorization from Weeks Turner Architecture. 2018