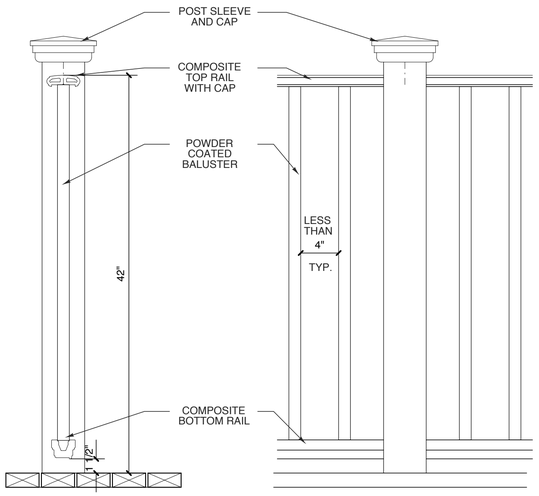

12 **GUARDRAIL-SECT.**
SCALE: 1 1/2"= 1'-0"

11 **GUARDRAIL-ELEV.**
SCALE: 1 1/2"= 1'-0"

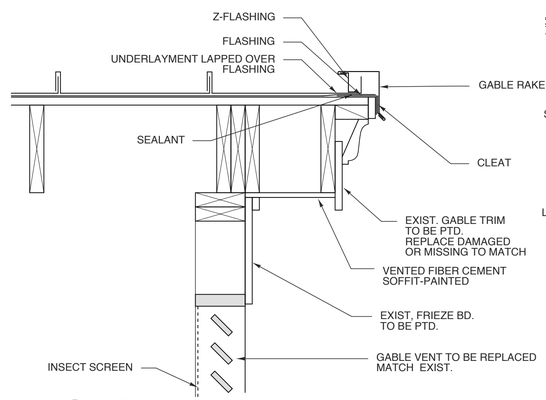

14 **DETAIL**
SCALE: 1 1/2" = 1'-0"

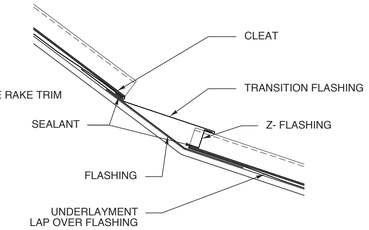

ALL ELEMENTS TO BE INSTALLED PER MANF. REQ.

13 **TRANSITION FLASHING**
SCALE: 1 1/2" = 1'-0"

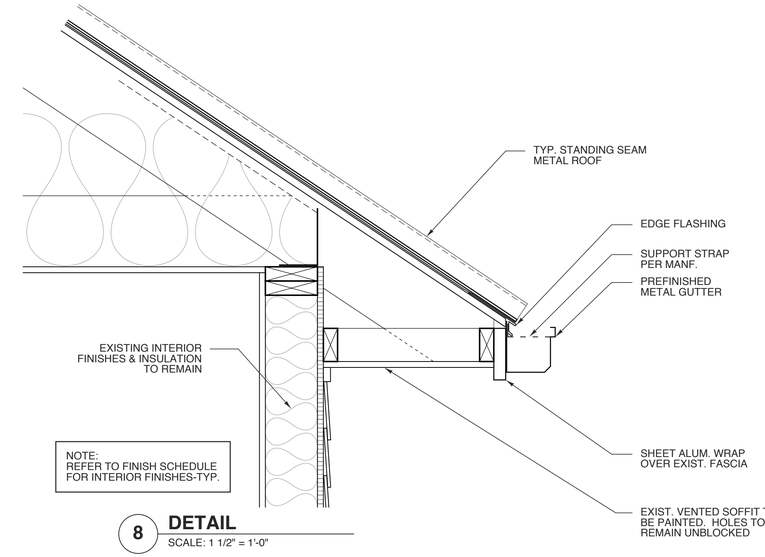

NOTE:
REFER TO FINISH SCHEDULE FOR INTERIOR FINISHES-TYP.

8 **DETAIL**
SCALE: 1 1/2" = 1'-0"

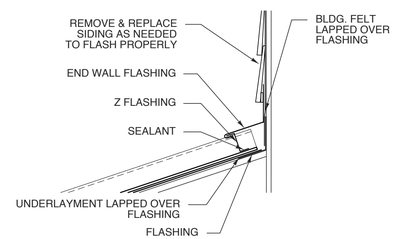

ALL ELEMENTS TO BE INSTALLED PER MANF. REQ.

10 **END WALL FLASHING**
SCALE: 1 1/2" = 1'-0"

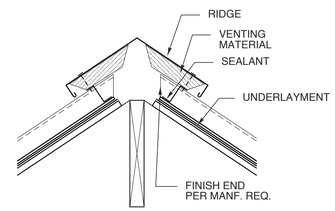

ALL ELEMENTS TO BE INSTALLED PER MANF. REQ.

9 **RIDGE VENT**
SCALE: 1 1/2" = 1'-0"

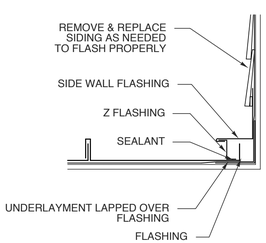

ALL ELEMENTS TO BE INSTALLED PER MANF. REQ.

7 **SIDE WALL FLASHING**
SCALE: 1 1/2" = 1'-0"

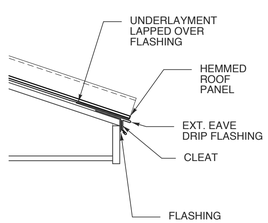

ALL ELEMENTS TO BE INSTALLED PER MANF. REQ.

6 **DRIP EAVE DETAIL**
SCALE: 1 1/2" = 1'-0"

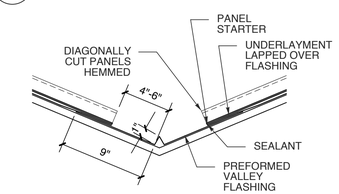

ALL ELEMENTS TO BE INSTALLED PER MANF. REQ.

5 **VALLEY DETAIL**
SCALE: 1 1/2" = 1'-0"

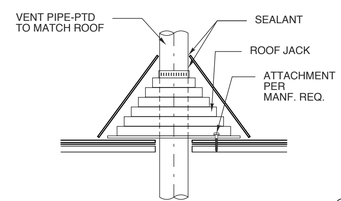

4 **VENT DETAIL**
SCALE: 1 1/2"= 1'-0"

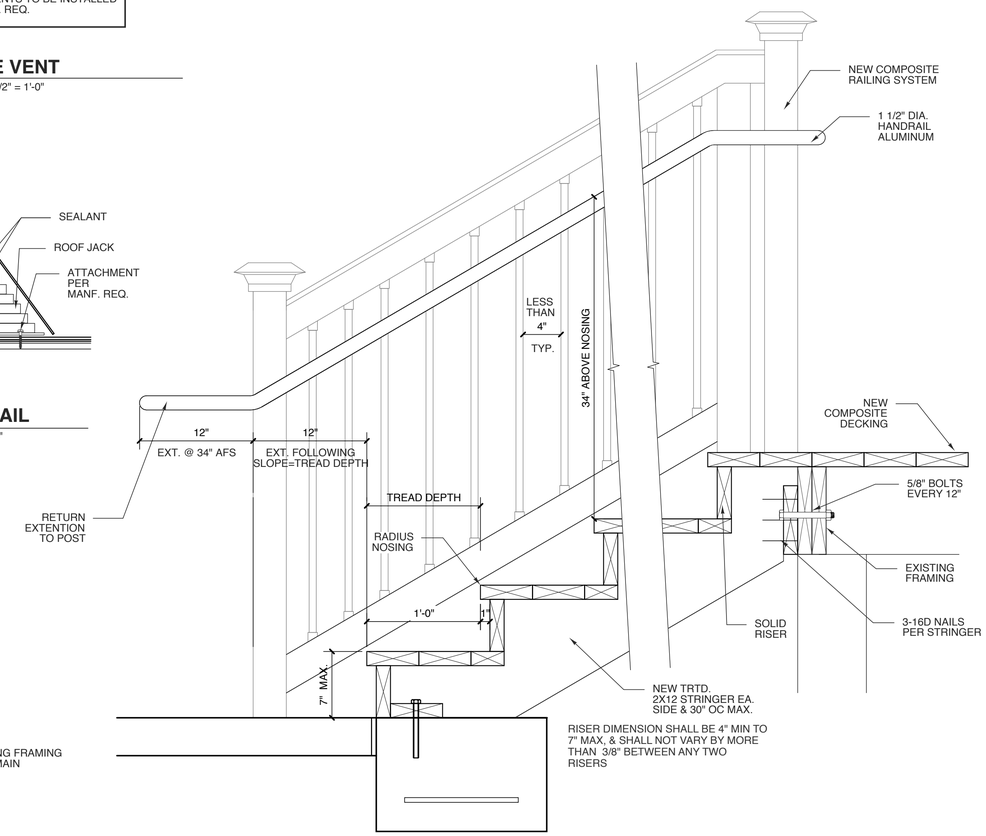

1 **STAIR PROFILE DETAIL**
SCALE: 1 1/2" = 1'-0"

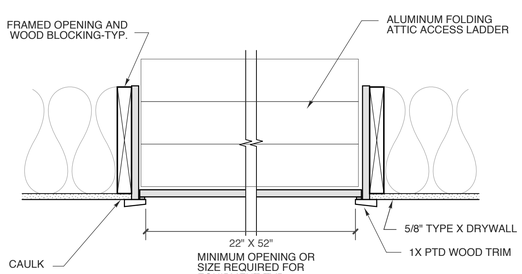

3 **ACCESS DOOR DETAIL**
SCALE: 1 1/2"= 1'-0"

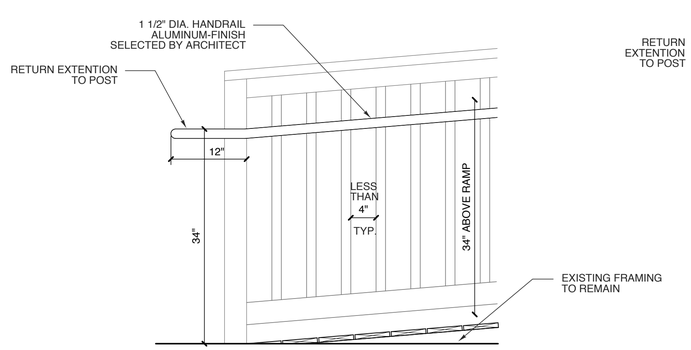

2 **HANDRAIL DETAIL @ RAMP**
SCALE: 1" = 1'-0"

WEEKS TURNER ARCHITECTURE

WEEKS TURNER ARCHITECTURE, PA
3305-109 Durham Drive
Raleigh, North Carolina 27603
919.779.9797 fax: 919.779.0826
www.weeksturner.com

GINGER S. ANDERSON
REGISTERED ARCHITECT
11075
NORTH CAROLINA
RALEIGH, NC

DocuSigned by:
E9C0B34969C42...
2/27/2019

WBS: 15RE.12.1.3

PROJECT TITLE
TYRRELL CTY. REST AREA & VISITOR'S CTR.
US 64
COLUMBIA, NORTH CAROLINA

PROJECT NO.
1804a

DRAWING TITLE
DETAILS

SHEET 10 OF 11

A4

PLOT DATE	2/25/19
REVISION	00/00/08

This original sheet is 22 x 34"; other dimensions indicate it has been altered.

All information on this sheet is the property of Weeks Turner Architecture and may not be duplicated in whole or in part without written authorization from Weeks Turner Architecture. 2018 ©